



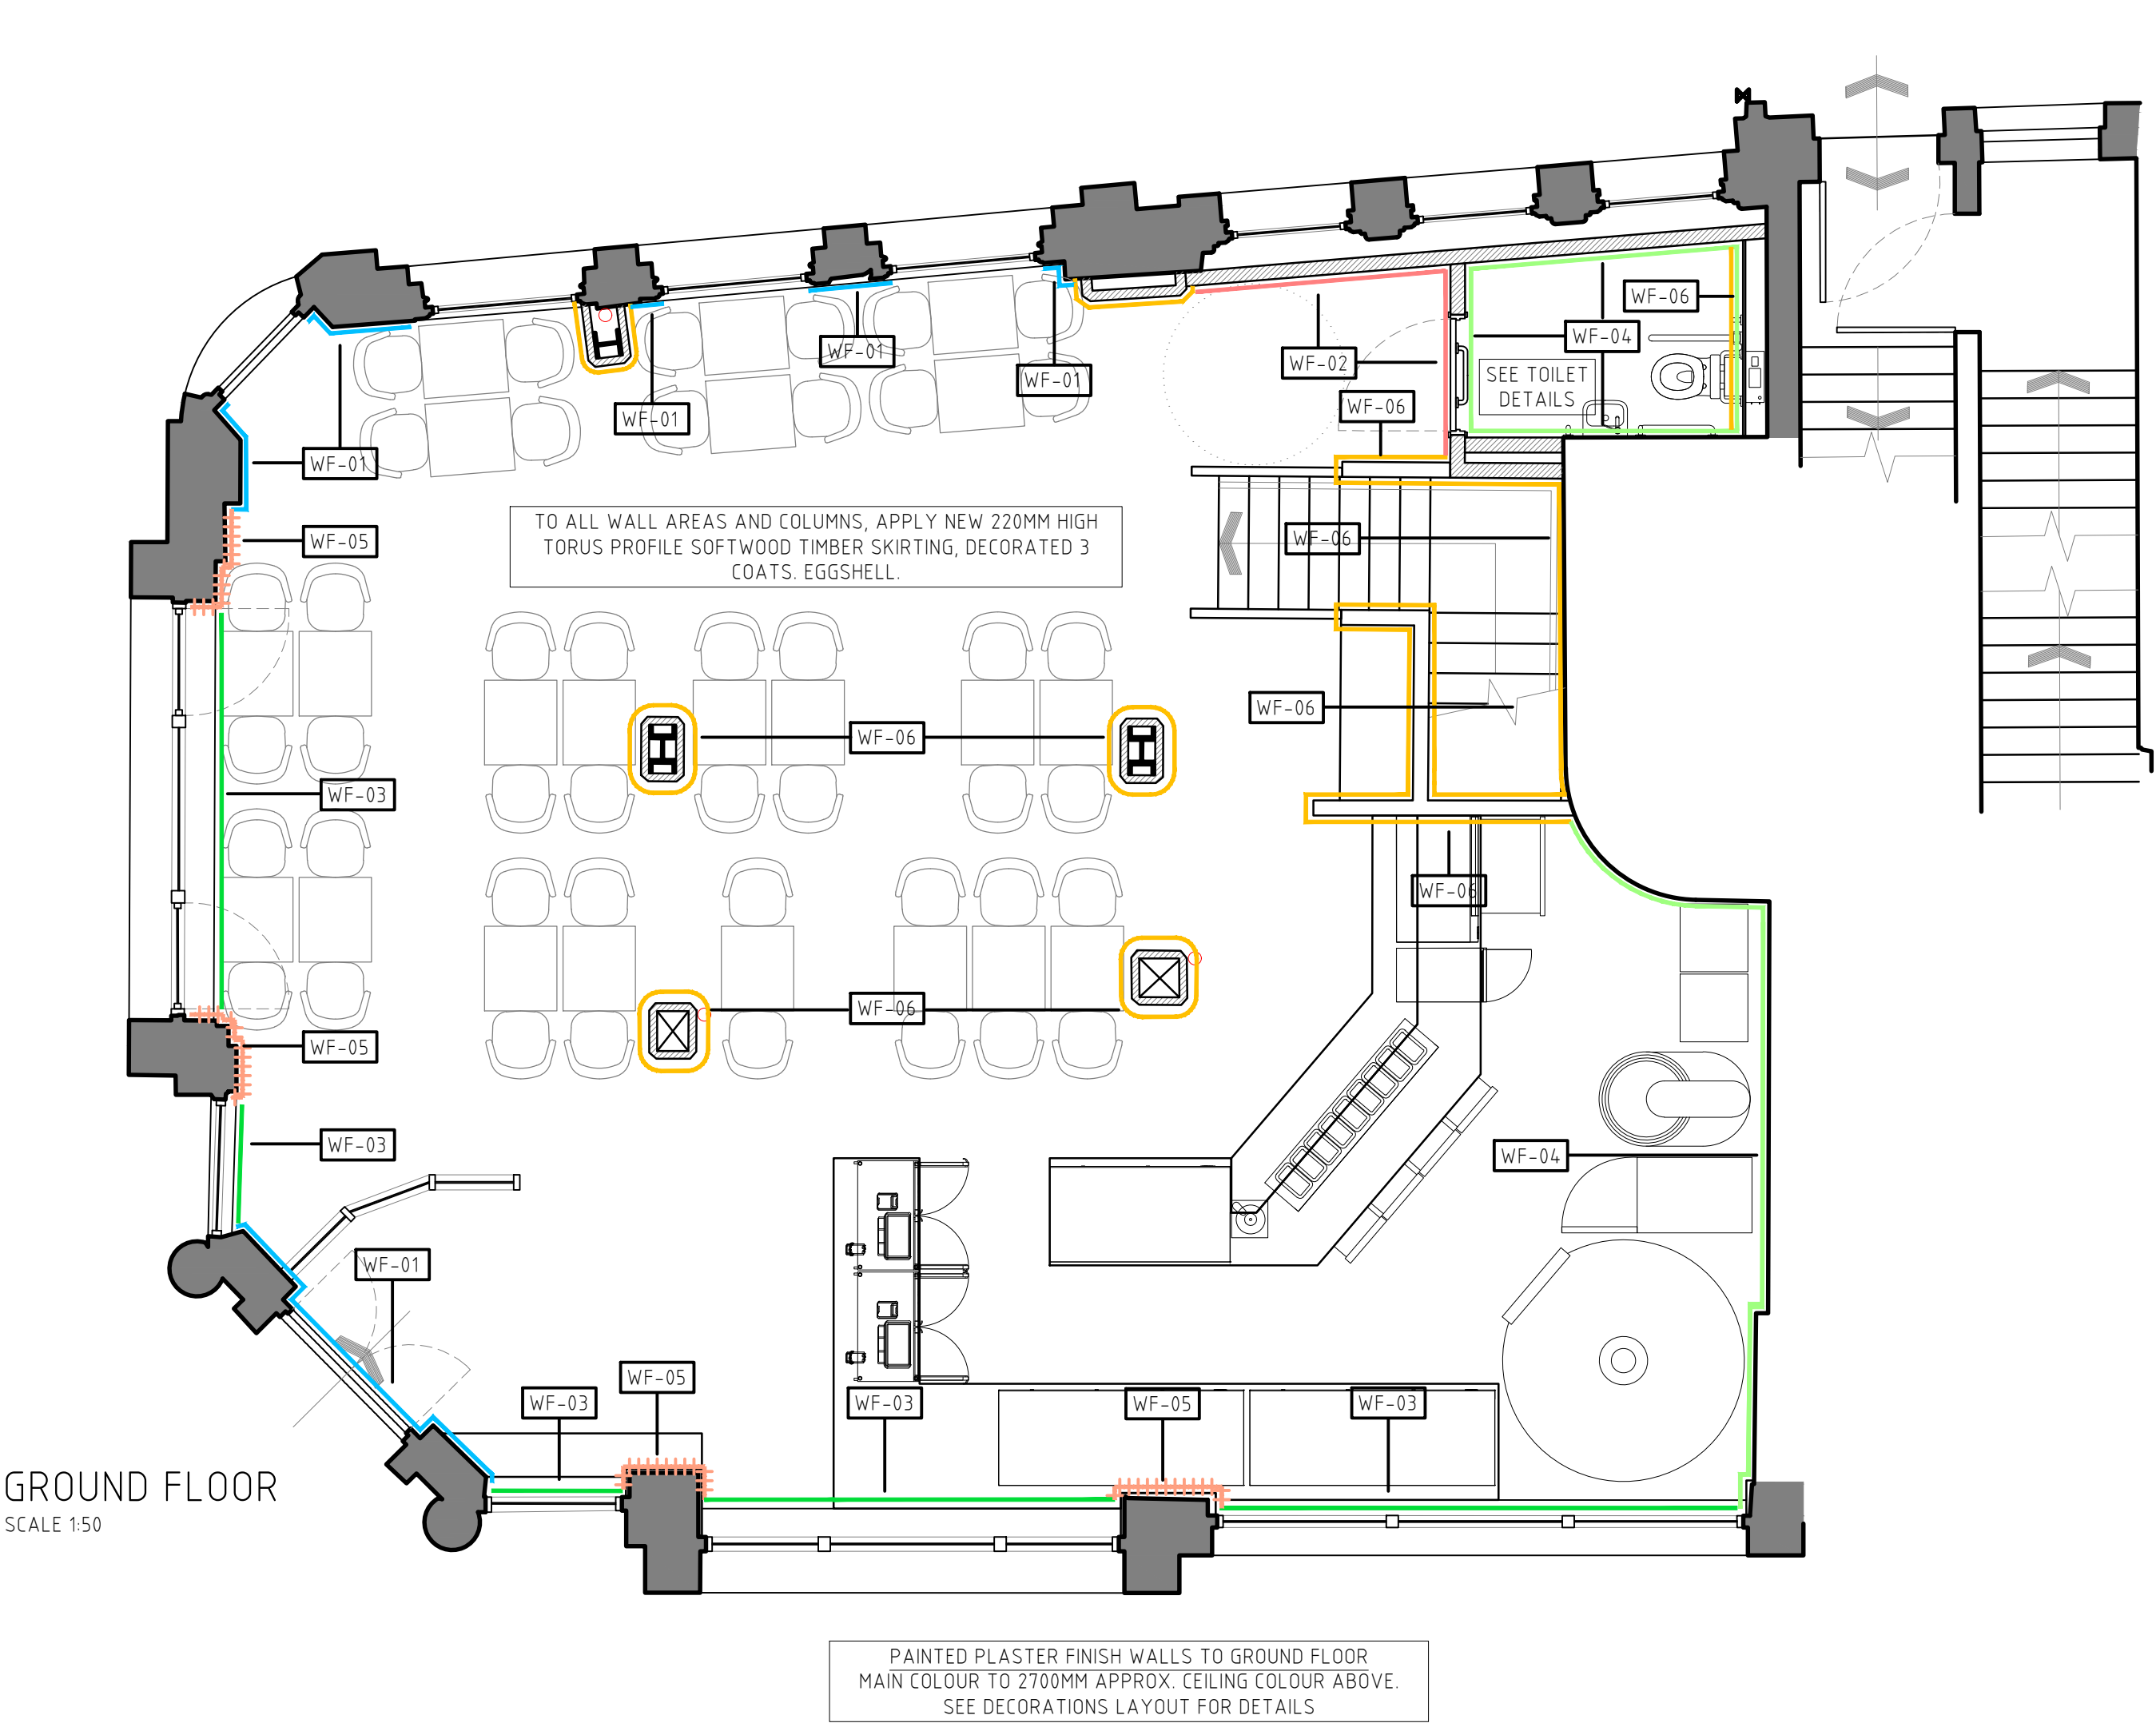

GROUND FLOOR
SCALE 1:50

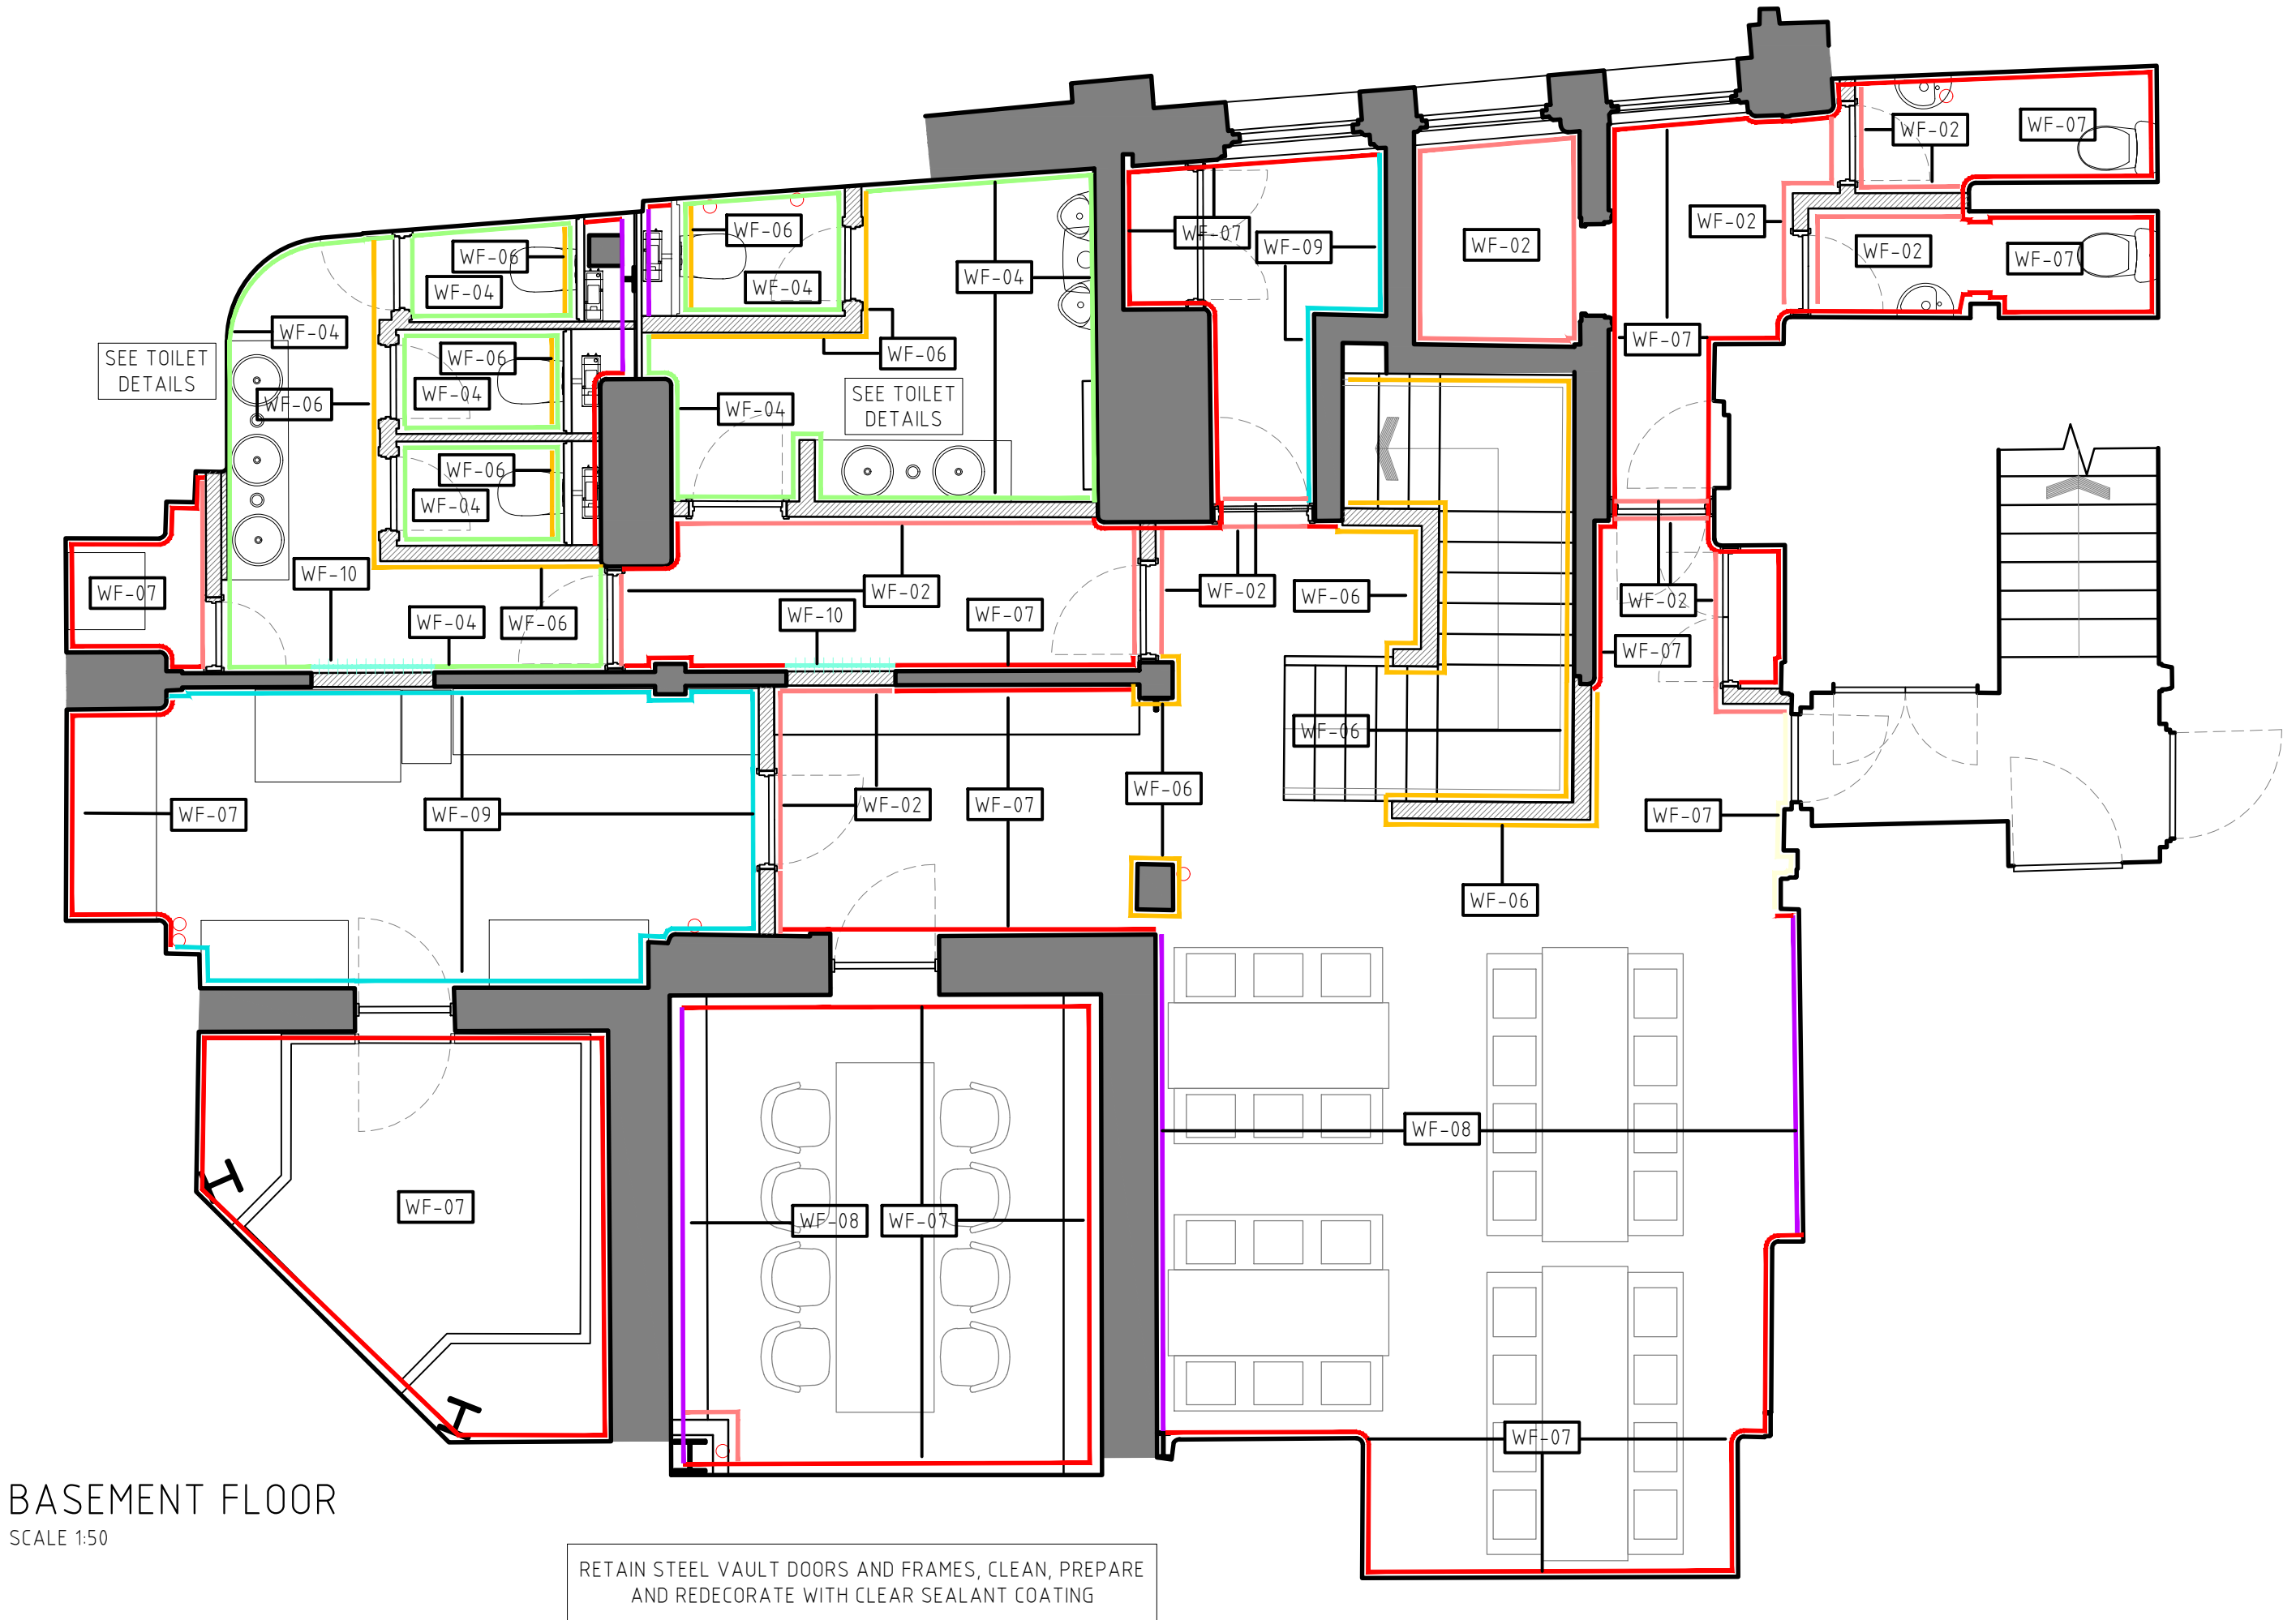


BASEMENT FLOOR
SCALE 1:50

WF-01		MAKE GOOD AND REPAIR DAMAGE, PREPARE EXISTING PLASTERED WALL AREA READY FOR REPLASTER, AND REDECORATE 3 COATS, EGGSHELL FARROW & BALL, JITNEY, NO. 293
WF-02		NEW PLASTER/PLASTERBOARD AND SKIM, PREPARE AND DECORATE 3 COATS EGGSHELL FARROW & BALL, WORSTED, NO. 284
WF-03		FORM BOXING OVER EXISTING BRICKWORK AT LOW LEVEL, TO PROTECT WITH BREATHABLE CLADDING MATERIAL. VENTS REQUIRED TO ALLOW AIR FLOW NEW PLASTER/PLASTERBOARD AND SKIM TO BE APPLIED TO NEW BREATHABLE SUBSTRATE, PREPARE AND DECORATE 3 COATS EGGSHELL
WF-04		NEW CERAMIC TILE FINISH COOKLINE - TO 2700MM HEIGHT. PAINT FINISH ABOVE TO CEILING WC'S - FULL HEIGHT
WF-05		FORM BOXING OVER EXISTING, ORIGINAL PANNELLING TO PROTECT WITH BREATHABLE CLADDING MATERIAL NEW 3-QUARTER OAK PANEL WALL DETAIL TO BE APPLIED OVER NEW CLADDING, PAINT FINISH ABOVE TO BEAMS/CEILING
WF-06		NEW OAK PANELED WALL DETAIL TO 3-QUARTER HEIGHT. PAINT FINISH ABOVE TO BEAMS/CEILING

WF-07		TO ALL EXISTING WHITE GLAZED BRICK FINISHES, REMOVE ANY EXISTING PAINT DECORATION, MAKE GOOD, REGROUT, CLEAN AND POLISH BACK TO ORIGINAL STATE
WF-08		MAKE GOOD AND PREPARE EXISTING METAL PANELED RIVETED WALL. REDECORATE WITH DARK HERITAGE METAL PAINT, REF, FARROW & BALL LIQUORICE NO. CB10
WF-09		MAKE GOOD AND PREPARE EXISTING GLAZED BRICK FINISHES TO WHOLE OF WALL AREA, APPLY A BREATHABLE, HEAVY DUTY, IMPACT RESISTANT, HYGIENIC WALL BOARD, SPECIFICATION TBC
WF-10		LARGE MIRROR TO EXISTING DOOR RECESS. BLACKENED METAL PANEL TO EXISTING HIGH LEVEL FRIEZE RECESS AND CONTINUE SKIRTING DETAIL AT LOW LEVEL
WF-11		PAINTED BRICK REMOVE ANY EXISTING PAINT DECORATION, MAKE GOOD, PREPARE AND DECORATE 3 COATS EGGSHELL FARROW & BALL, WORSTED, NO. 284

	CONTINUOUS LINE INDICATES 'FULL HEIGHT' FINISH ONLY NB: FULL HEIGHT INDICATES APPROX. 2700MM FROM FFL IN MAIN SPACES (AS AGREED WITH DESIGNER), OR TO CEILING LEVEL IN WC'S
NOTES: - ANY DAMAGED COVING TO BE REPAIRED / RESTORED TO MATCH EXISTING PRIOR TO APPLYING FINISHES. - NEW TILES TO OVER TILE EXISTING TILES IN BASEMENT WC'S WHERE RELEVANT	

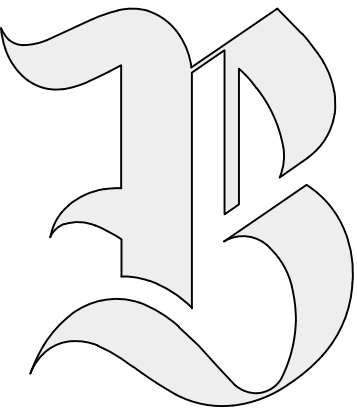

BRAUN DESIGN LIMITED.

BIZ HUB, ROOM G01, MELTON COURT, GIBSON LN,
NORTH FERRIBY, HU14 3HH
EMAIL: RICHARD@BRAUNDESIGN.CO.UK
MOBILE: 07985 344636

CLIENT

INDIVIDUAL RESTAURANTS
FORBICI

PROJECT

MANCHESTER
CROSS ST

DRAWING TITLE

PROPOSED
WALL FINISHES

JOB NUMBER

2405

DRAWING No

206

REVISION

C4

SCALE

1:50

DRAWN BY

RCN

APPROVED BY

DIRECTOR

REV

C1

DATE

25-07-24

NOTES

WALL FINISHES UPDATED.
MINOR AMENDMENTS TO SUIT GA CHANGES & PLANNERS MINOR COMMENTS
GENERAL UPDATES TO WALL FINISHES
PAINT COLOURS ADDED TO MAIN KEY

BY

RCN

SCALE BAR

1:50

1:100

