



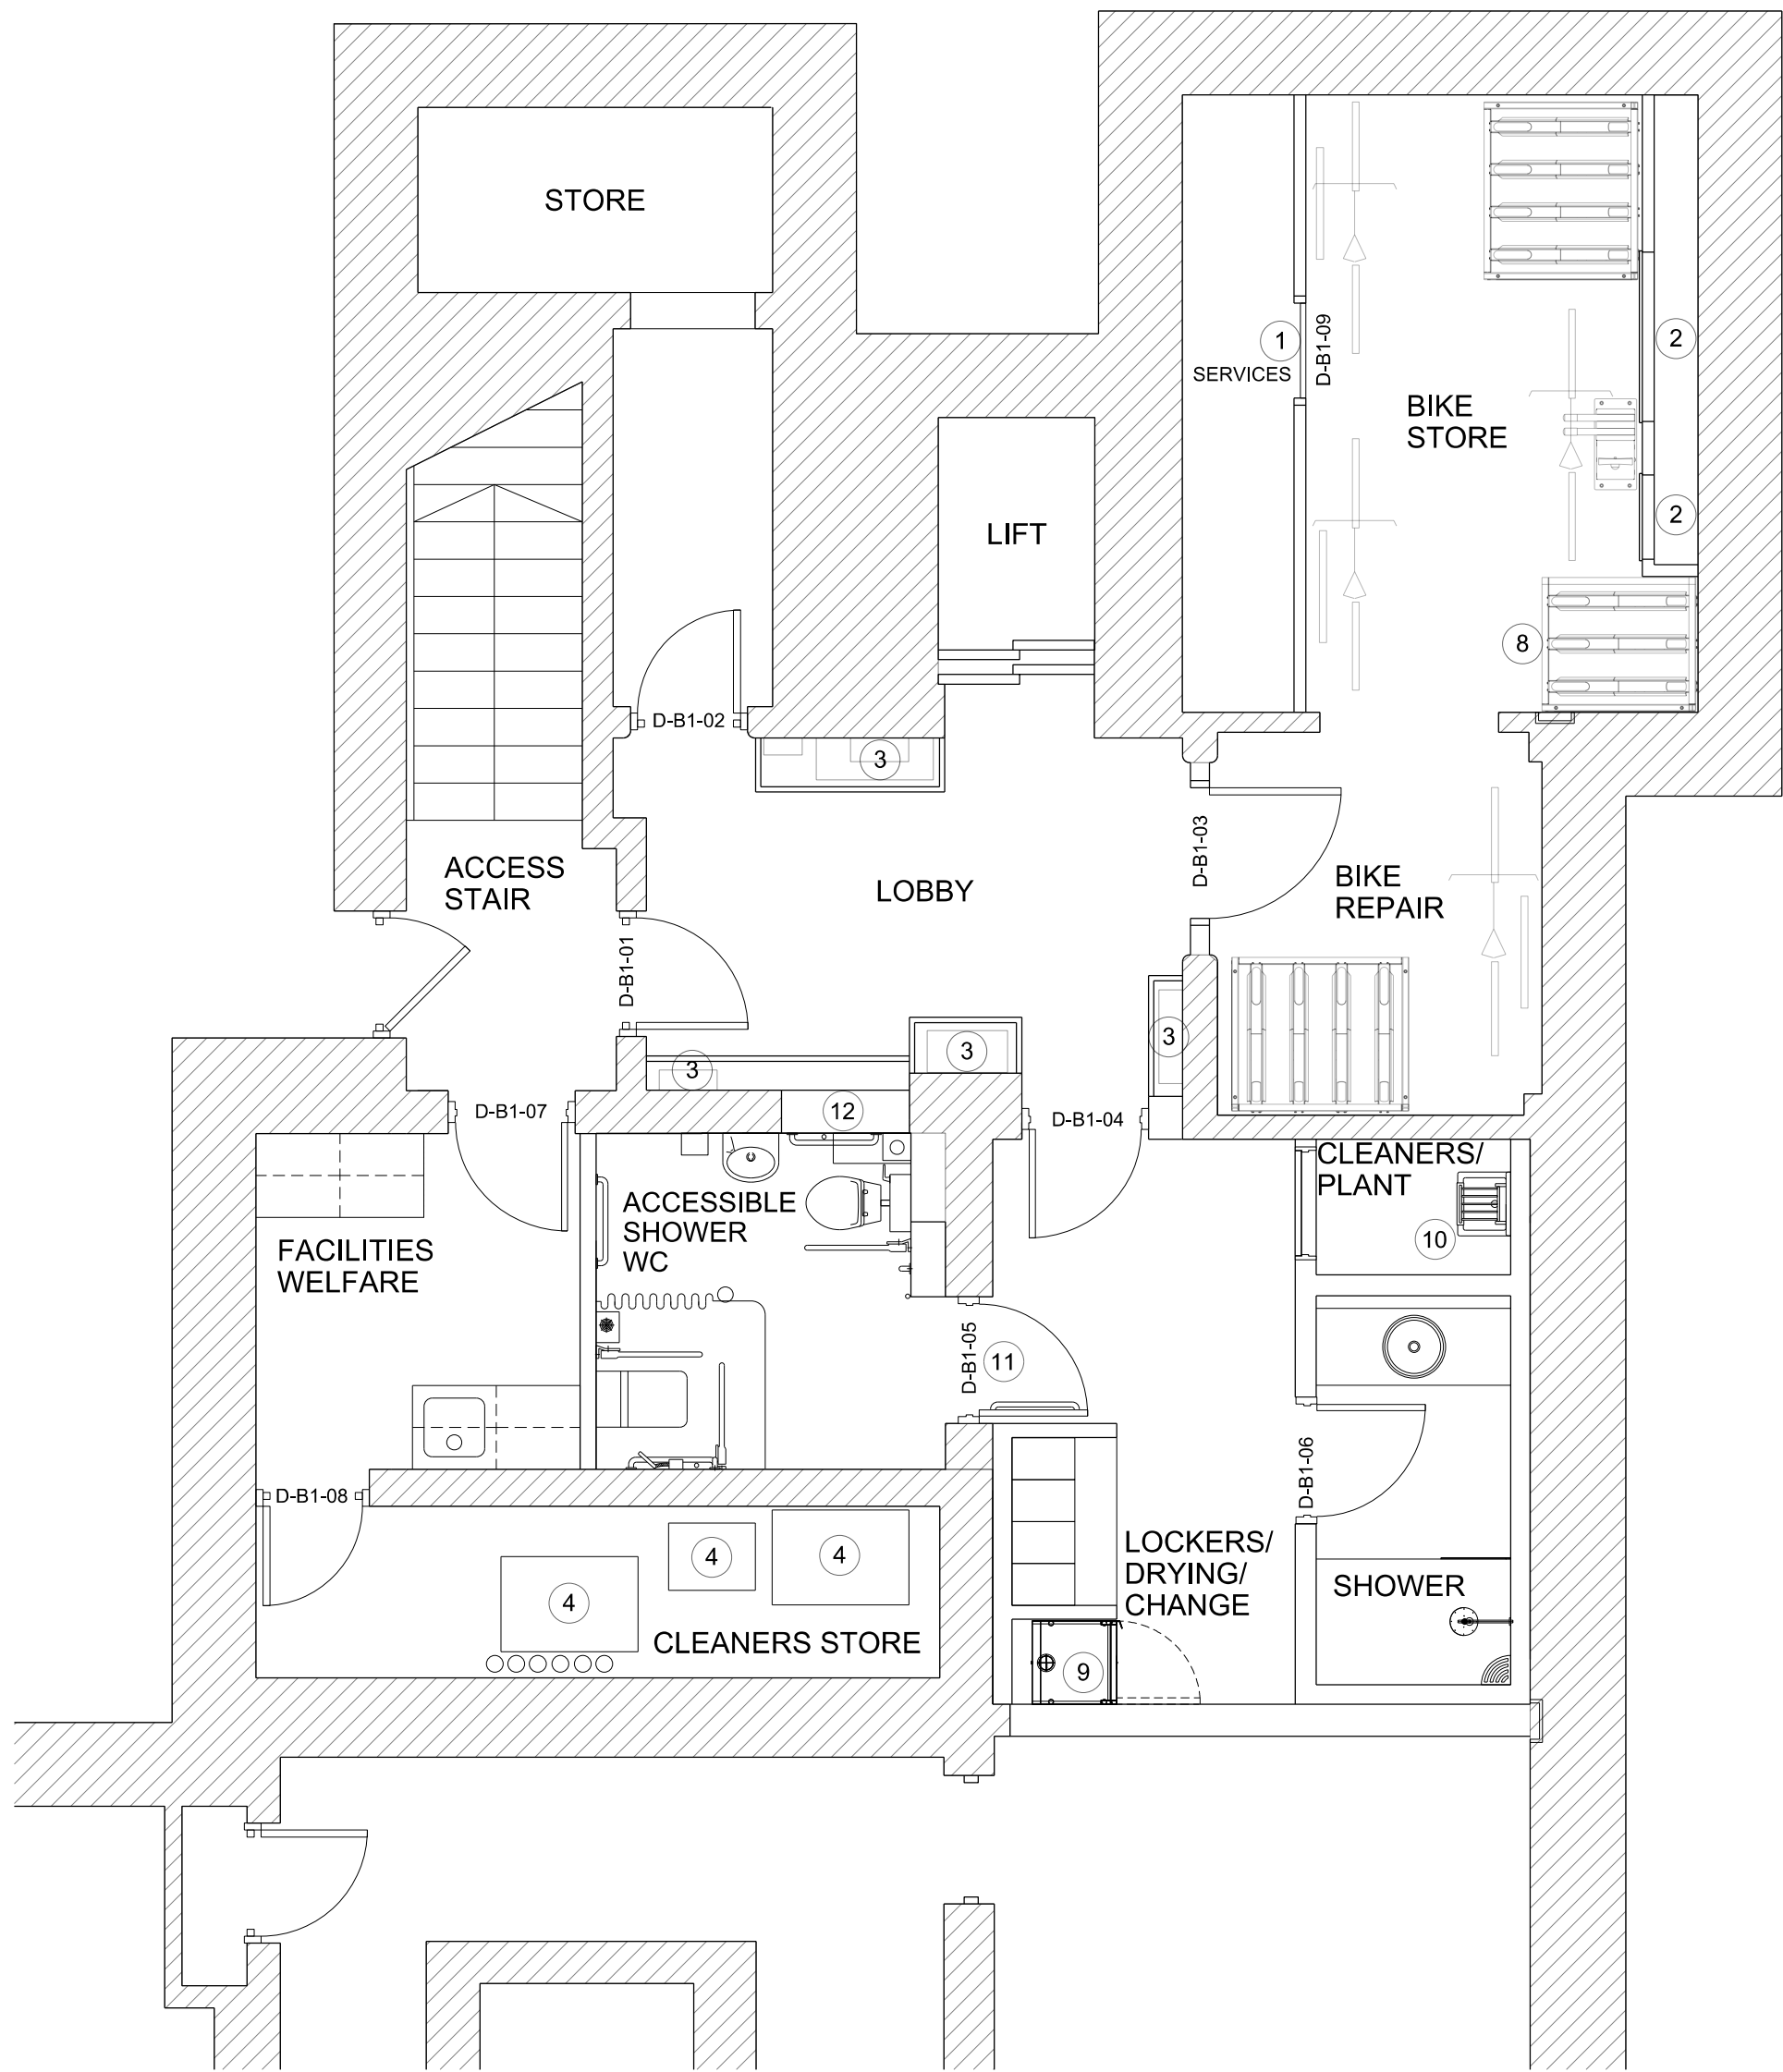

PROPOSED GA PLAN

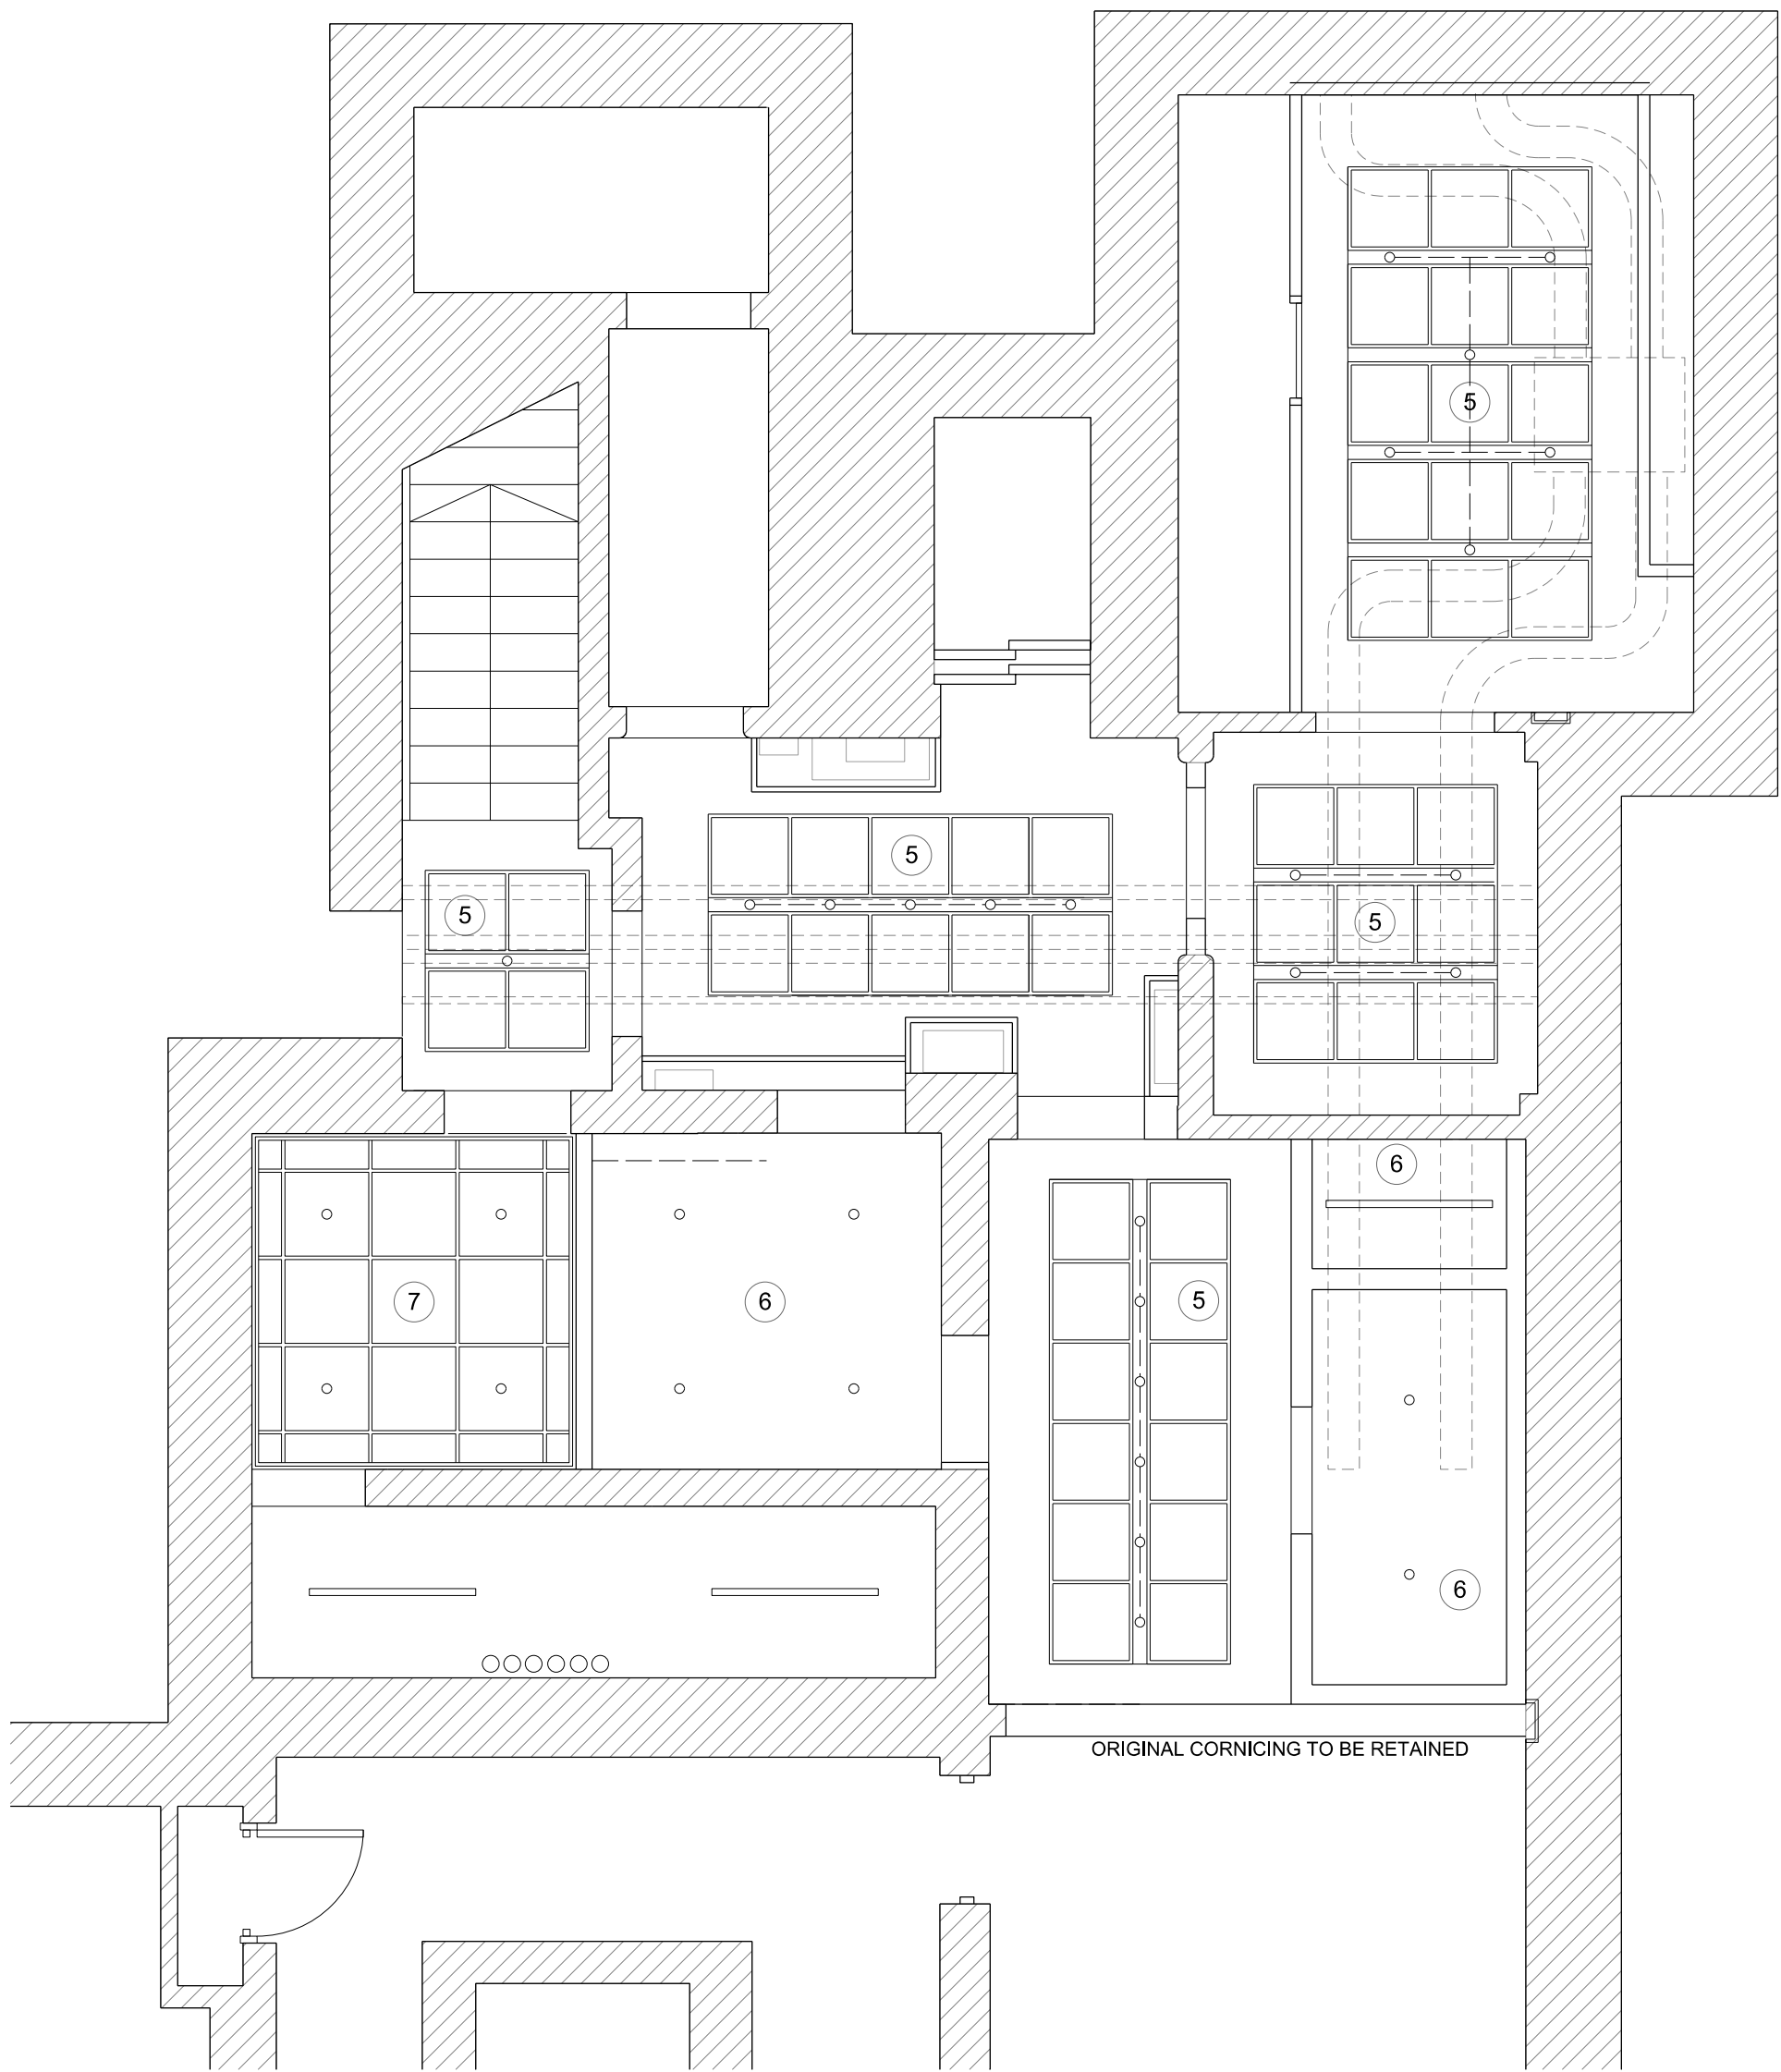

PROPOSED REFLECTED CEILING GA PLAN

NOTES / REVISION
REV A 14/08/2024
UPDATE TO LOCKERS/SHOWER ROOM LAYOUT

BASEMENT GA PLAN KEY

- 1 SERVICES ACCESS DOOR
- 2 MEP ACCESS HATCH
- 3 ENCLOSED MEP WITH ACCESS HATCH
- 4 REPLACED UTILITY ACCESS HATCHES
- 5 SUSPENDED METAL MESH CEILING SYSTEM
- 6 PLASTERBOARD CEILING
- 7 MF SUSPENDE CEILING SYSTEM
- 8 MODIFIED BIKE RACK TO FIT WITHIN RECESS
- 9 ELECTRIC DRYING CABINET
- 10 CLEANERS SINK
- 11 NEW DOOR OPENING
- 12 EXISTING DOOR TO BE INFILLED

- Recessed LED Dali Downlight
— Suspended LED batten Luminaire (1990mm)

FOR LIGHTING PLEASE REFER TO
MEP SPECIFICATION

0	500	1000	2000	3000	
---	-----	------	------	------	--

PROJECT ROYAL LONDON HOUSE, DEANSGATE, MANCHESTER		
CLIENT AM ALPHA		
TITLE PROPOSED BASEMENT GA PLANS		
SCALE 1:50@A1 1:25@A3		DATE AUGUST 2024
JOB No 1573	DWG No AL[05]0100	REV A
ISSUE FOR PLANNING		

JB+CO ARCHITECTS
+ DESIGNERS

Jeffrey Bell Architects
3 Cobourg Street
Manchester
M1 3GY