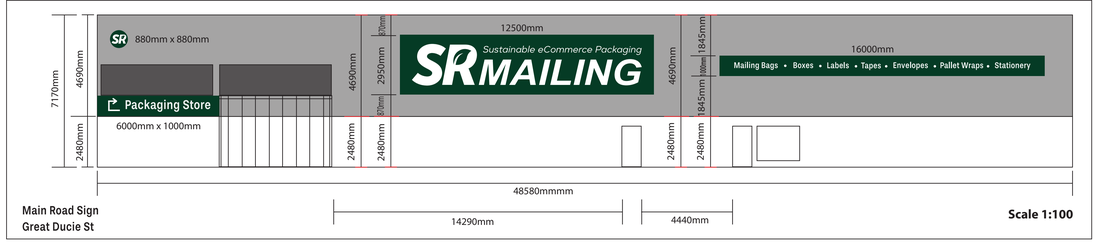

Main Road Sign
Great Ducie St

Scale 1:100

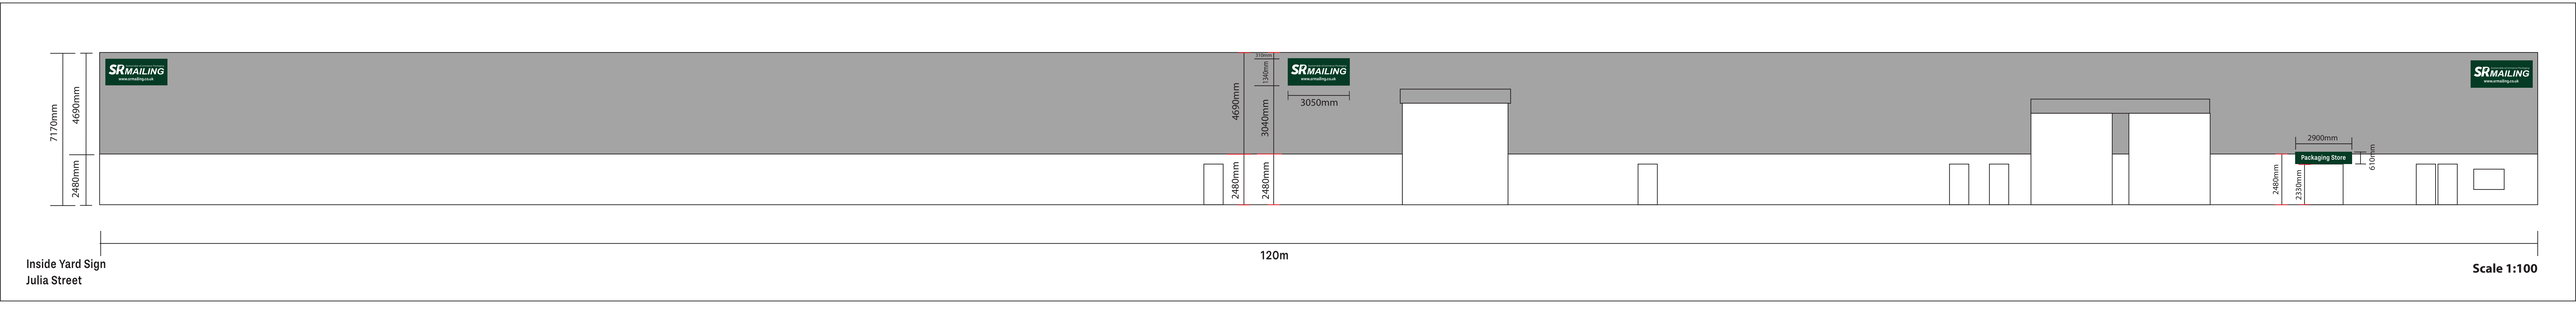

Inside Yard Sign
Julia Street

Scale 1:100

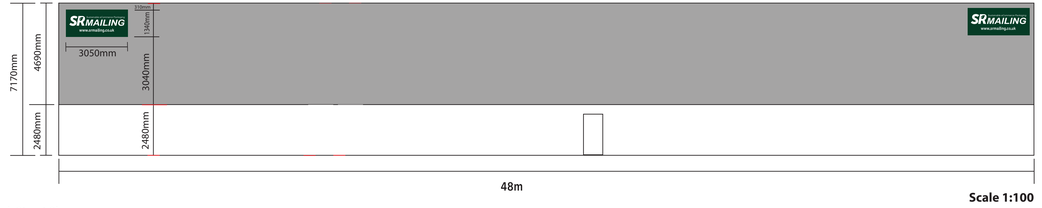

Back Street Sign
Mary Street

Scale 1:100