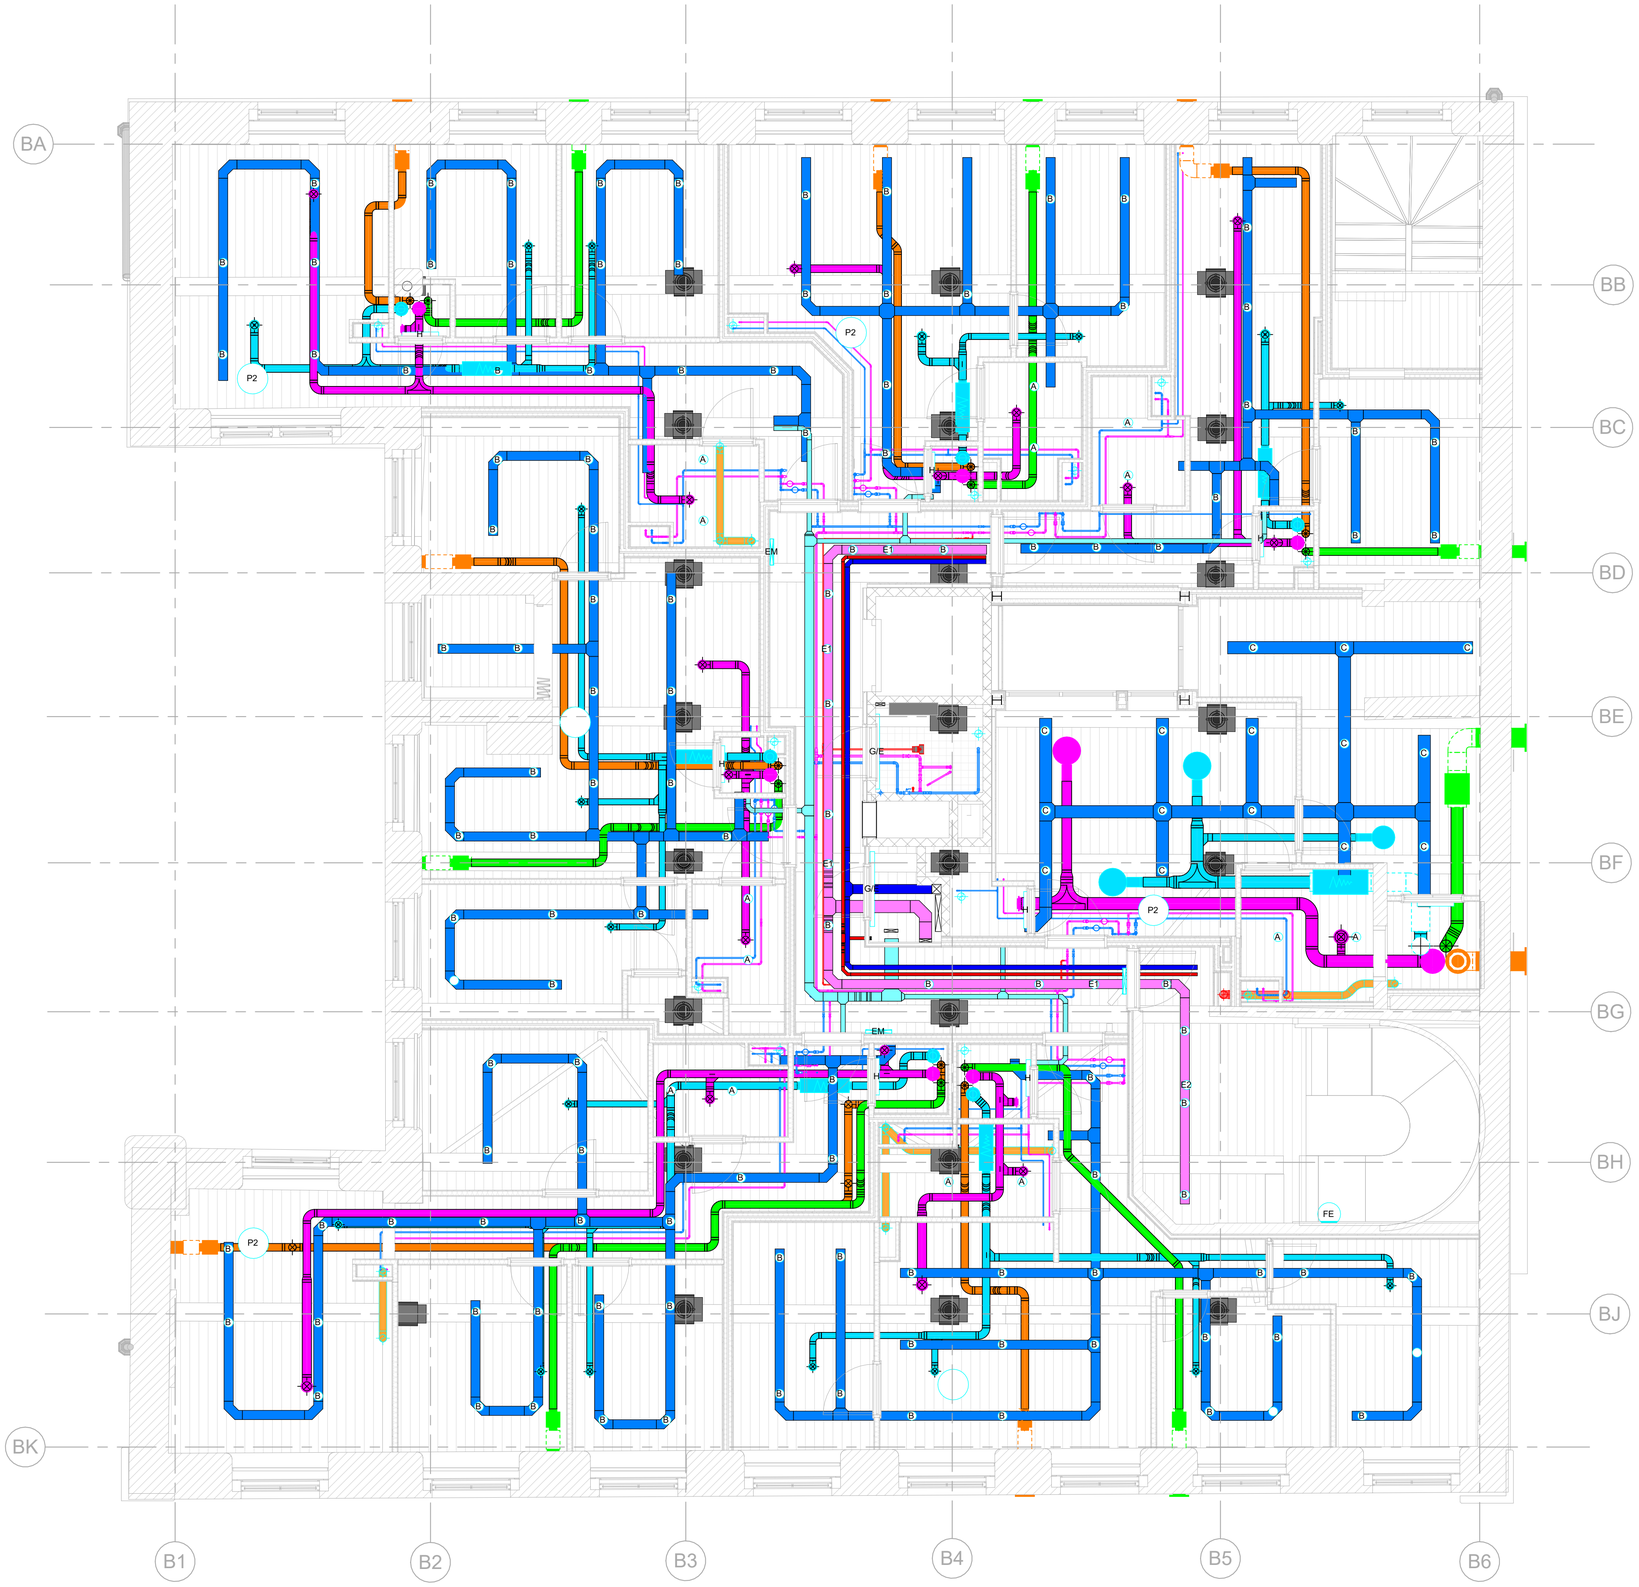

1 5-6-ZZ-01 RCP
1 : 50

CONTAINMENT LEGEND

- Data Trunking
- Fire Alarm Tray
- Landlord L&SP Tray
- Tenant L&SP Tray c/w Divider
- Tenant Submain Tray
- Life Safety Submain Tray
- Primary Submain Ladder

VENTILATION LEGEND

- Fresh Air Intake Duct (FAI)
- Supply Air Duct (SD)
- Extract Duct (ED)
- Exhaust Air Duct (EX)

WATER SERVICES LEGEND

- Mains Water Supply (MWS)
- Domestic Hot Water Suppy (HW_F)
- Domestic Hot Water Return (HW_R)
- Boosted Cold Water Supply (BCW)

Date	Description	Rev.	By
28/11/2024	Revised Based on Updated Arch Model	P03	MS/UR
28/06/2024	Revised to Suit Design Team Comments	P02	UR
14/06/2024	Issued for Tender	P01	MS

Revision Description

hulley & kirkwood consulting engineers

Manchester Office

2 Commercial Street
Castlefield
Manchester
M15 4RQ

T: 0161 832 2030
E: hk.manchester@hulley.co.uk

...Making Buildings Work

Project:
Piccadilly Warehouse, Bloom Street

Drawing Title:
MEP HIGH LEVEL REFLECTED CEILING PLAN LEVEL 1

ISO 19650 Drawing Number:
24006-HAK-BS-01-DR-Z-5-601

Project	Originator	Functional Breakdown	Spatial Breakdown	Form	Discipline	ServiceNumber

Scale:	As indicated	**Creation Date:**	14/06/2024
Revision:	P03	**Rev Date:**	28/11/2024
Drawn By:	M.Smith	**Checked By:**	D.Farrimond
		Approved By:	P.Metcalf
Arch Rev:	24006-HFR-BS-ZZ-M3-A-9801_P3		
Struct Rev:	N/A		

Issue Status:
TENDER

A1

51050