




3 AP Townhouse Manchester - GF Front Windows Security Screens Section
Scale: 1:10

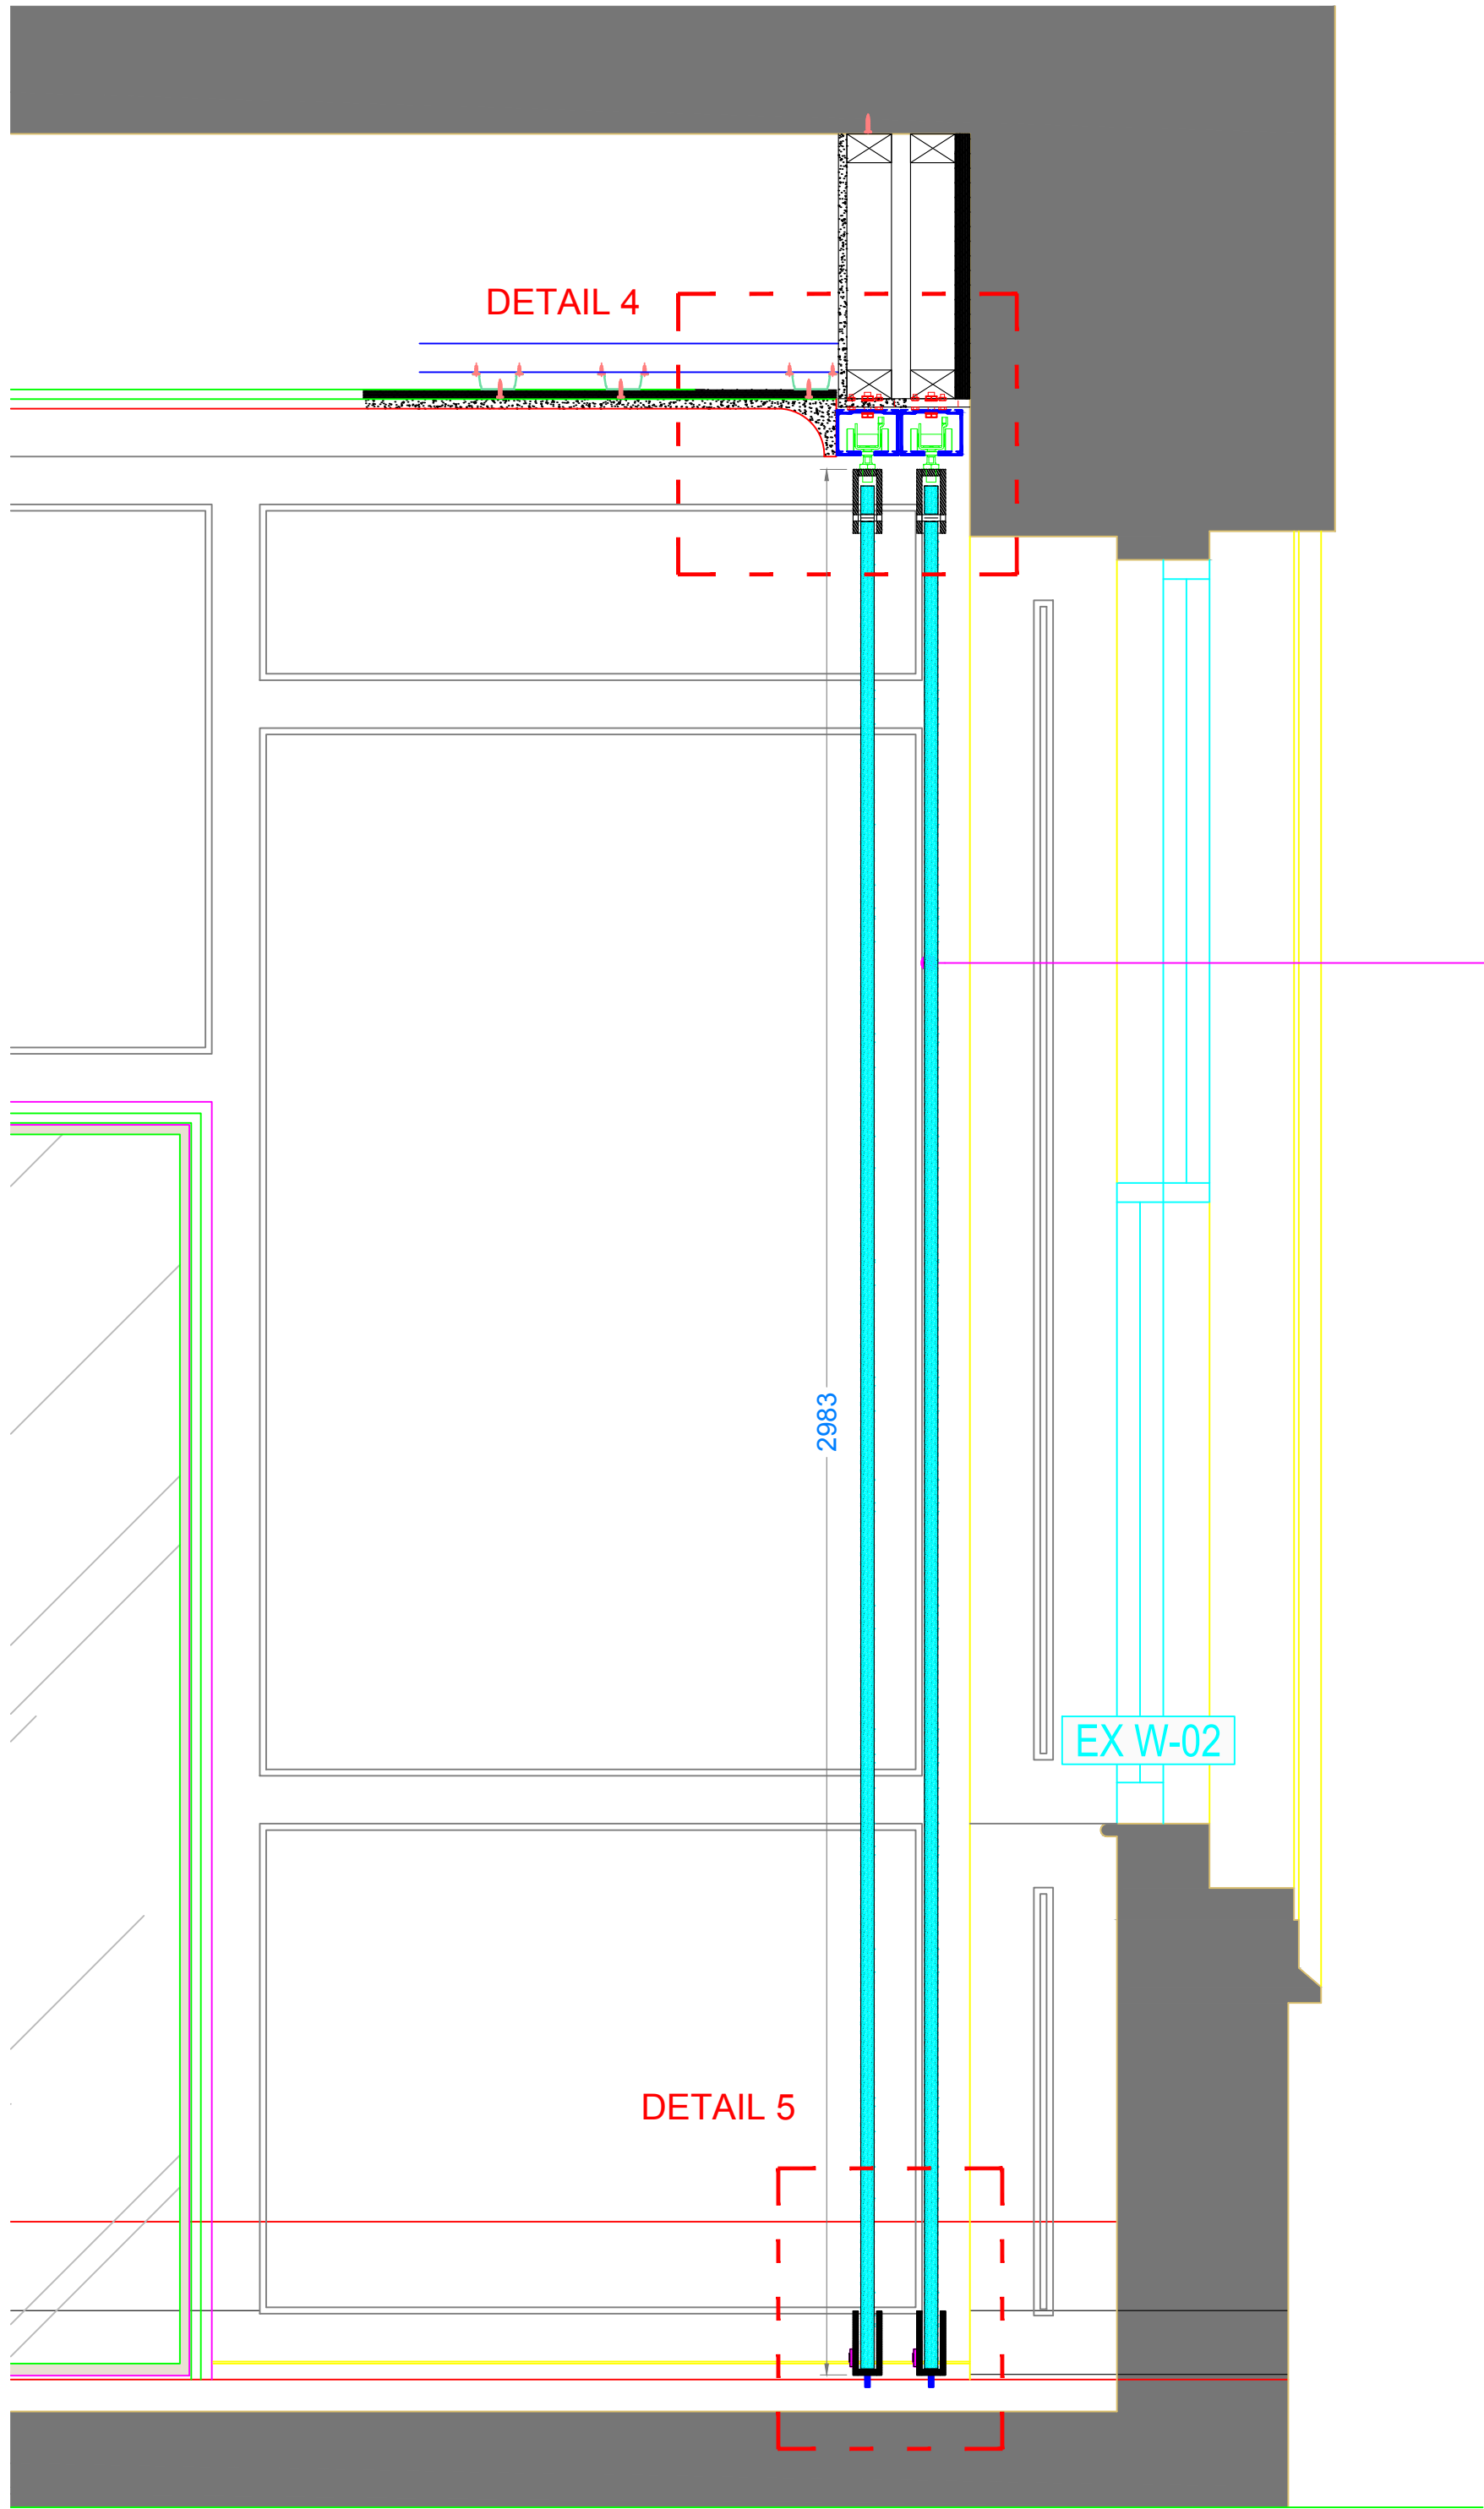


4 AP Townhouse Manchester - Head Detail
Scale: 1:2

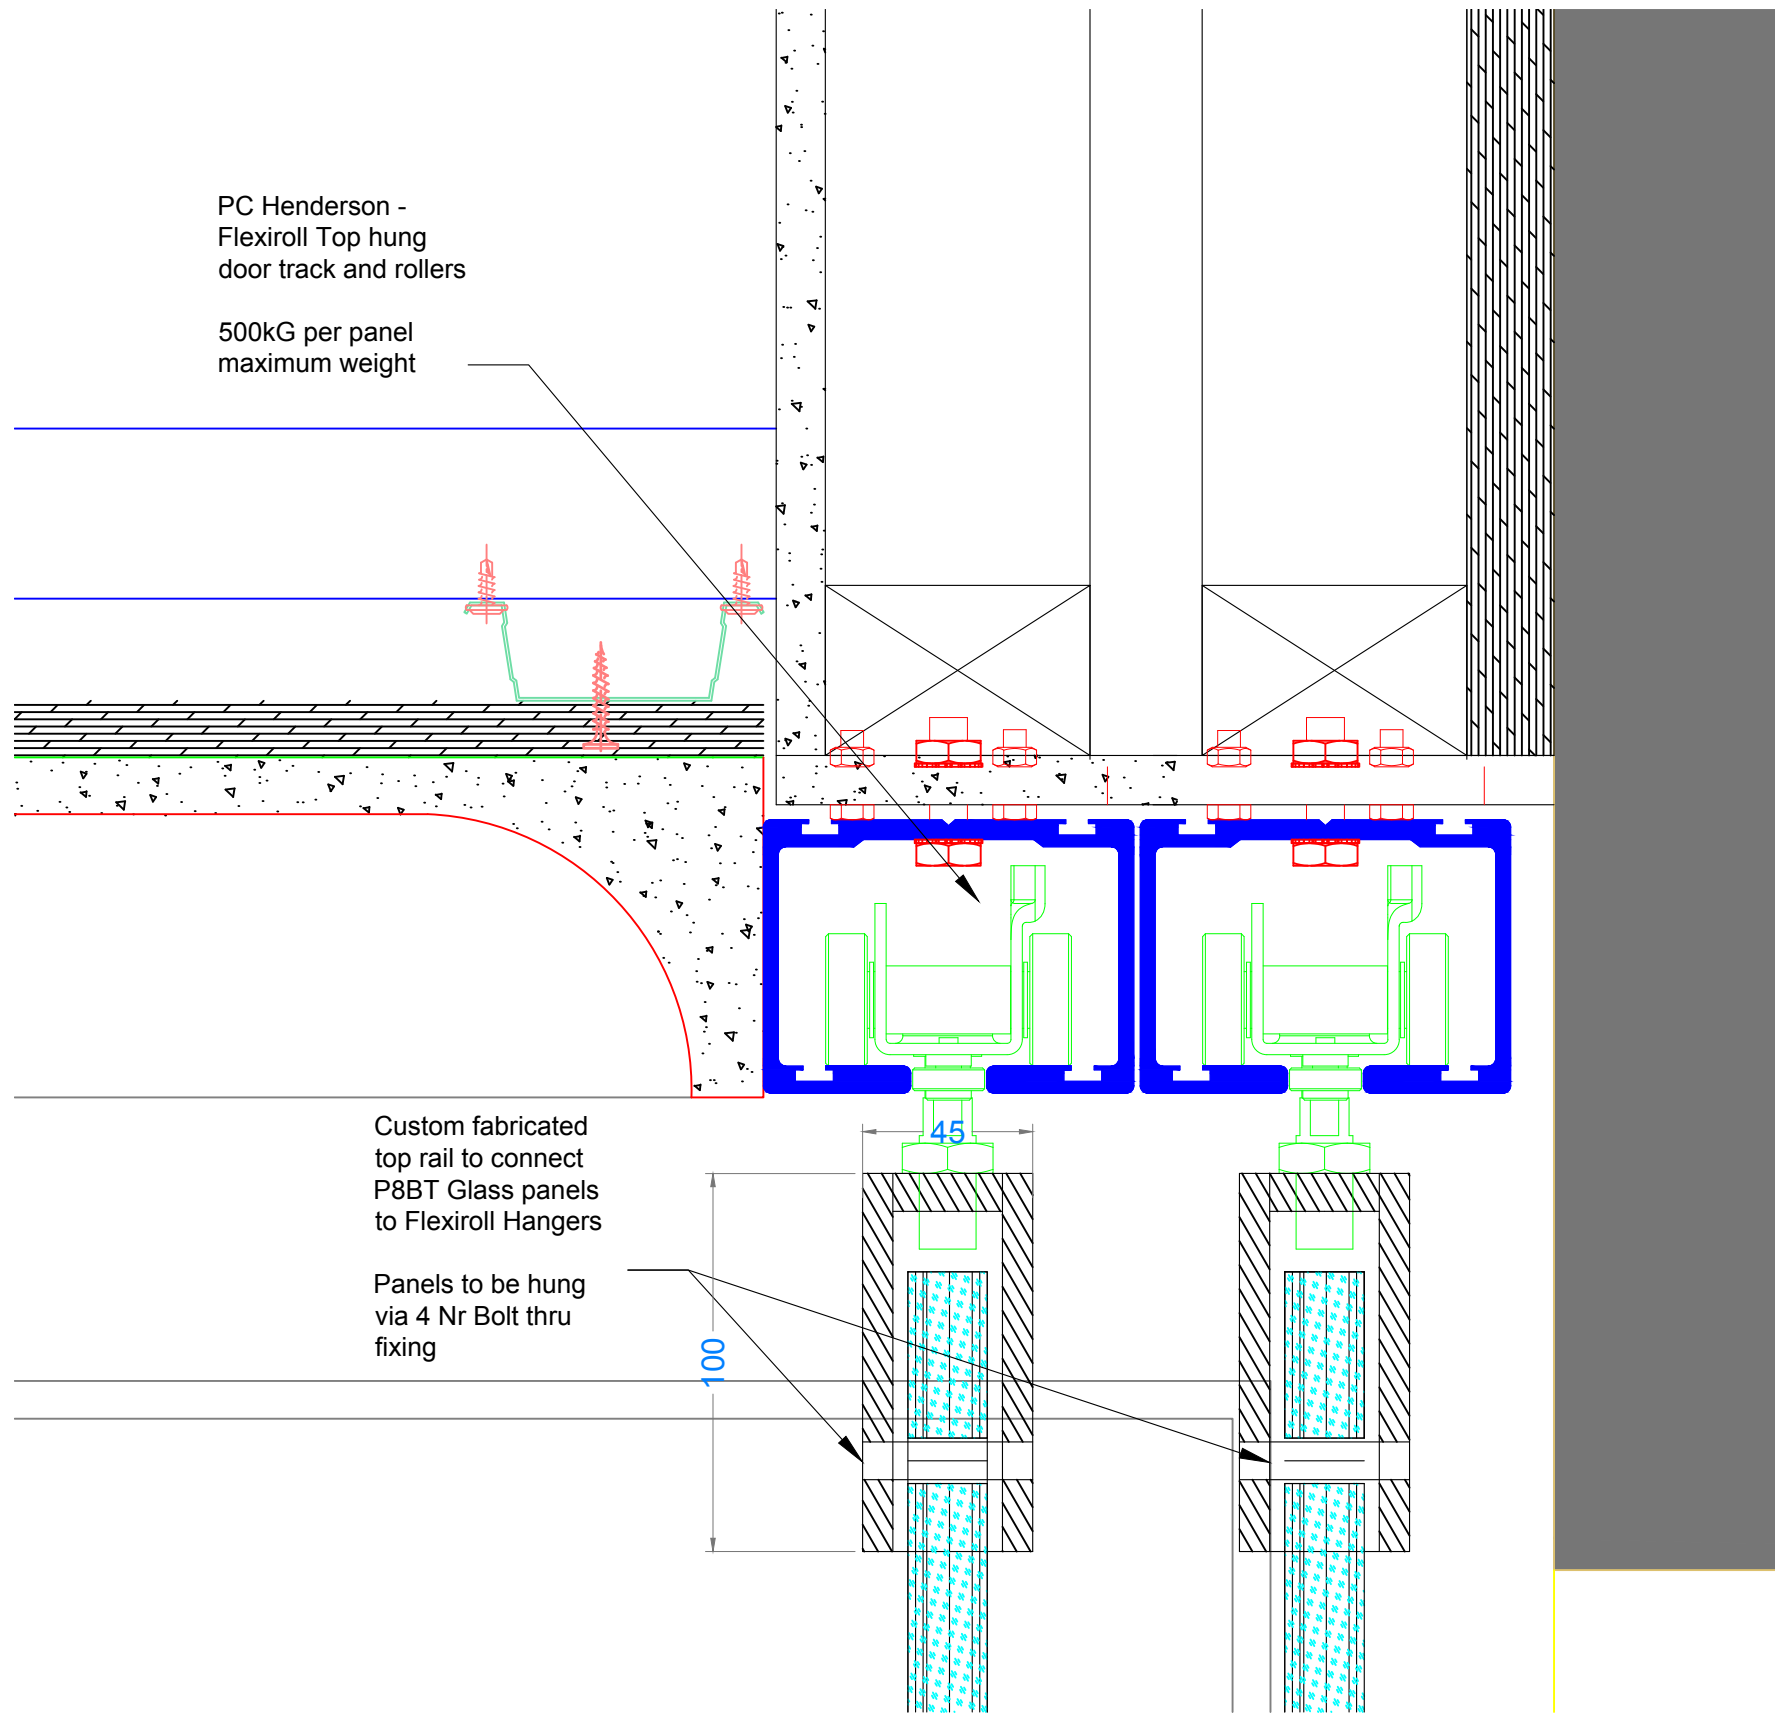

5 AP Townhouse Manchester - Skirting Detail
Scale: 1:2

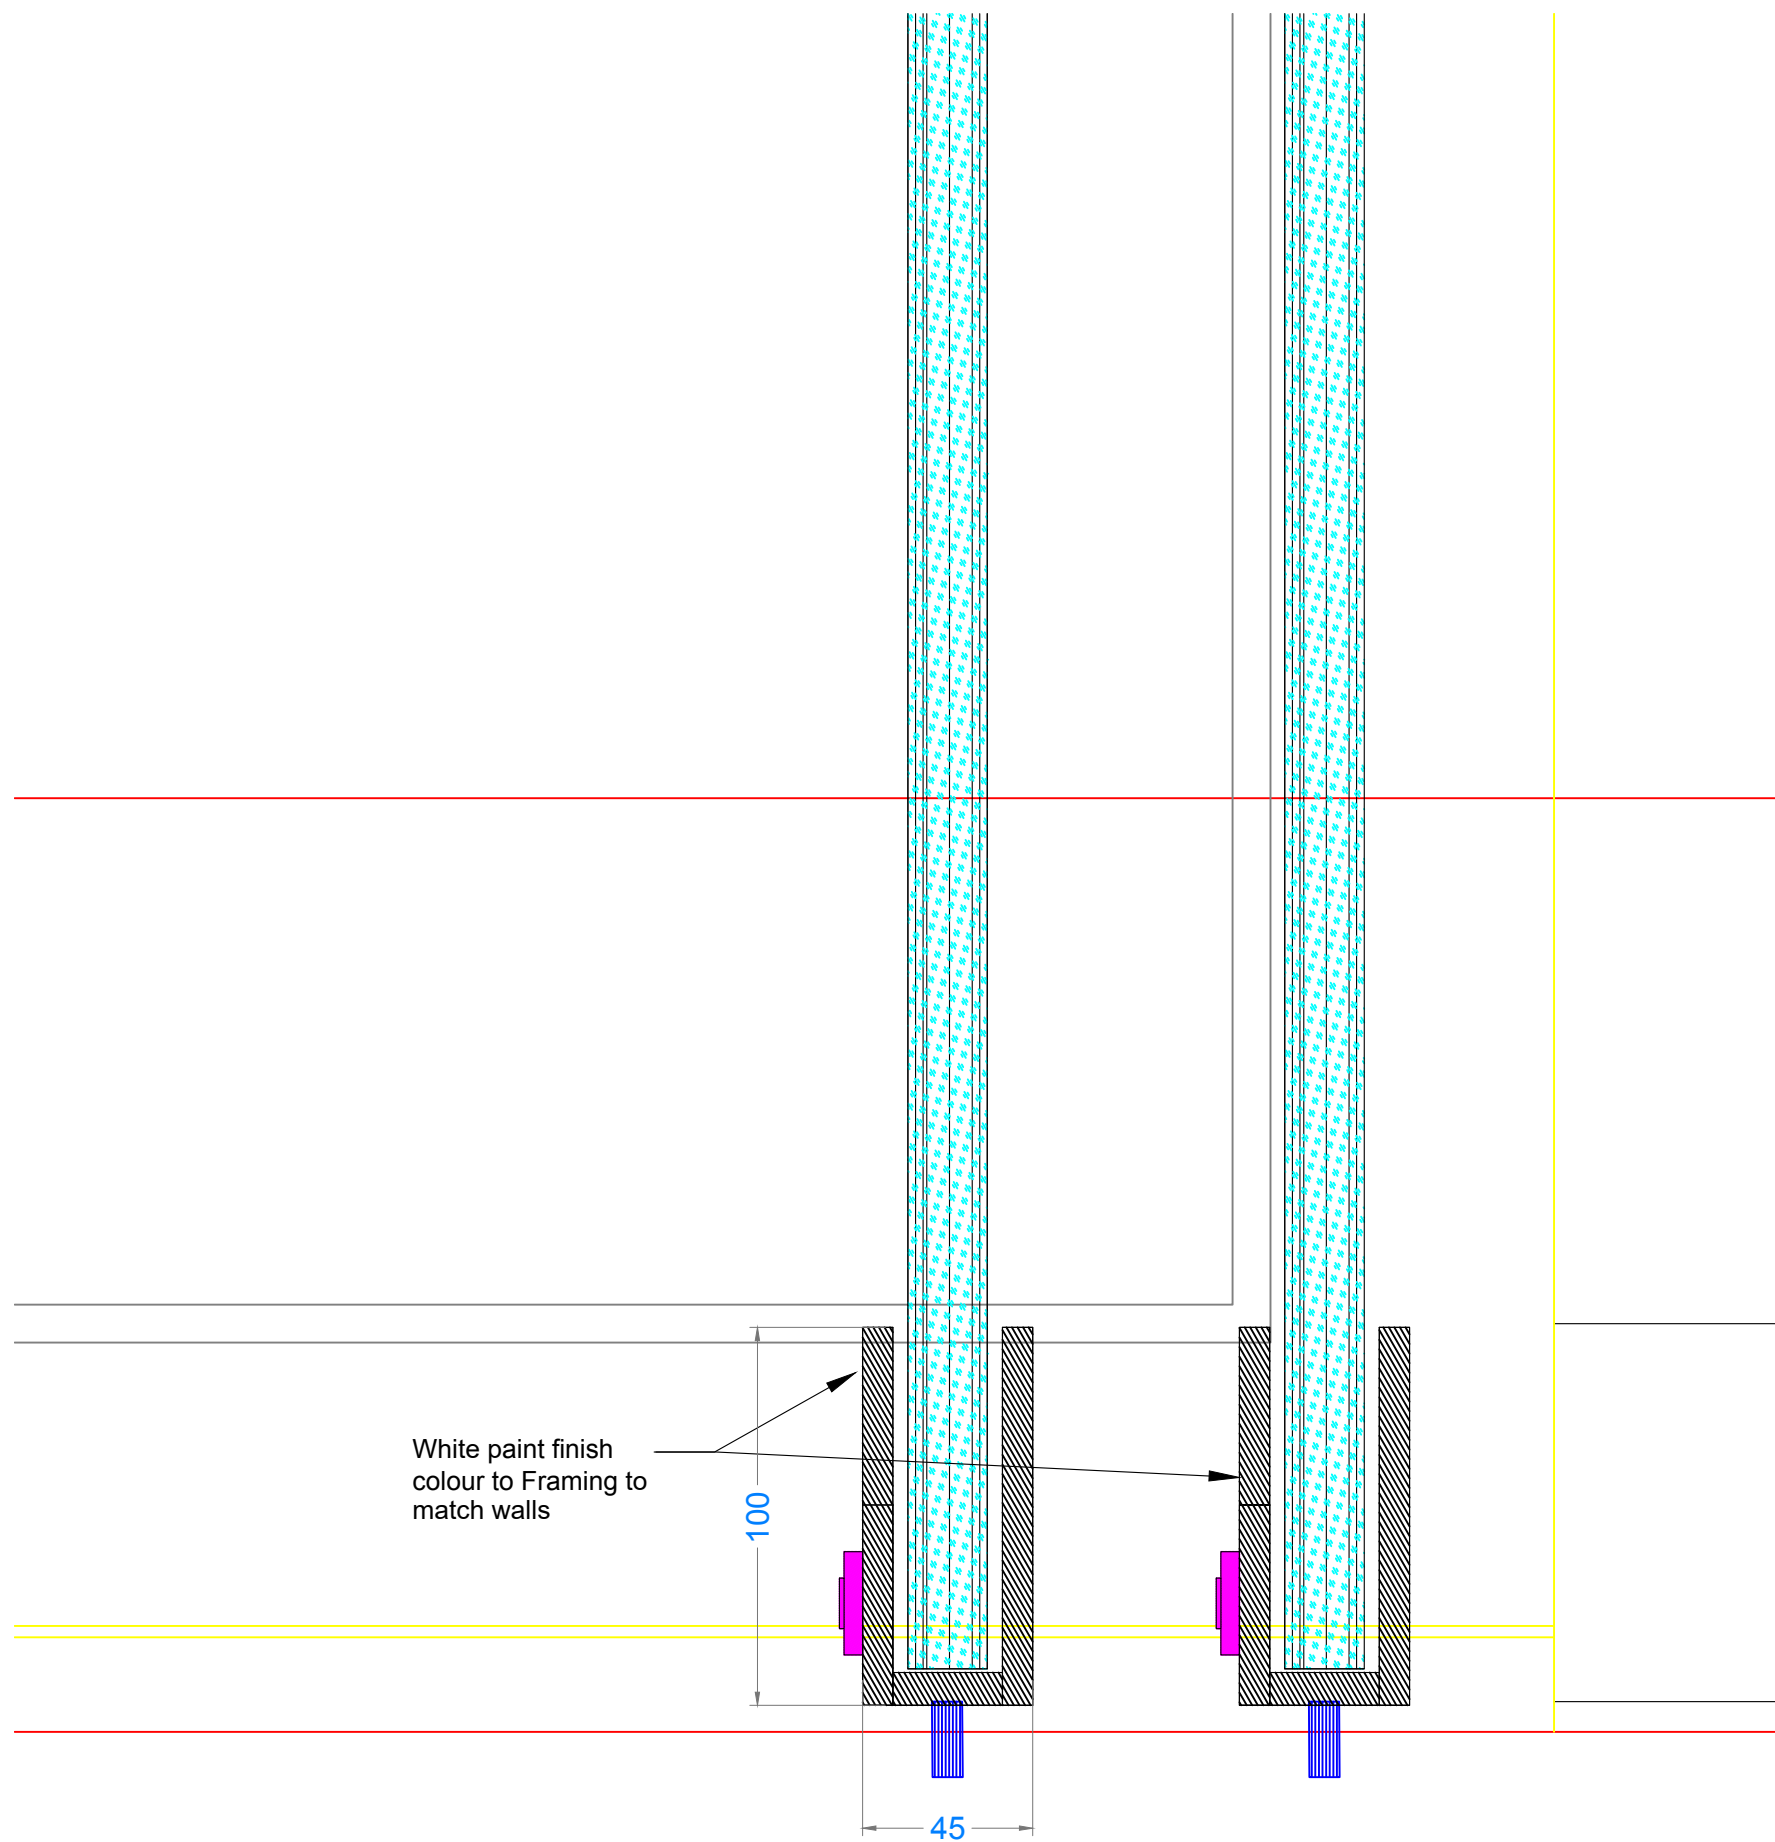

SIZES ARE FOR DESIGN INTENT ONLY
EXACT WIDTHS TBC FROM SITE SURVEY
ONCE WALL LININGS ARE INSTALLED

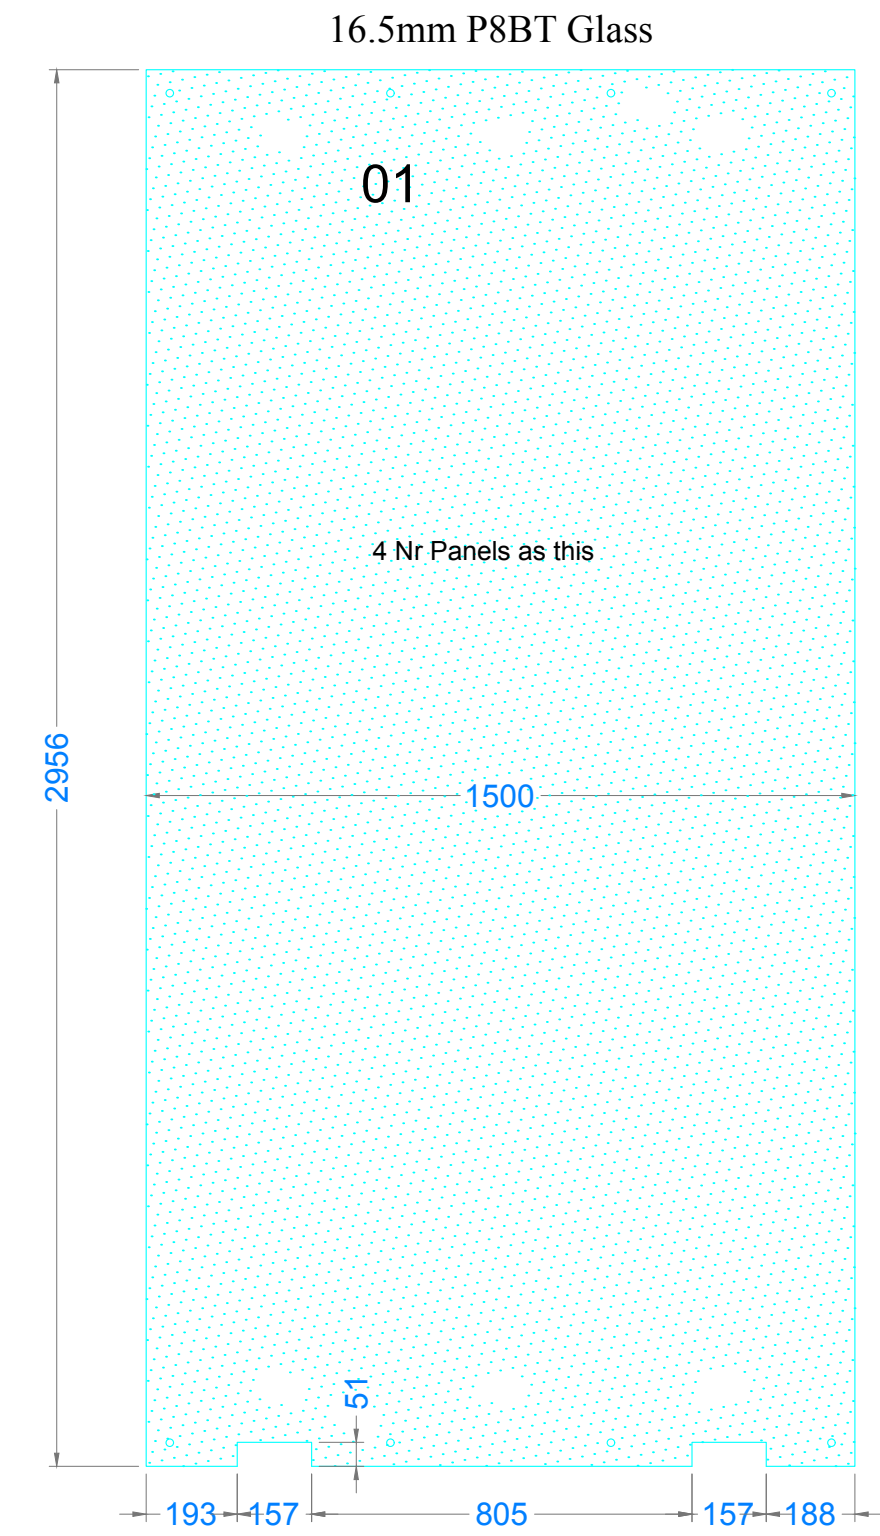

6 AP Townhouse Manchester - Glass Sizes.
Scale: 1:16

Site Team Note - Please note information below is to be read in conjunction with CDM Tracker and H&S File. If in doubt please ask before proceeding.		
Item	CDM Register Ref.	Description
1		
2		
3		
N/A		

This drawing and all information held herein is produced solely for the benefit and use of Portview Fit-Out Limited. Any other party in possession of this drawing must carry out their own site surveys and coordination to confirm the validity of any information contained herein.

At no time must outside parties use the content of this drawing to coordinate their own works, or those of others under their supervision. Portview Fit-Out Limited will not be held responsible for any errors or omissions contained herein if this drawing is used in any way by any third party unless specifically agreed to by its author in writing. No dimensions to be scaled from this drawing. If in doubt - ask.

This drawing is the property of Portview Fit-out Limited. Copyright is reserved by them and the drawing is issued on the condition that it is not copied, reproduced, retained or disclosed to any unauthorised person, either wholly or in part, without the consent in writing of Portview Fit-out Limited.

Signed:	JH		Internal Quality Check
Date:	22-10-2024		
Revision	Date	Checked By	Description
P01	03-10-2024	JH	ISSUED FOR COMMENT
P02	14-10-2024	JH	SIZES UPDATED TO SITE COMMENTS
P03	22-10-2024	JH	DESIGN UPDATED TO JPA COMMENTS

Job Number:	S1786		
Job Name:	AP Townhouse - Kings St - Manchester		
Architect:	Johnson Pinney Architects		
Drawing Title:	Ground Floor Window Security Screen Proposal Section Details.		
Drawn By:	JH	Scale: Varies @ A1	Date: 22/10/2024
Drawing Number:	S1786-PVF-ZZ-02-DDE-A1100-002		
Suitability:	S4	Revision:	P03
INFORMATION		A B C -	
OFFICIAL - Protected			
Portview Fit-Out Limited 46 Florenceville Avenue, Belfast, Northern Ireland BT7 3GZ		phone+44 (0)28 9064 4765 fax +44 (0)28 90641330 emailinfo@portview.co.uk portview.co.uk	