All dimensions are to be checked on site. This drawing shall not be scaled to ascertain dimensions.

# BLOCK No. 1 Salvation Army. 100 Crossley Ct, Pollard St, Manchester M4 7AS

Note:
All information read in-conjunction with the Existing photographic information.

Proposed Elevation 3

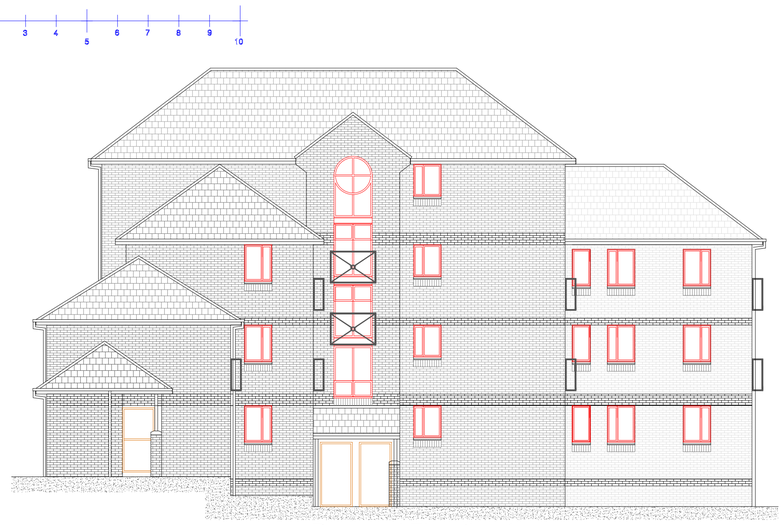

Proposed Elevation 4

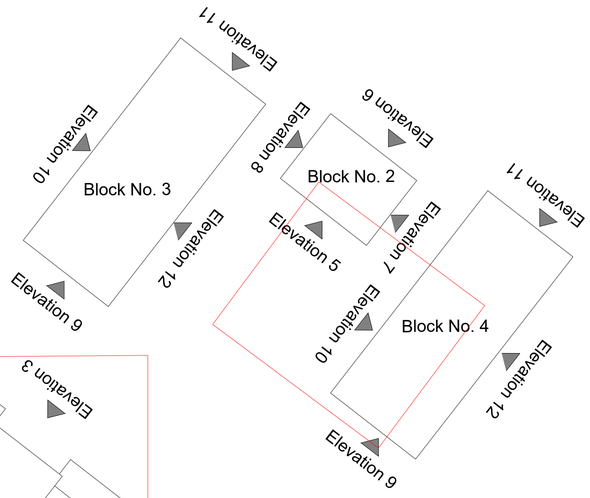


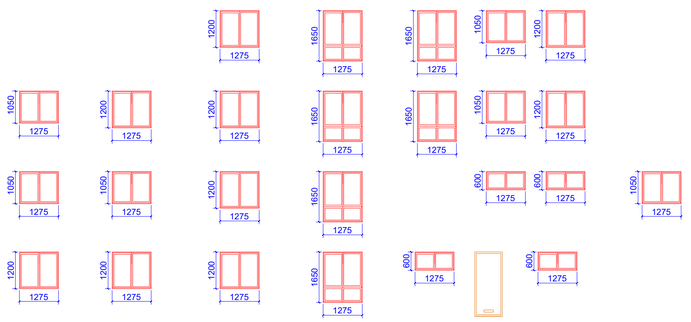

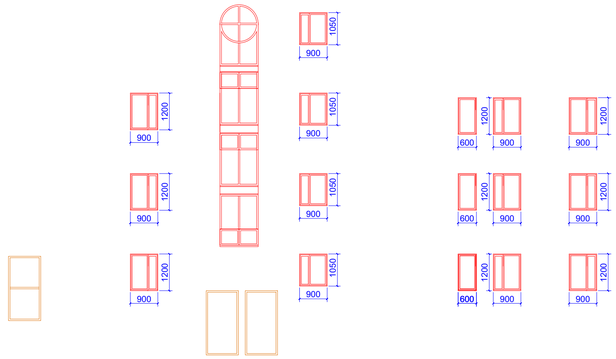

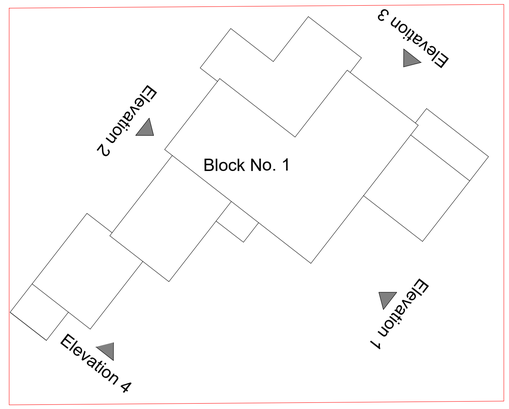


Plan
1:250

# BLOCK No. 2 Salvation Army. 100 Crossley Ct, Pollard St, Manchester M4 7AS

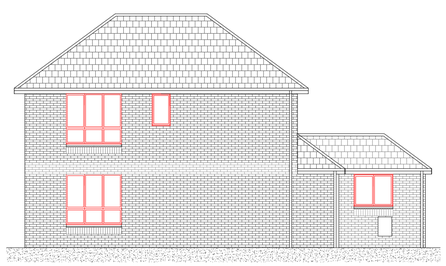

Proposed Elevation 5

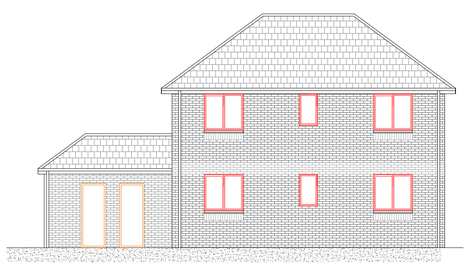

Proposed Elevation 6

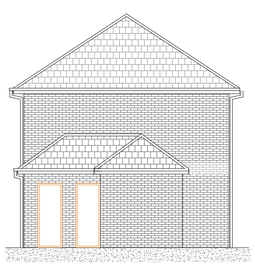

Proposed Elevation 7

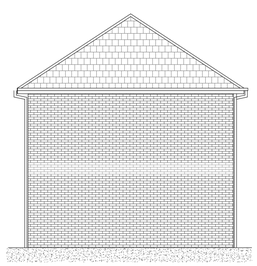

Proposed Elevation 8

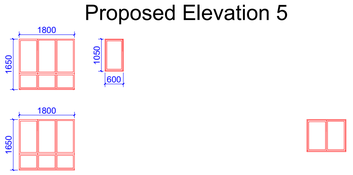

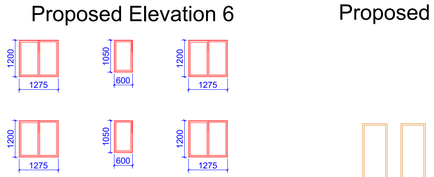

Existing windows -
Rosewood double glazed UPVC Casement opening windows to all elevations.

Proposed windows -
Rosewood double glazed UPVC Casement opening windows to all elevations.

Existing wall cladding -
Rosewood UPVC

Existing wall cladding -
Rosewood UPVC

Proposed wall cladding -
Rosewood UPVC

Issued For : INFORMATION PURPOSES ONLY

Client
REF:
Salvation Army

Project
Proposed replacement of windows and wall cladding .

Salvation Army. 100 Crossley Ct, Pollard St, Manchester M4 7AS

Scheme - Drawing Title
Proposed Elevations.

05 Drawing No. Revision

Scale 1:100 @A1

Date 20.11.24

sovereign group limited
Commercial Fabricators of PVCu Windows & Doors
Head Office Vale St, Nelson, Lancs. BB9 0TA
T. 01282 618571
F. 01282 440420
E. sgl@sovereignddirect.co.uk
W. WWW.sovereignddirect.co.uk
WWW.sovereigncommercial.co.uk