


All dimensions are in millimetres unless stated otherwise. No dimensions to be scaled from drawings - All dimensions to be checked on site prior to construction.

Any discrepancies between drawings and site conditions are to be reported to the architect manager.

This drawing is to be read in conjunction with all relevant Structural, Mechanical and Electrical Engineers drawings and specifications.

© COPYRIGHT
The copyright in this drawing is vested in Obi Property Ltd and no licence or assignment of any kind has been or is granted to any third party whether by provision of copies or originals of the drawings or otherwise unless otherwise agreed in writing.

please refer to Tier Staircase Drawings

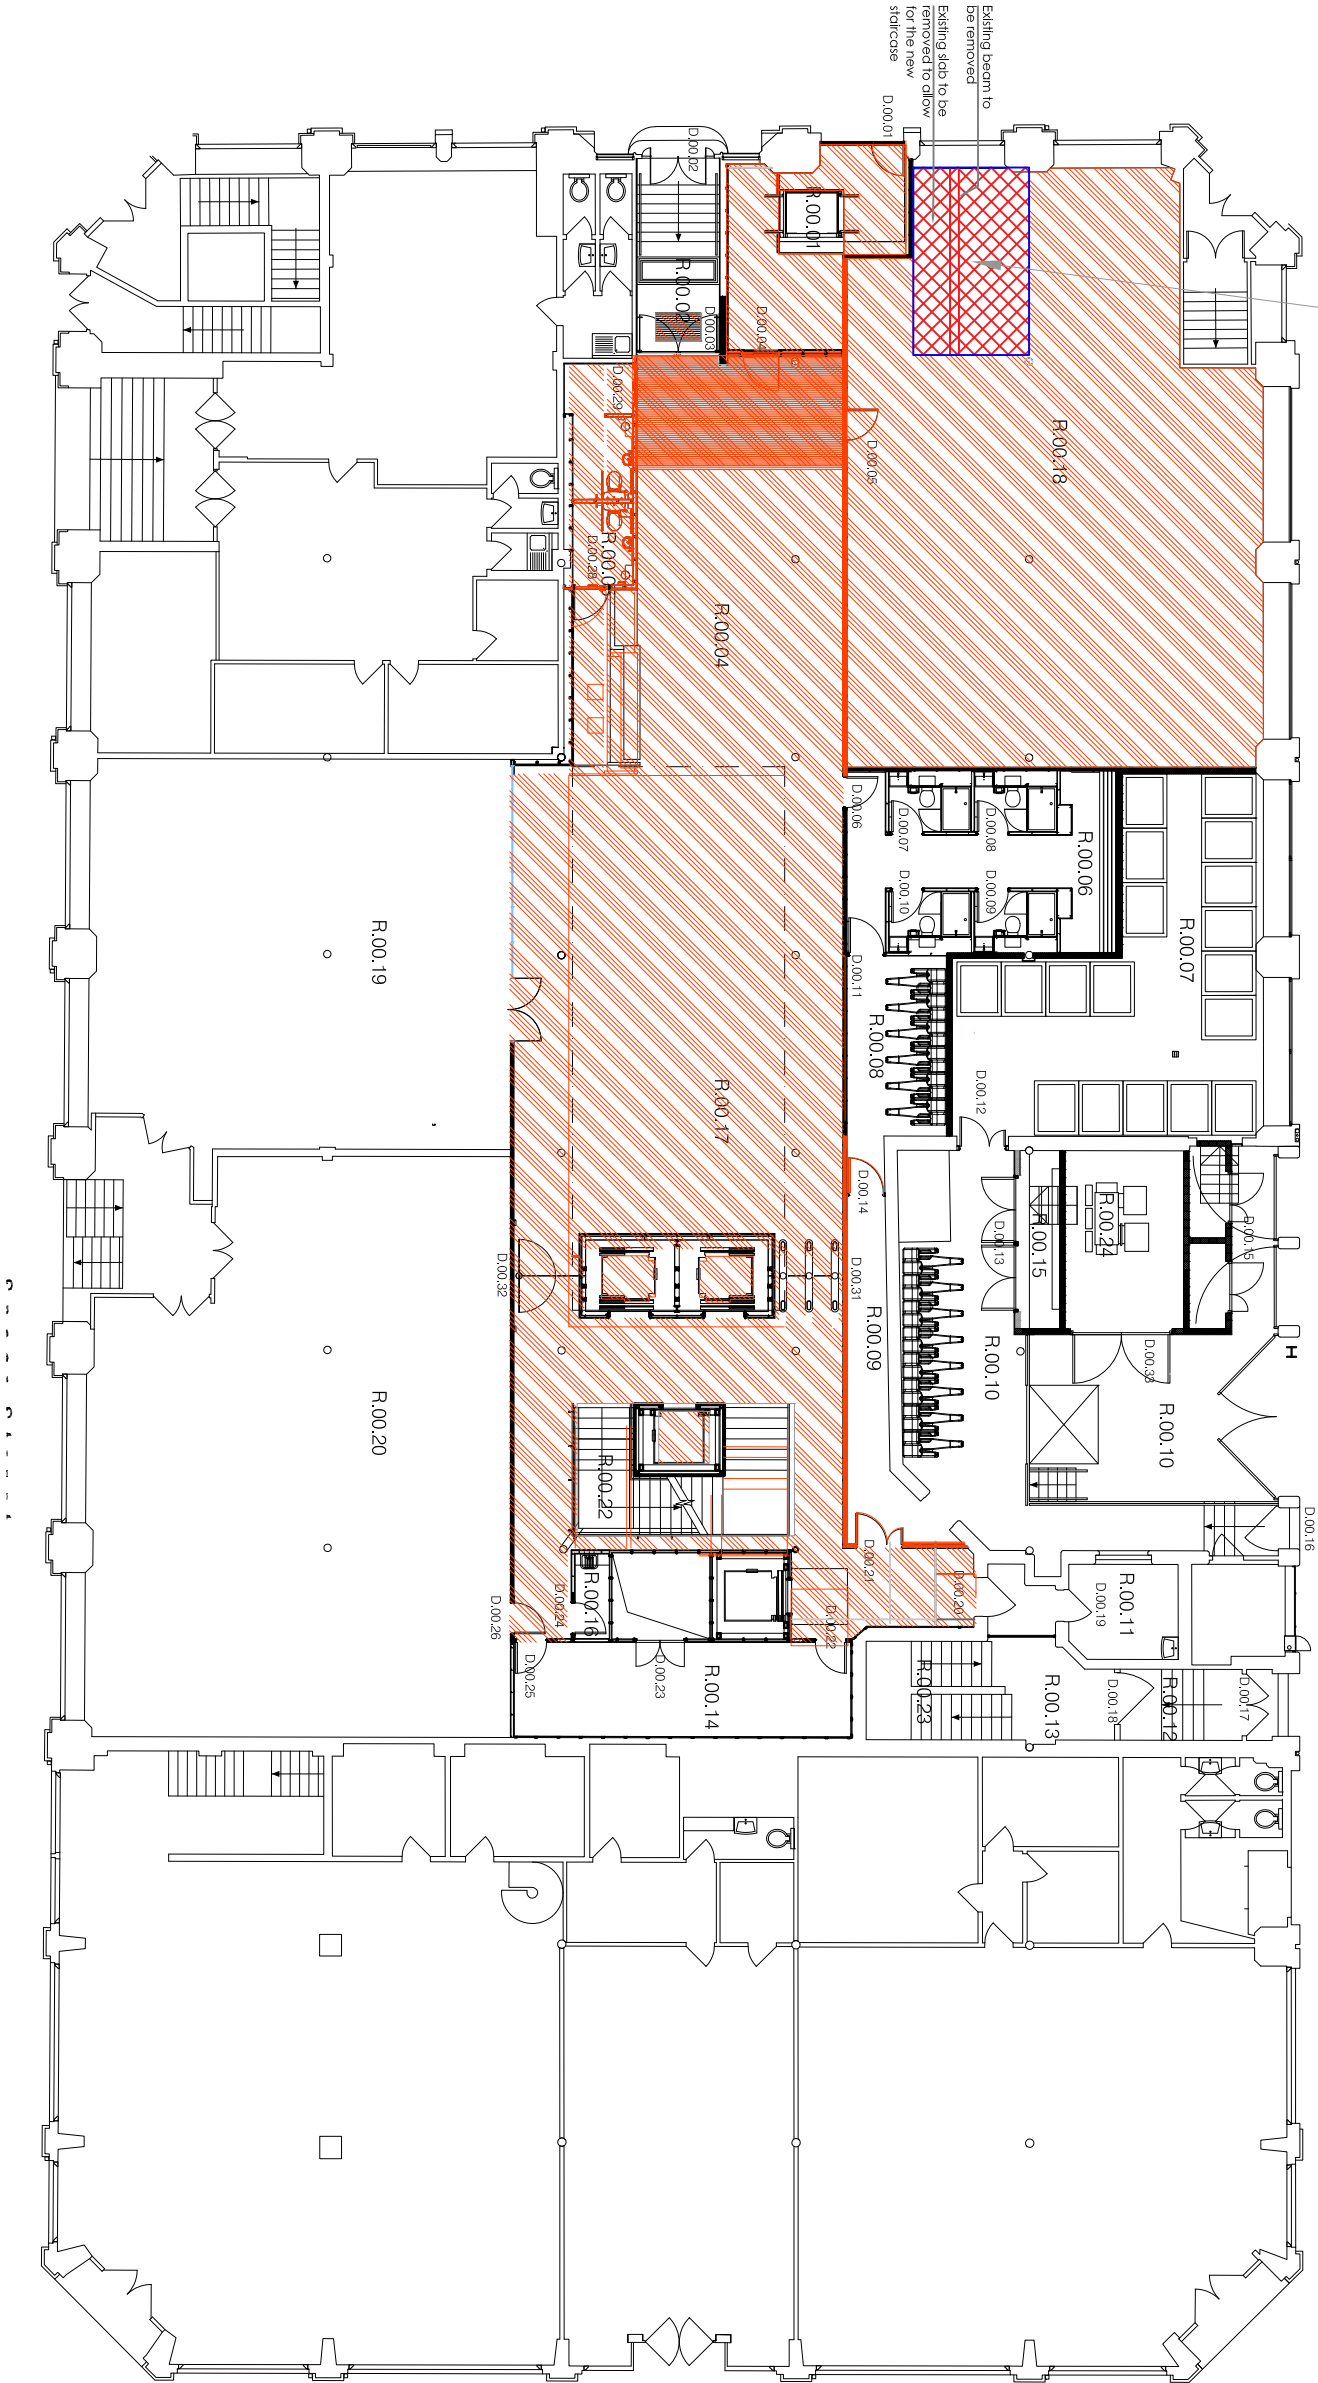

Demolition
scale 1/200

CLIENT NAME
Philip J Davies Holdings plc

PROJECT NAME
Sevendale House

DWG TITLE
Ground Floor Demolition - Flooring

DWG NO:	11_002	REVISION:	-
SCALE	1 : 200 @A3	DRAWN:	RG
DWG STATUS:	TENDER		