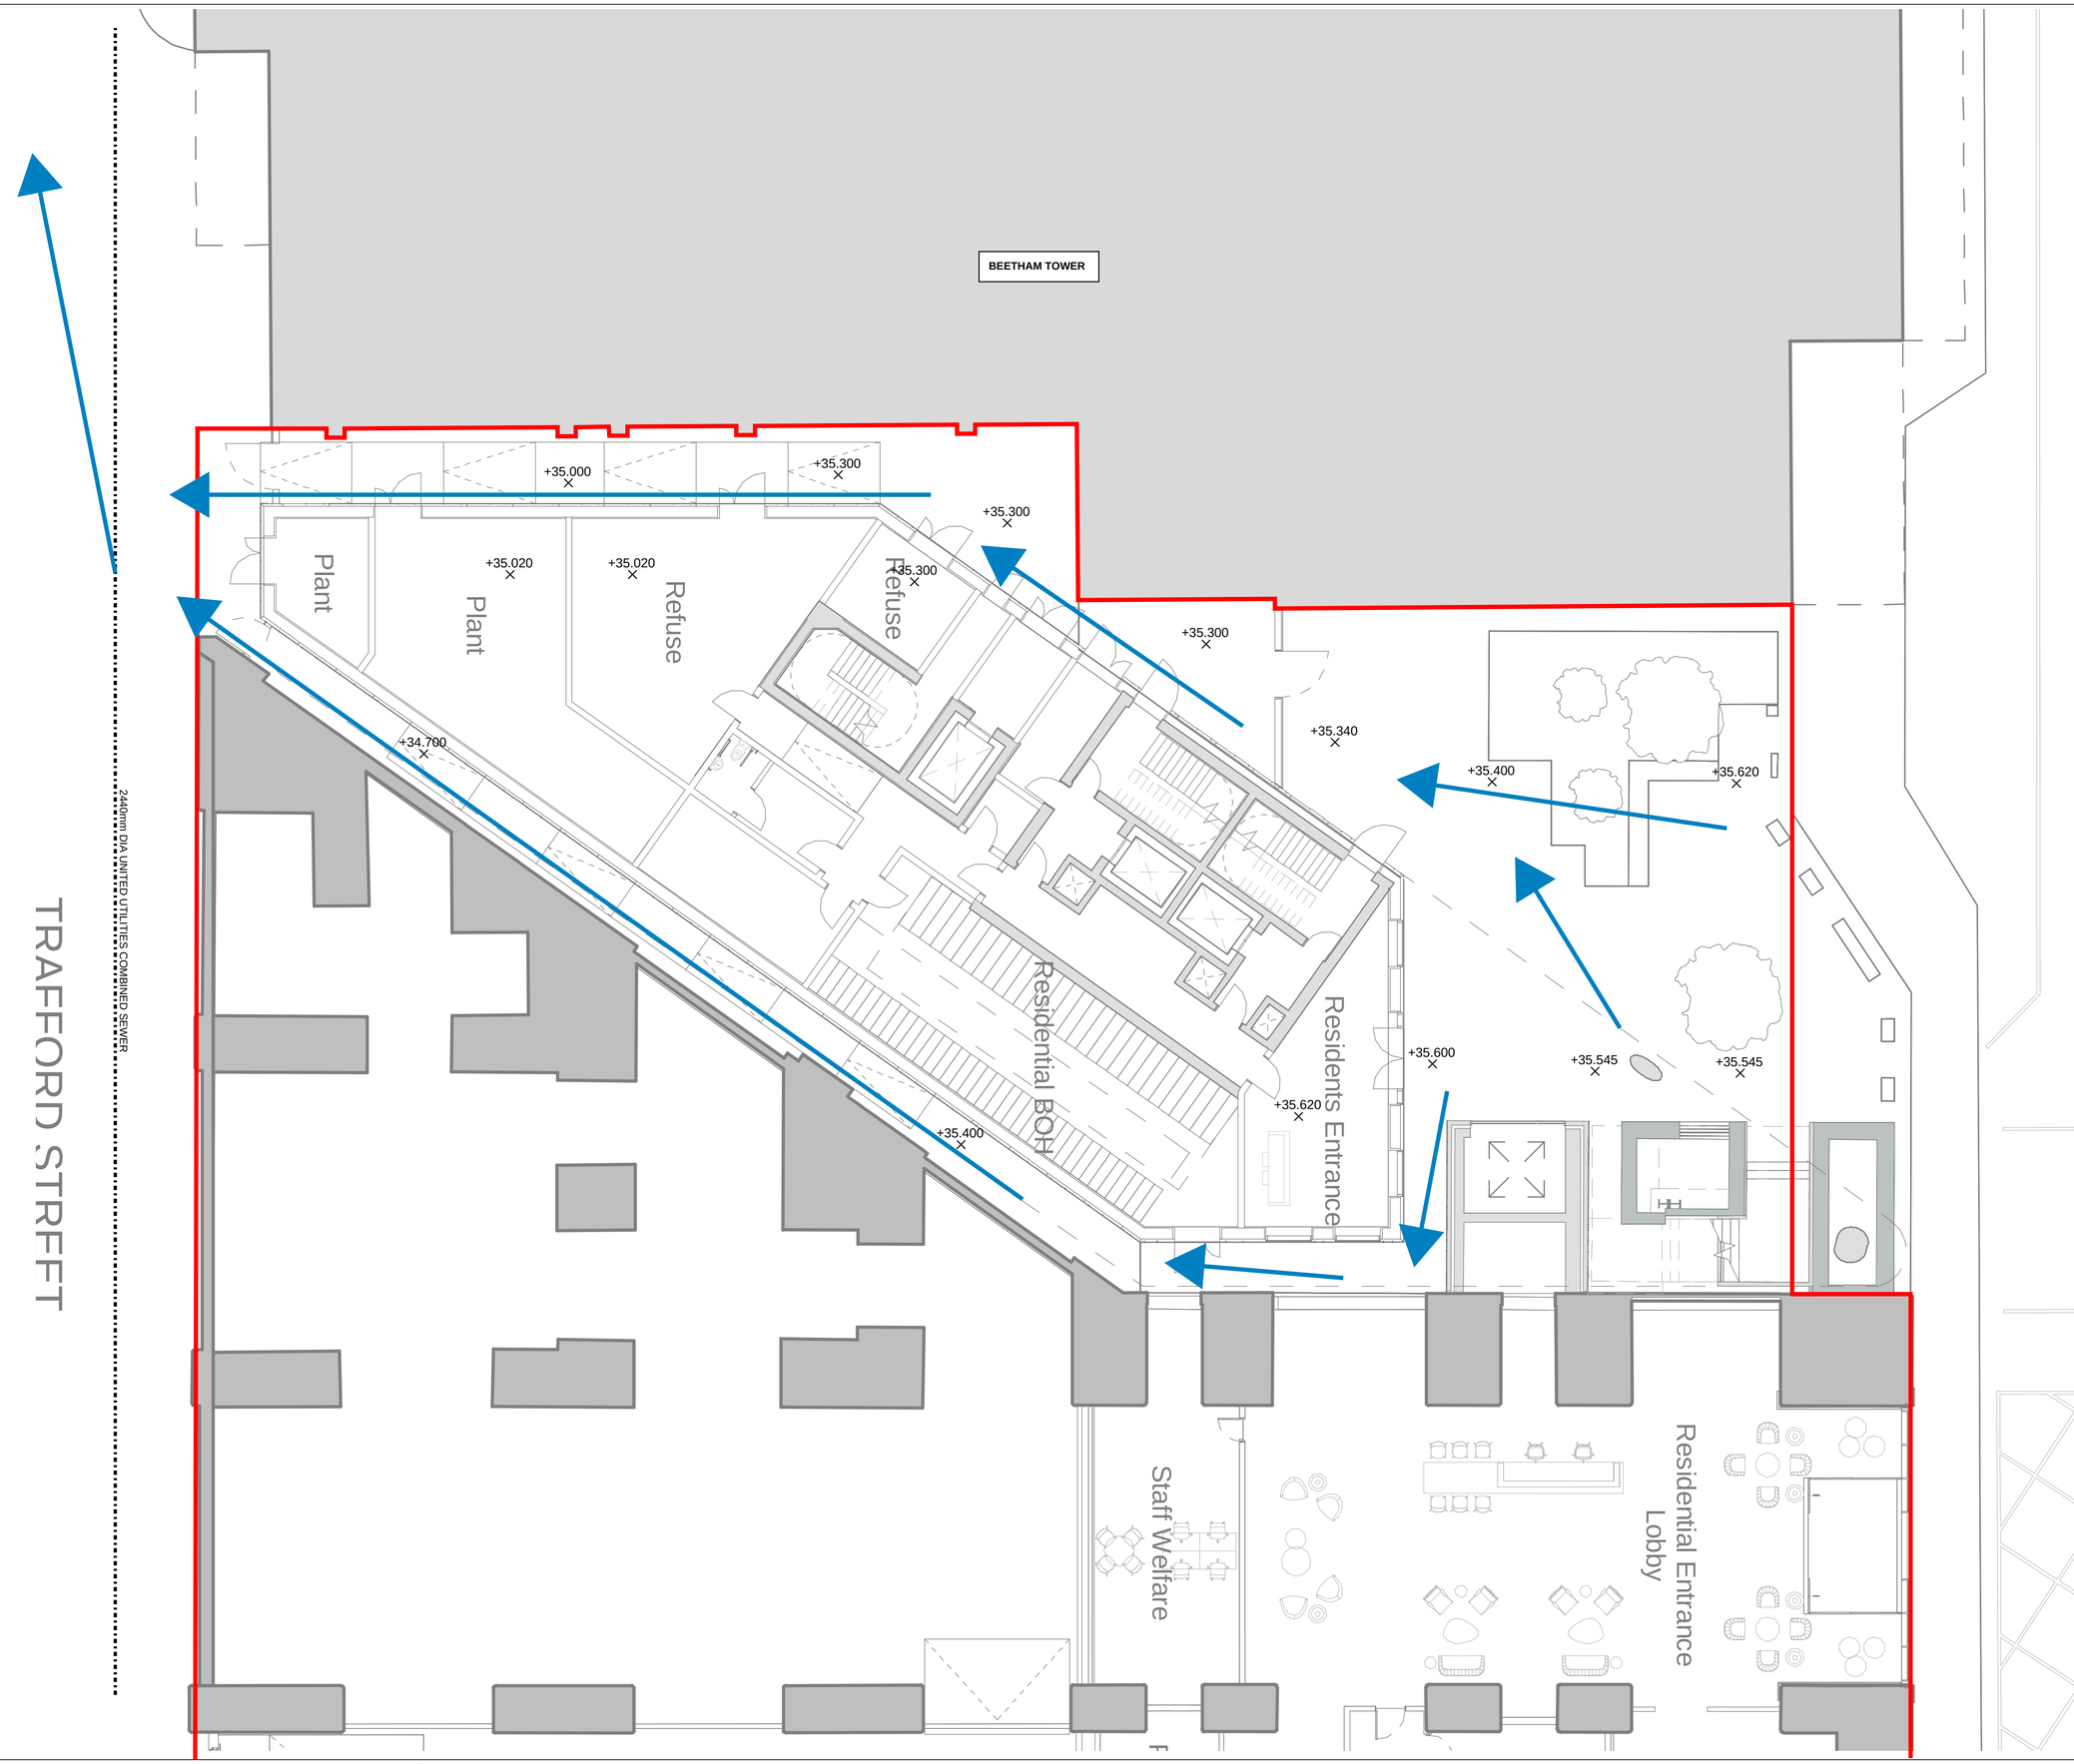


GENERAL NOTES:

1. DO NOT SCALE FROM THIS DRAWING
2. FOR FURTHER DETAILS OF ITEMS NOTED ON THIS DRAWING, REFER TO ARCHITECTURAL AND CIVIL AND STRUCTURAL ENGINEERING INFORMATION.

OVERLAND FLOOD RISK
OVERLAND FLOOD ROUTING MIMICS THE EXISITNG SCENARIO WITH OVERLAND SURFACE FLOWS. DIRECTED AROUND BUILDING AS IS CURRENTLY THE CASE WITH THE EXISTING BUILDING. THEREFORE THE NEW BUILDING DOES NOT INCREASE THE FLOODING RISK TO ADJACENT PROPERTIES OR THE HIGHWAY.

Rev:	Description:	Date:	By:	Chkd:
P01	ISSUED FOR PLANNING	08.11.24	HW	KG

renaissance
Renaissance Associates Ltd
Carvers Warehouse
77 Dale Street
Manchester
M1 2HG

Project:
VIADUX PHASE 2, MANCHESTER

Drawing Title:
BLOCK F OVERLAND FLOW ROUTE PLAN

Status:
RIBA STAGE 2

Size:	Date:	Drawn by:	Designed by:	Checked by:
A1	NOV 24	HW	--	KG

Scale: 1:100 | Project No: 2209-01

Project: | Originator: | Volume: | Level: | Type: | Role: | Category/Number: | Rev:
V2B-REN-FF-00-DR-C-00070-P01

This drawing has been prepared for the sole benefit, use and information of the client for the purpose set out in the instructions commissioning it. The liability of renaissance in the respect of the information contained in this drawing will not extend to any third party. This document should not be used in whole or part by any third parties without the express written permission of renaissance