

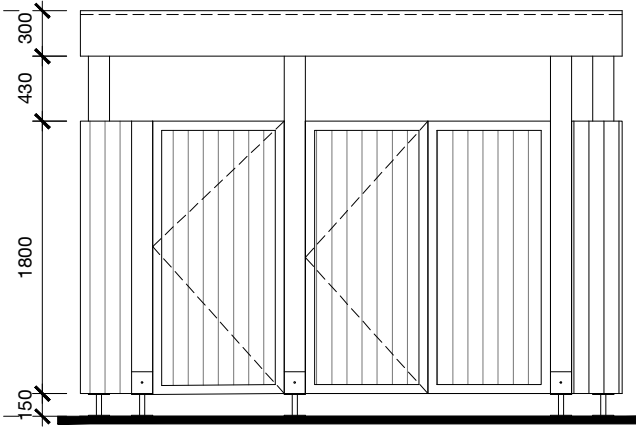
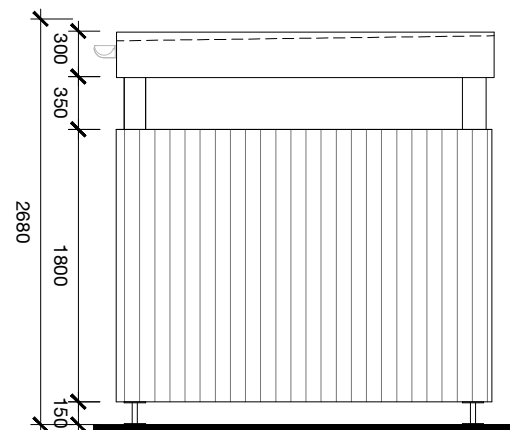


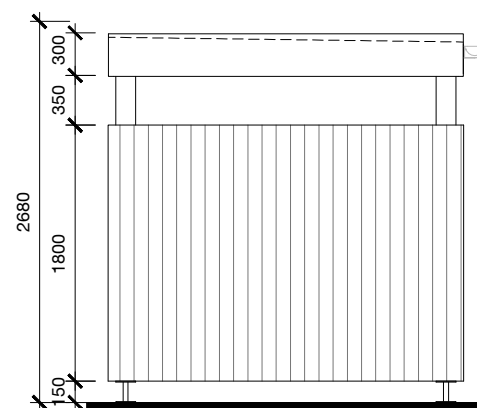

Shoe bolts into floor socket

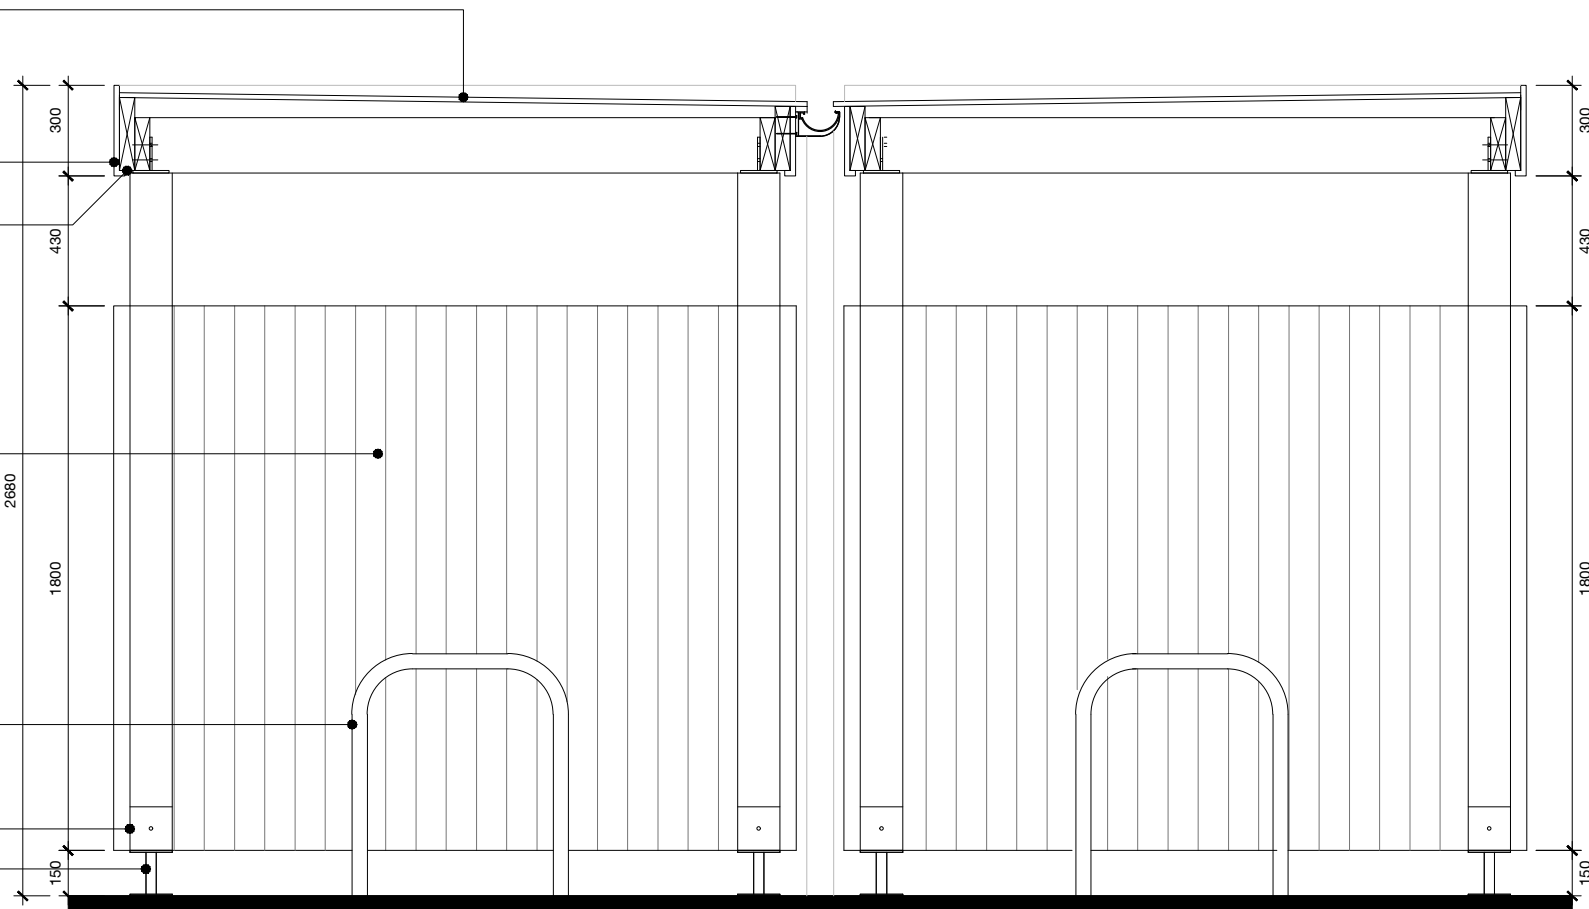

A	23/05/23	Cycle store updated due to reposition on site due to		AH	-
japanese knotweed location					
Rev	Date	Description		Drawn	Checked
Project	Edge Lane, Openshaw				
Drawing	Bike Store Detail Apartment Blocks 3 (12 Bikes)				
Client	Your Housing Group				
BIM Suitability Description		SUITABLE FOR CONSTRUCTION		BIM Suitability Code A	
Status	Construction	2 Riverside Way Whitehall Waterfront Angel		320 City Road LONDON	
Date	07/22	LEEDS ■		□	
Drawn	AH	LS1 4EH t 0113 819 8041		EC1V 2NZ t 0203 883 8602	
Checked	CR	w edwardarchitecture.co.uk e info@edwardarchitecture.co.uk			
Scale (A3)	1:50 / 1:25				
Project	Originator	Discipline	Drawing No	Rev	
0723	- EA -	A -	C2027-	A	
				edward architecture	