0m 20m 40m 60m 80m 100m 120m 140m 160m 180m 200m 220m 240m

Scale bar 1 : 1250

N

NOTES

Proposal sites outlined in red

Land owned/leased outlined in blue

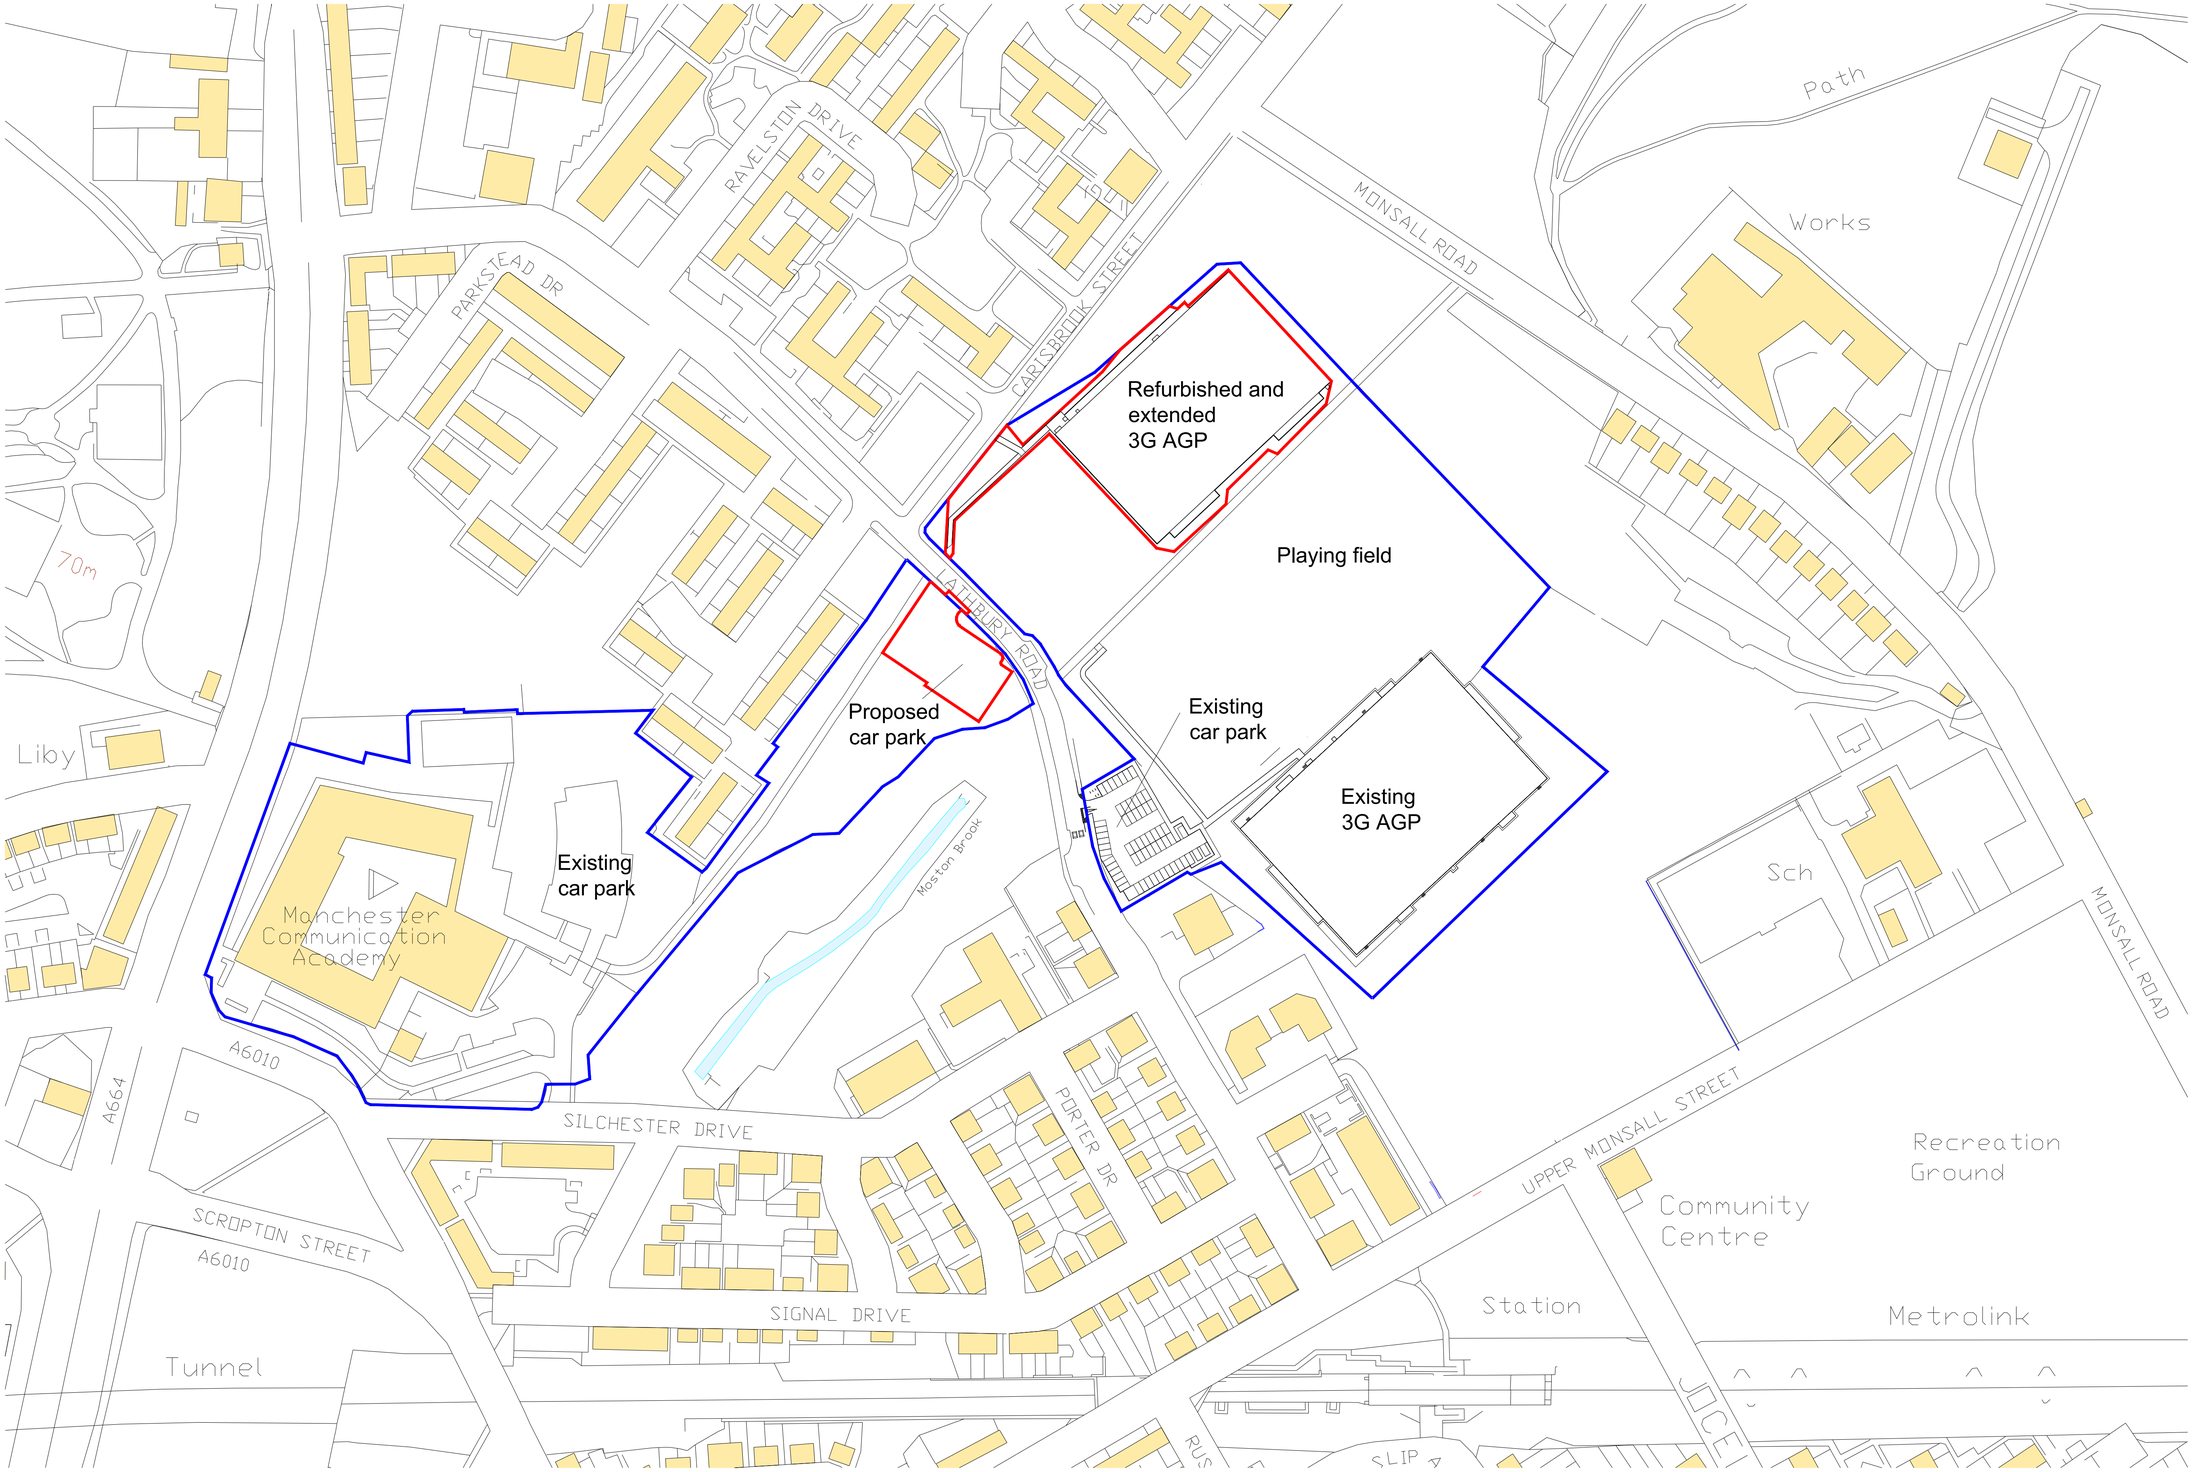

Rev	Amendment	Date	By
–	Initial Issue		

Client
MANCHESTER COMMUNICATIONS ACADEMY
M40 8NT

Project
3G STP
FA FRAMEWORK PROJECT

Drawing
PROPOSED LOCATION PLAN

McARDLE SPORT TEC

Drawn	Date	Scales
NJM	27-06-24	1:1250

Checked	Plot No	Prelim	Check	Final
	01			

Job No	Drawing No	Rev
	MCA-MUK3213-04	C