


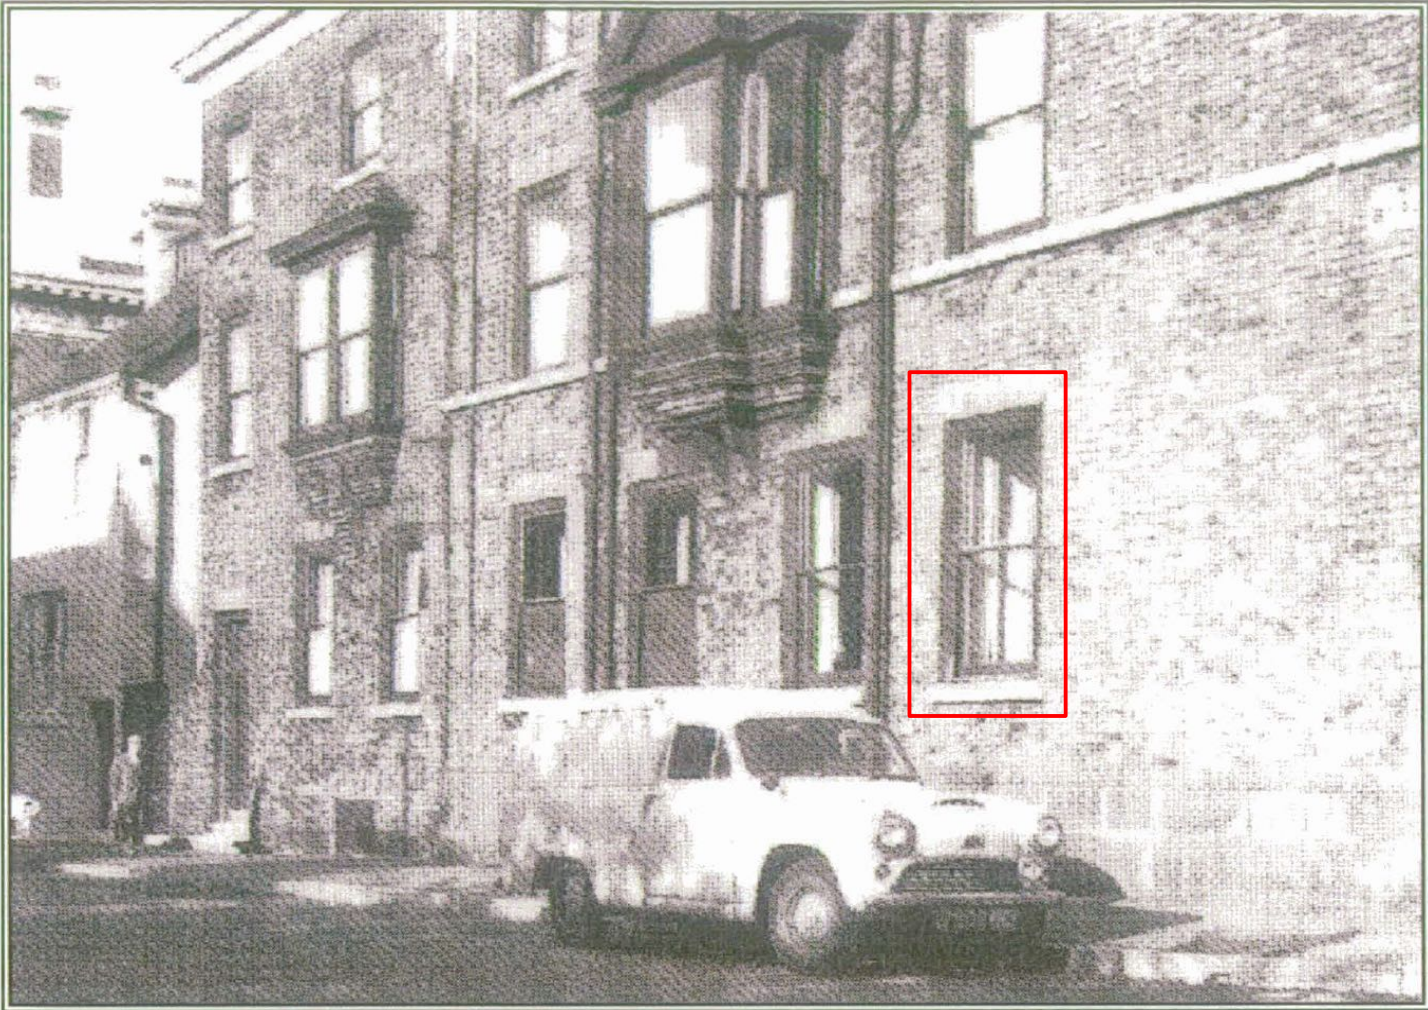

Byrom St. (City Archive, Date unknown)



Byrom St. today

28 ST JOHN STREET
BYROM ST. FACADE HISTORICAL/ CURRENT

PLANNING

REVISION	DATE	DESCRIPTION

CLIENT: LEASING OPTIONS LTD	
PROJECT: PROPOSED RESIDENTIAL DEVELOPMENT	
ADDRESS: 28 ST JOHN STREET, MANCHESTER, M3 4DJ	
DRAWING TITLE:BYROM STREET/ ST JOHNS WEST FACADE	
SCALE: 1:20/1:5@ A3	DATE: AUGUST 204
DRAWING NO: A665_P_806	

OLLIER SMURTHWAITE ARCHITECTS

40 King Street, Manchester, M2 6BA
T 0161 883 0838
F 0161 883 0839
E mail@olliersmurthwaite.com