


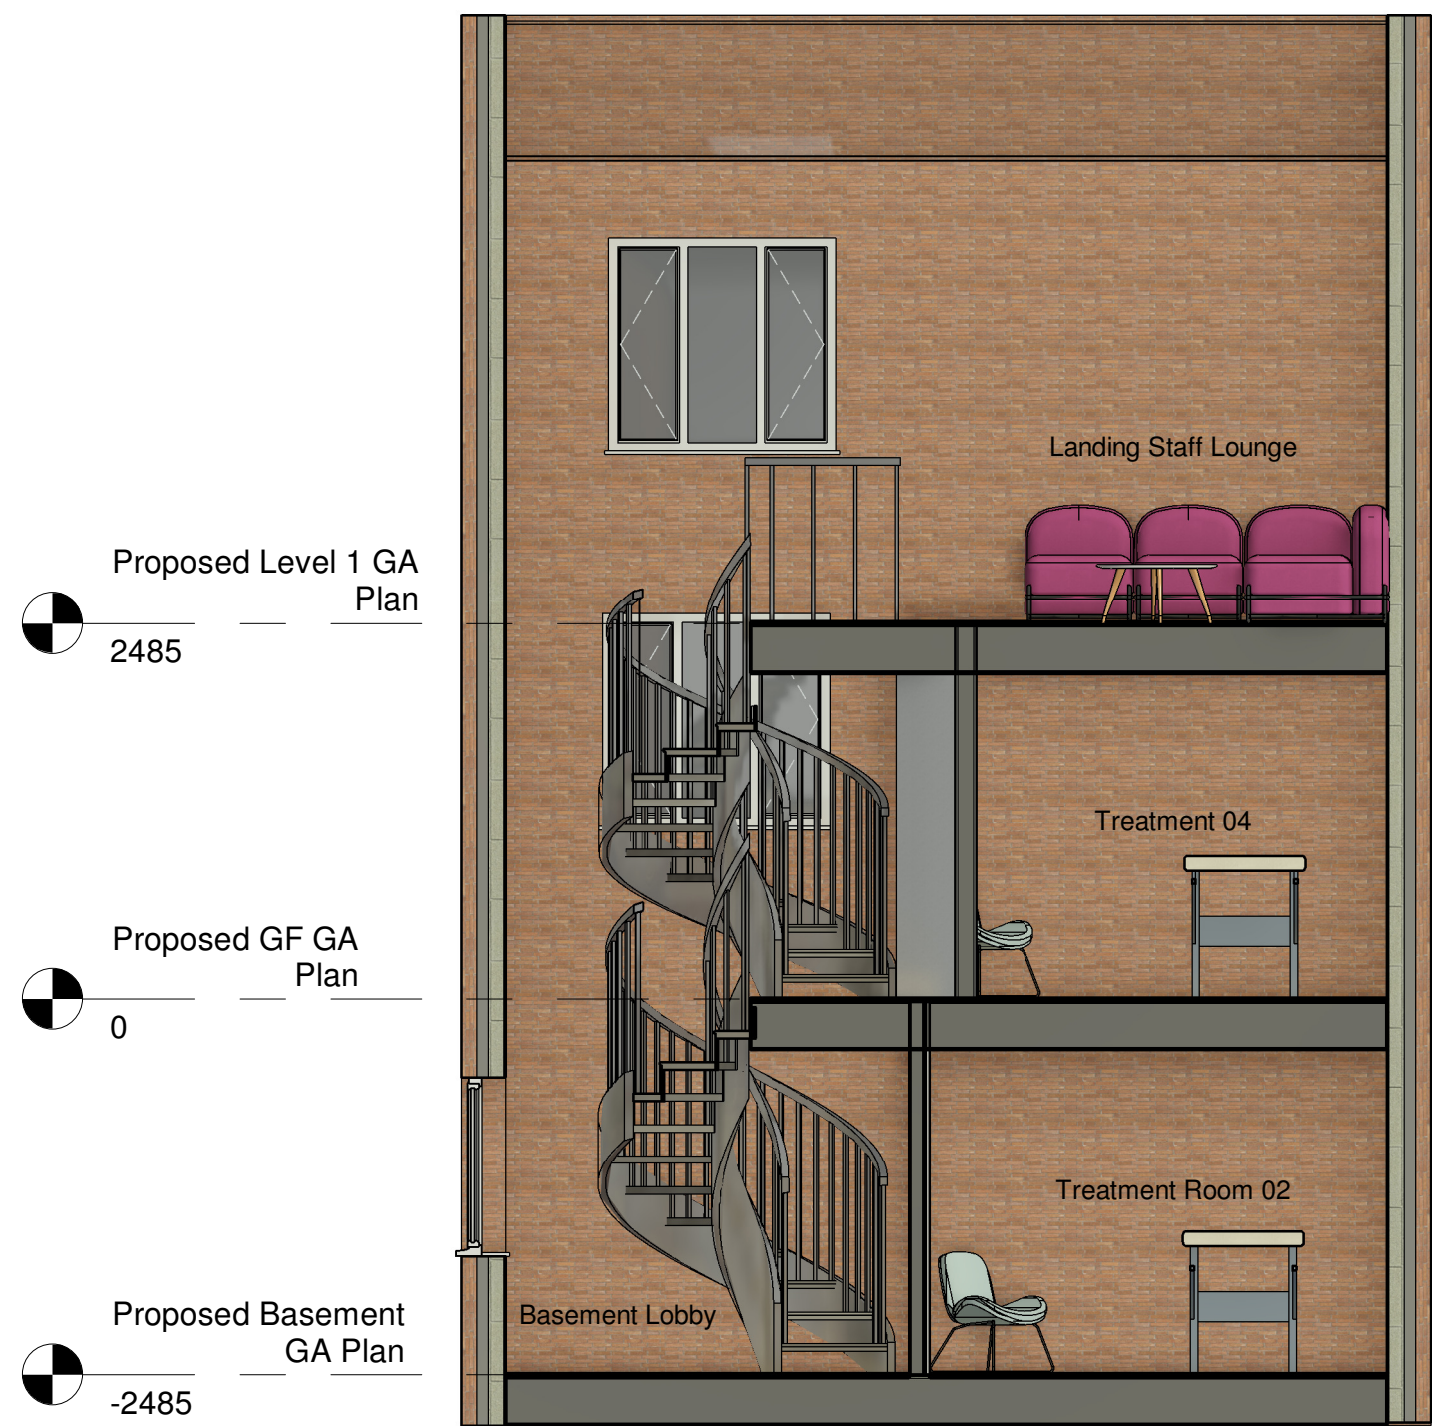


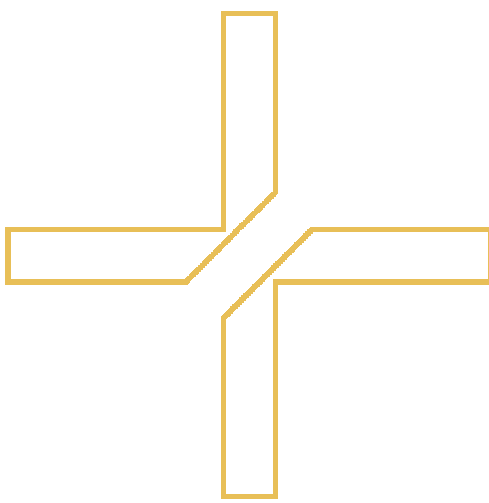

Section A-A
1 : 50

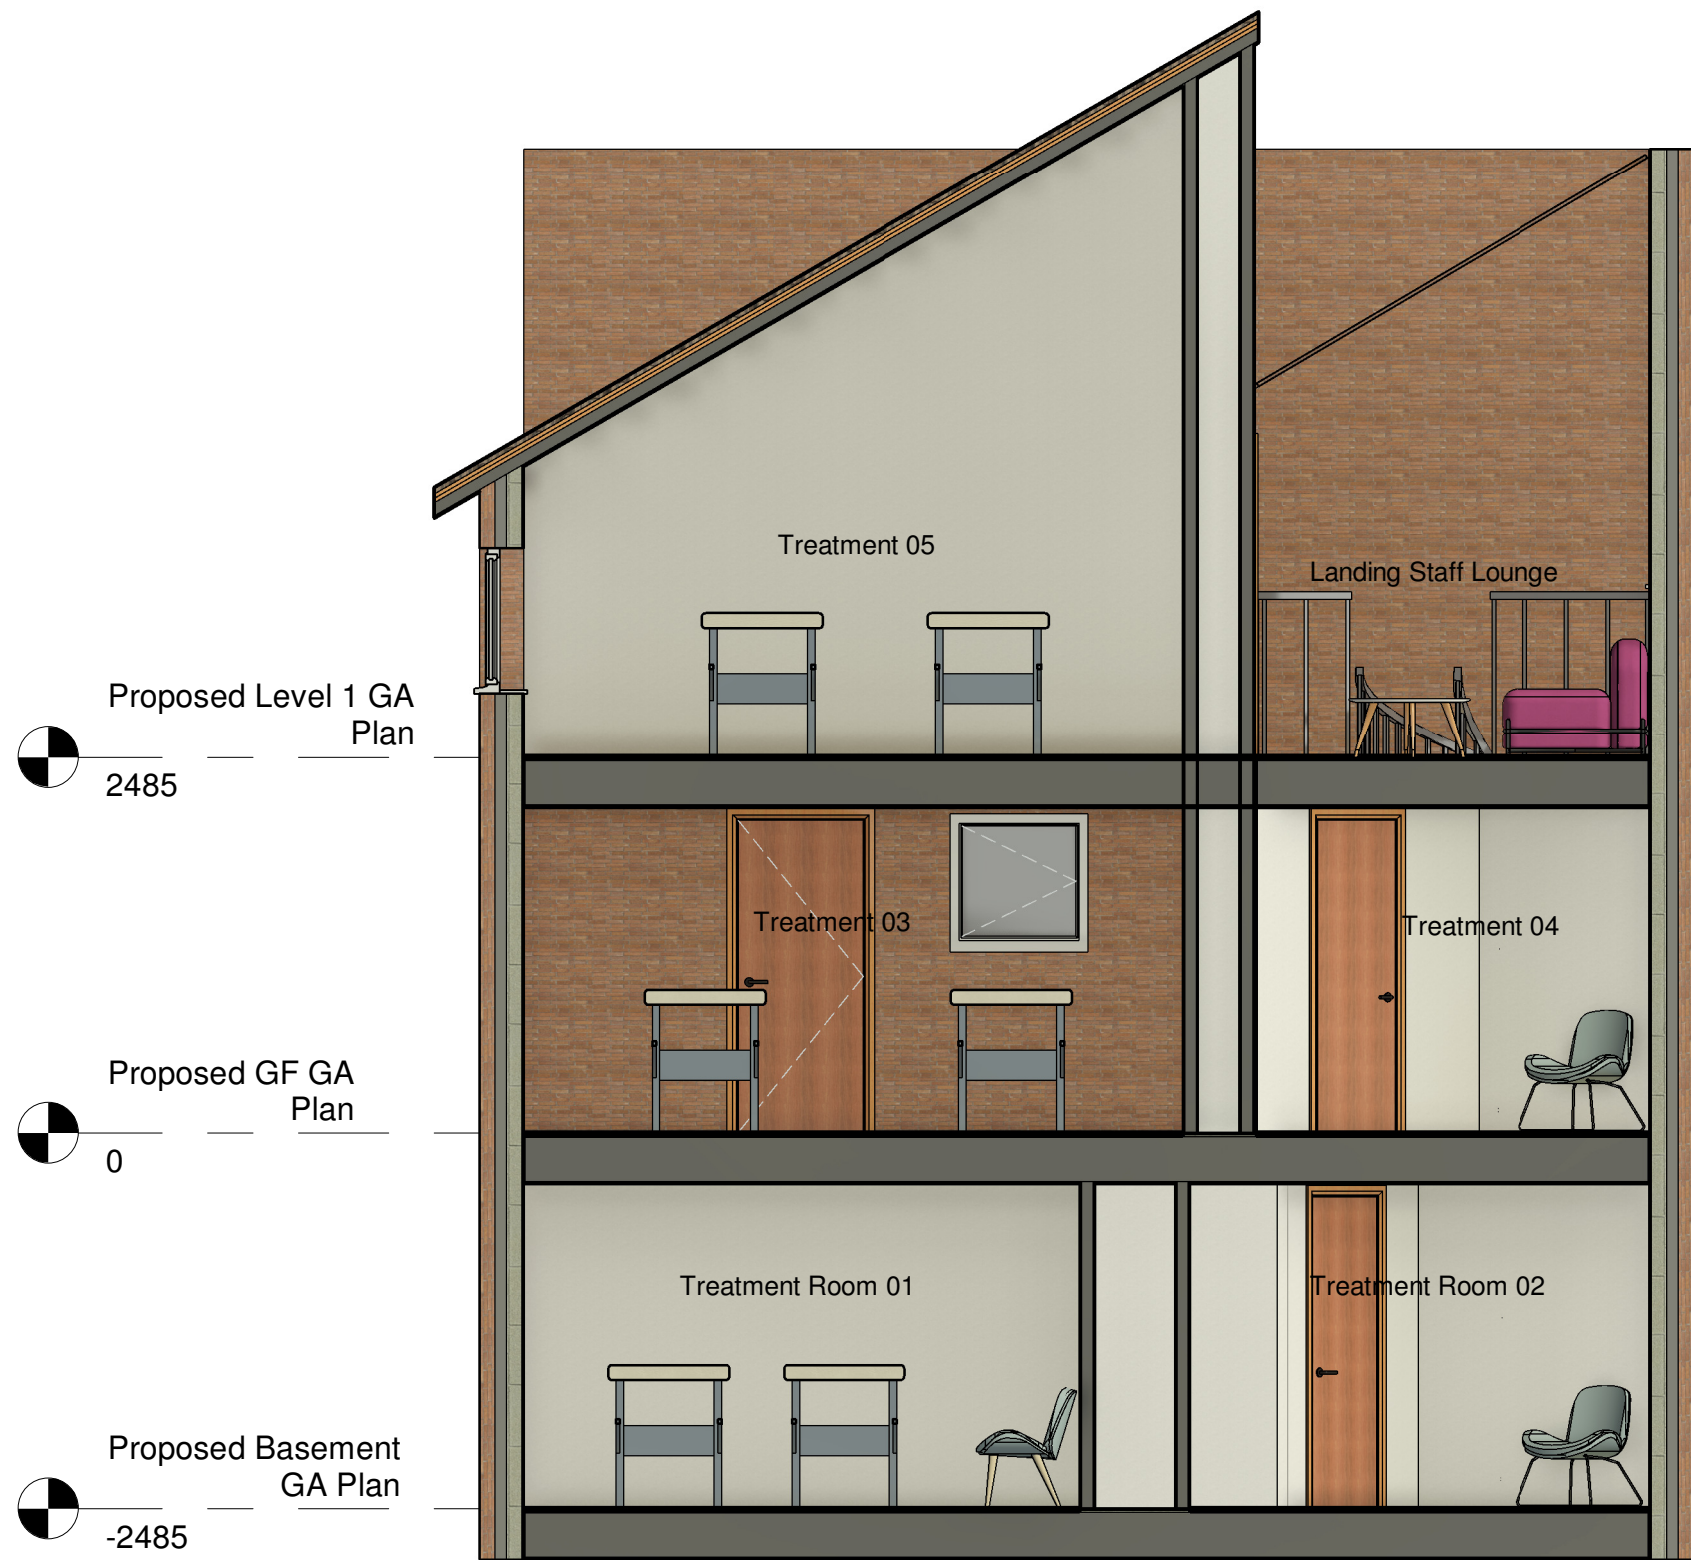


Section B-B
1 : 50

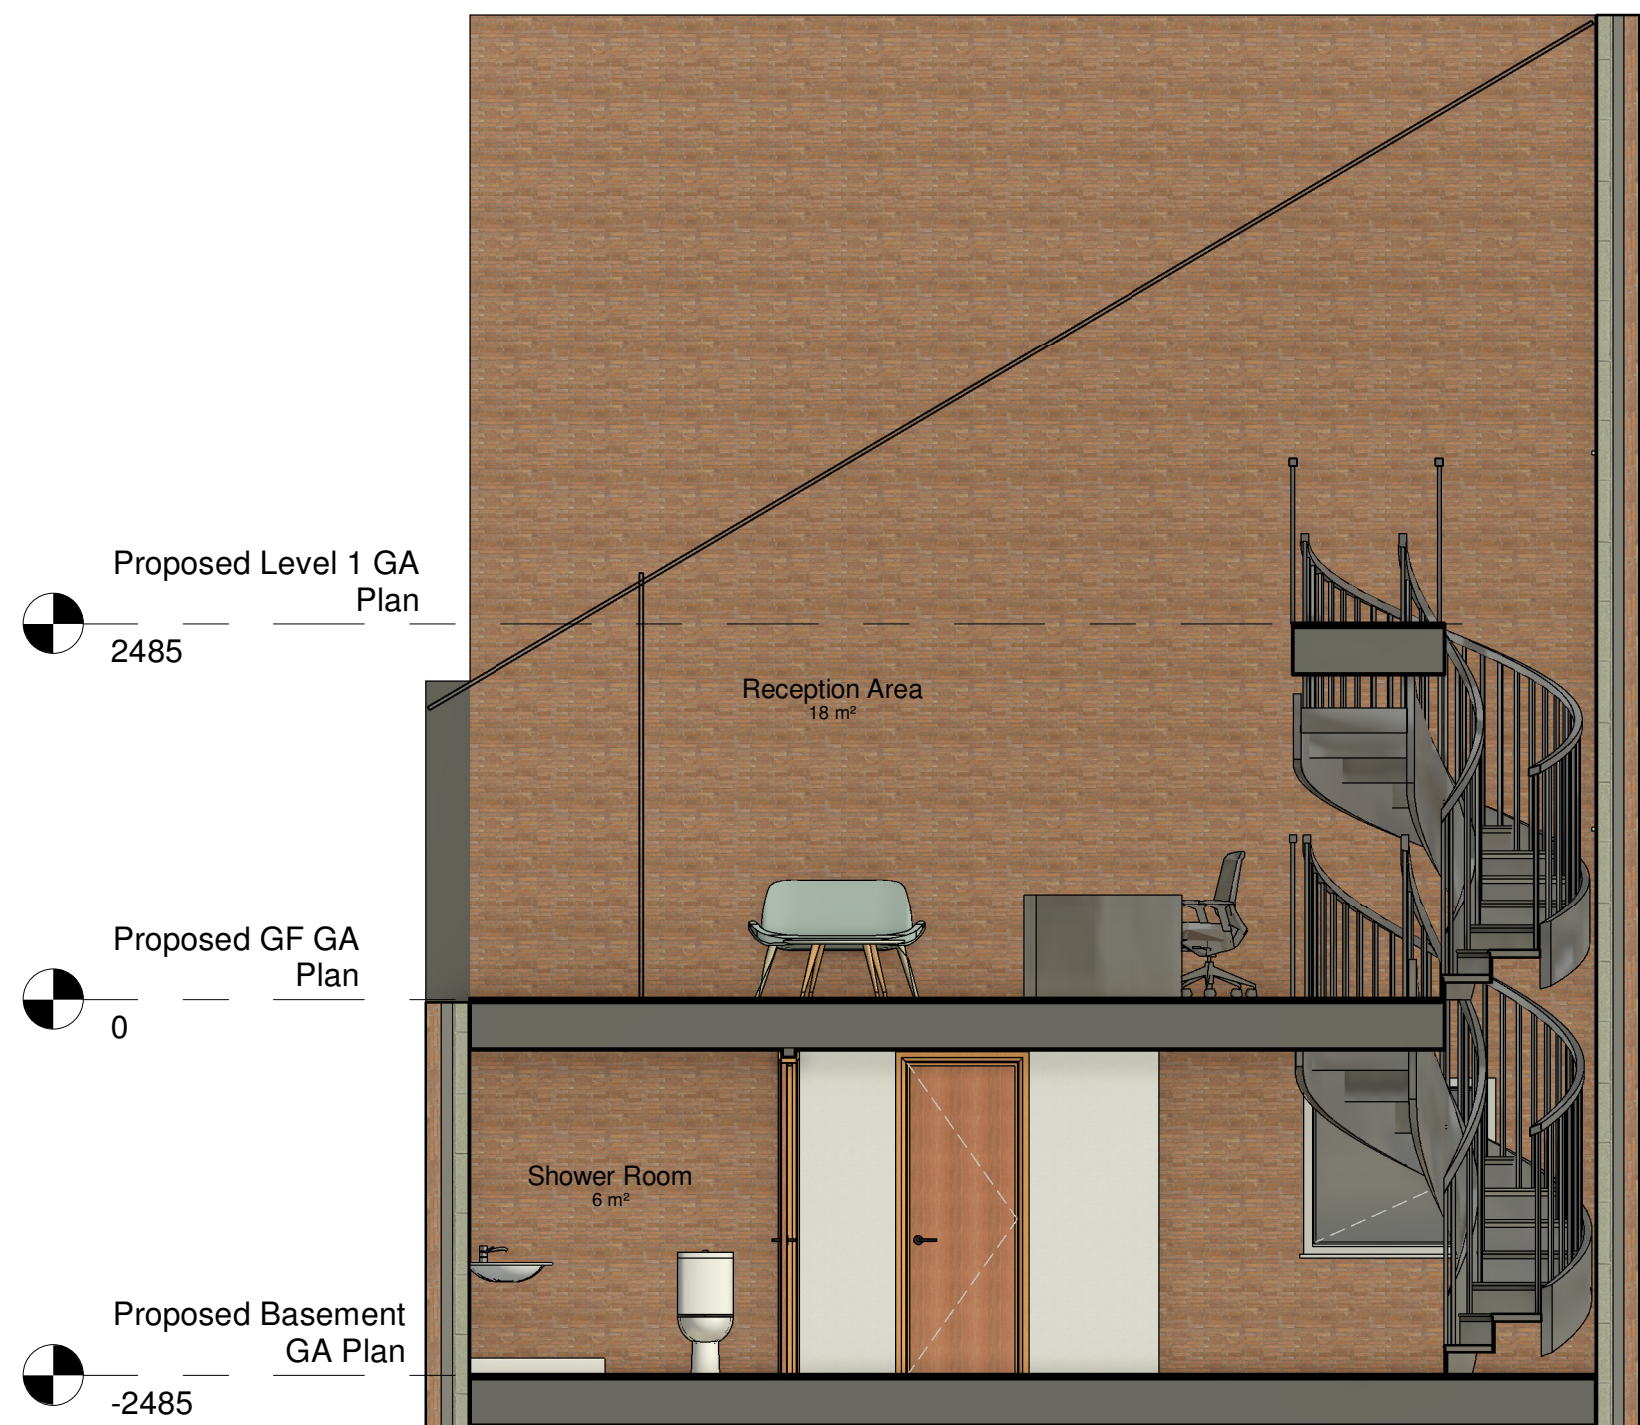

Section C-C
1 : 50



Precedent Images

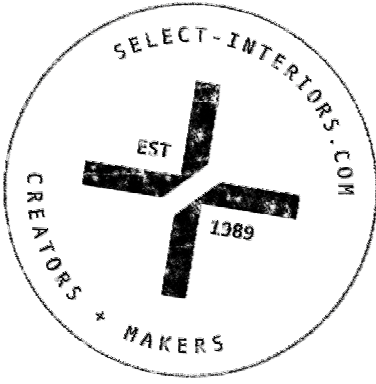

Rev Date By Detail

Revision Note:

Project Name:8 Bradley Street

Project No: 2241

Drawing title: Proposed Internal Sections

DWG No:
2241-XX-XX-XX-DR-A-0105

Rev No:

Date:

Scale: 1 : 50 @A1

09.07.24