




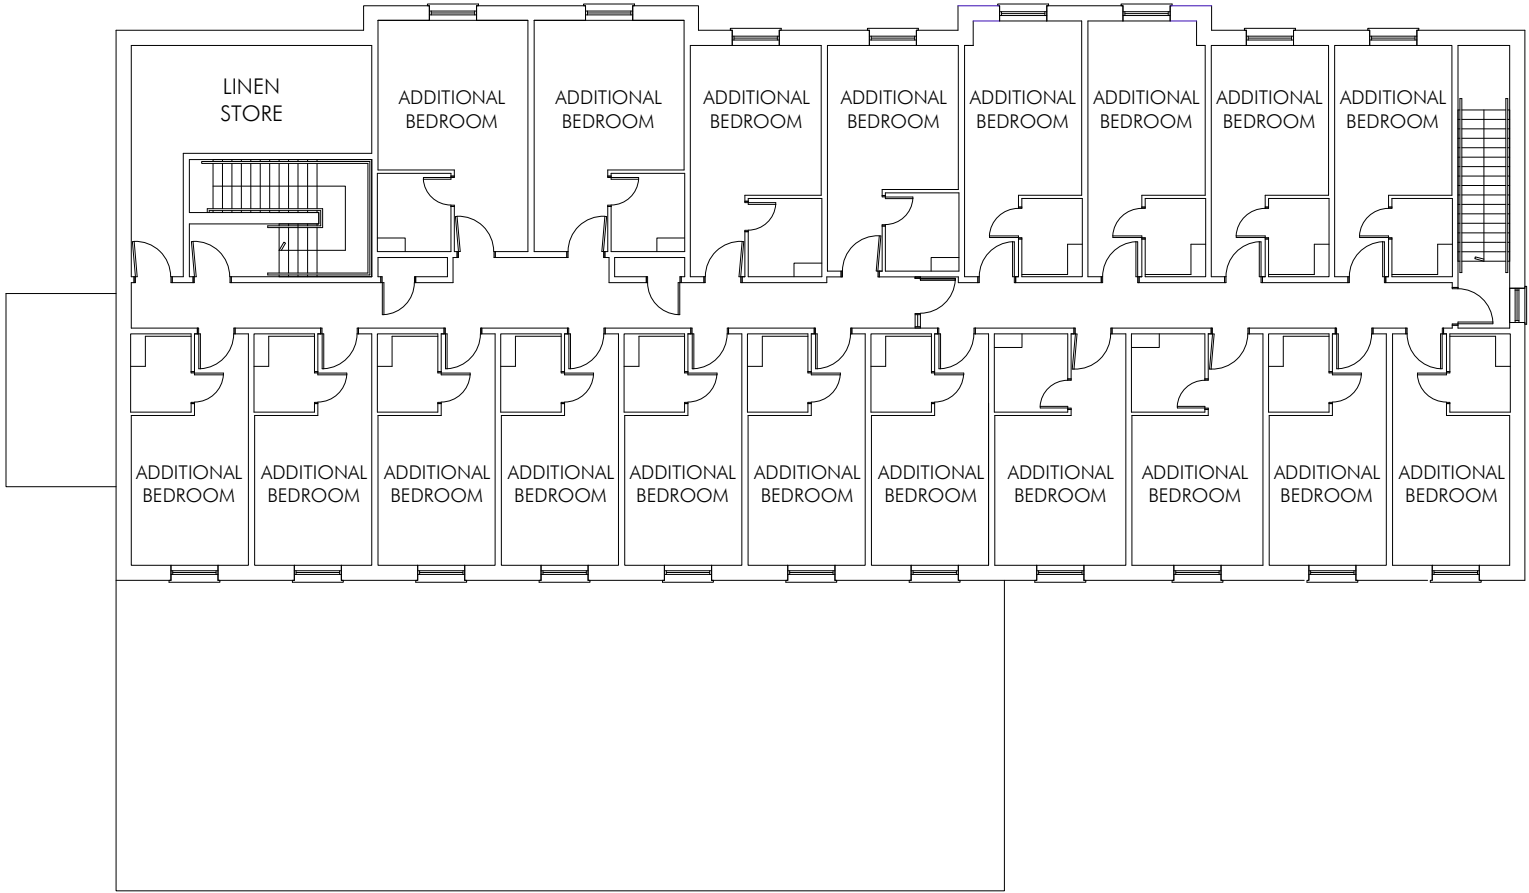

PROPOSED FIRST FLOOR LAYOUT
SCALE 1:200

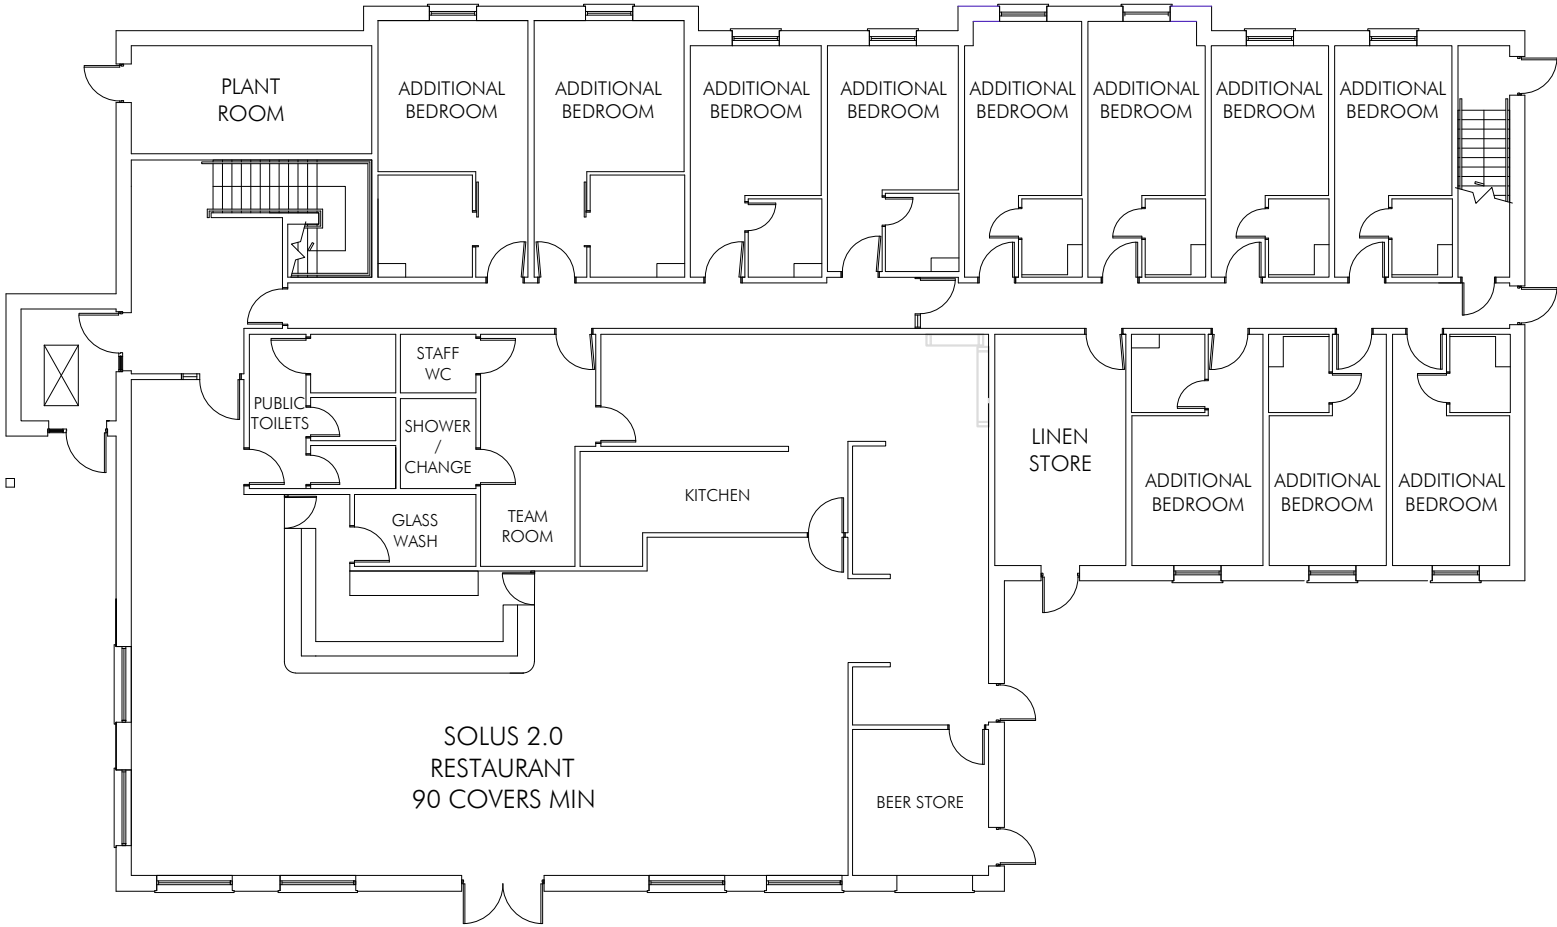

PROPOSED FIRST FLOOR LAYOUT
SCALE 1:200

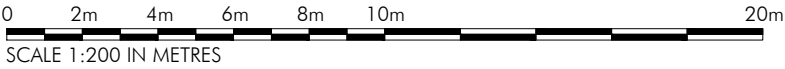

PHD DRAWN		DRAWN REVISION		2/7/24 DATE		VER	
PROJECT PREMIER INN EXTENSION WITH BREAKFAST ROOM PREMIER INN MANCHESTER WEST DIDSBURY				 ALLISON PIKE ARCHITECTS & DESIGNERS 7 Buxton Road West, Disley, Stockport, Cheshire, SK12 2AE. Website: www.allisonpike.com Telephone: 01663 763000 Facsimile: 01663 766772 Email: studio@allisonpike.com © Allison Pike Partnership Limited.			
TITLE PROPOSED GROUND AND FIRST FLOOR LAYOUT							
SCALE 1:200 @ A3							
JOB No PI1077		DRAWING No AP105		REV			