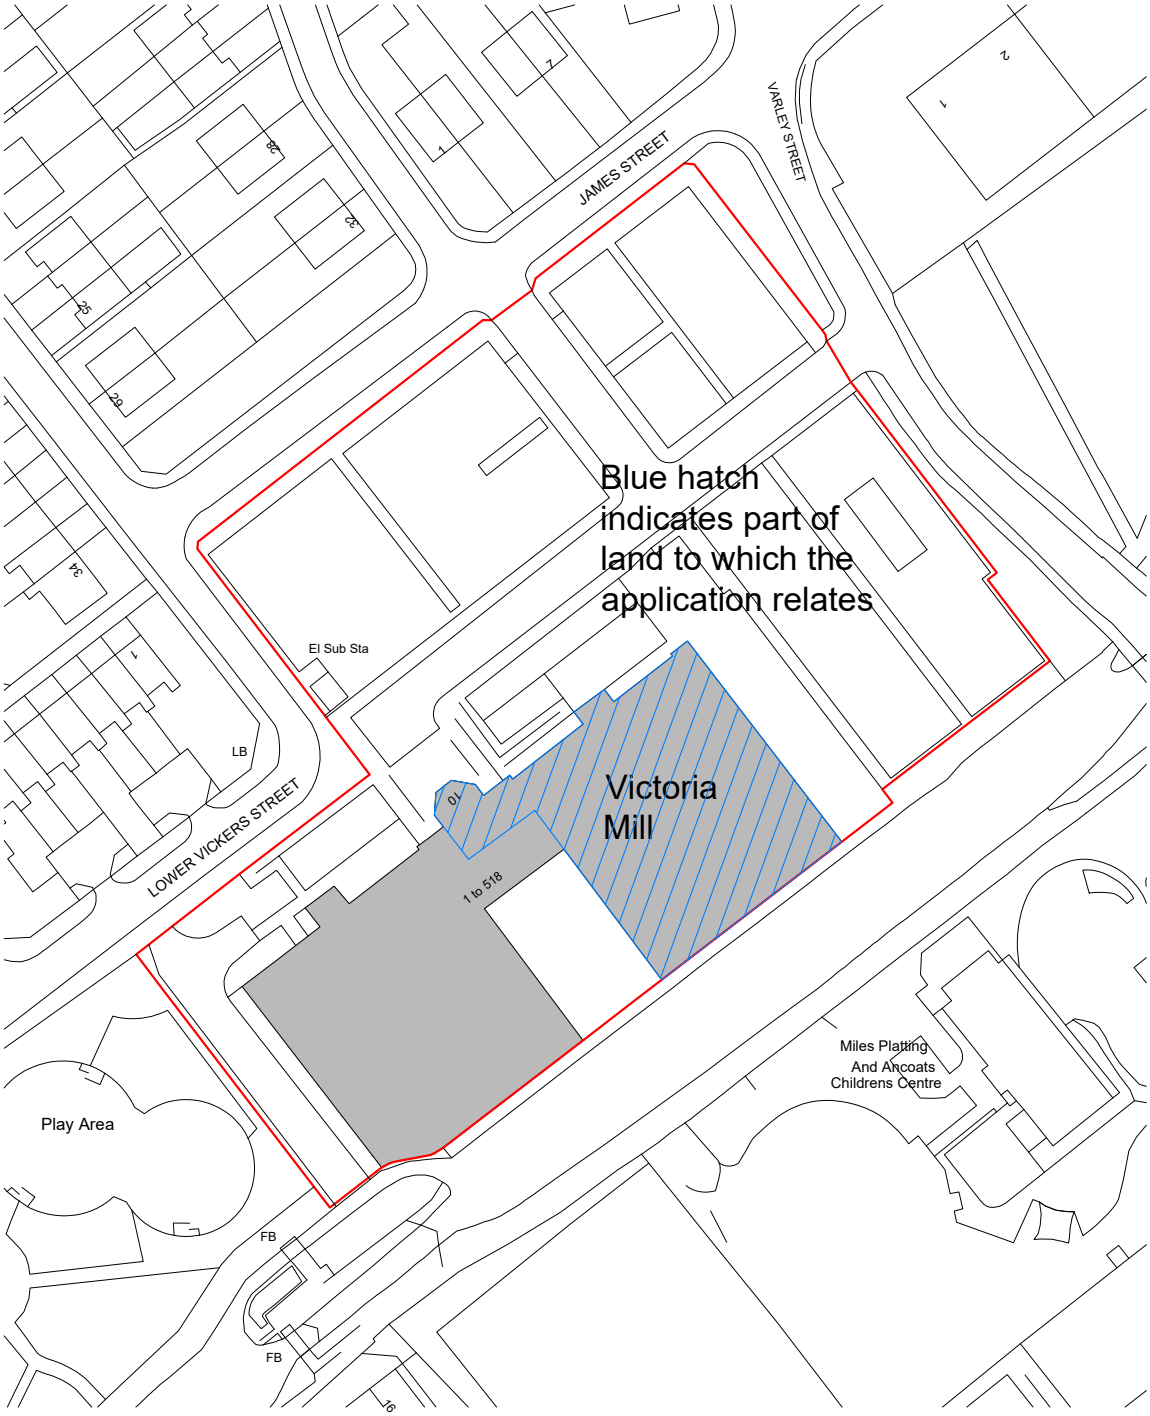


Victoria Mill Location Plan

0 10 20 30 40 50 100

SCALE 1:1250 IN METRES

N

BN DRAWN	DRAWN REVISION	6/9/24 DATE	DMG VER

LISTED BUILDING ISSUE

PROJECT
TRUMAN
VICTORIA MILL
MILES PLATTING

TITLE
LOCATION PLAN

SCALE
1:1250 @ A4

JOB No	DRAWING No	REV
TRU01	AP01	//

ALLISON PIKE
ARCHITECTS & DESIGNERS

7 Buxton Road West, Disley,
Stockport, Cheshire, SK12 2AE.
Website: www.allisonpike.com

Telephone: 01663 763000
Facsimile: 01663 766772
Email: studio@allisonpike.com

© Allison Pike Partnership Limited.