
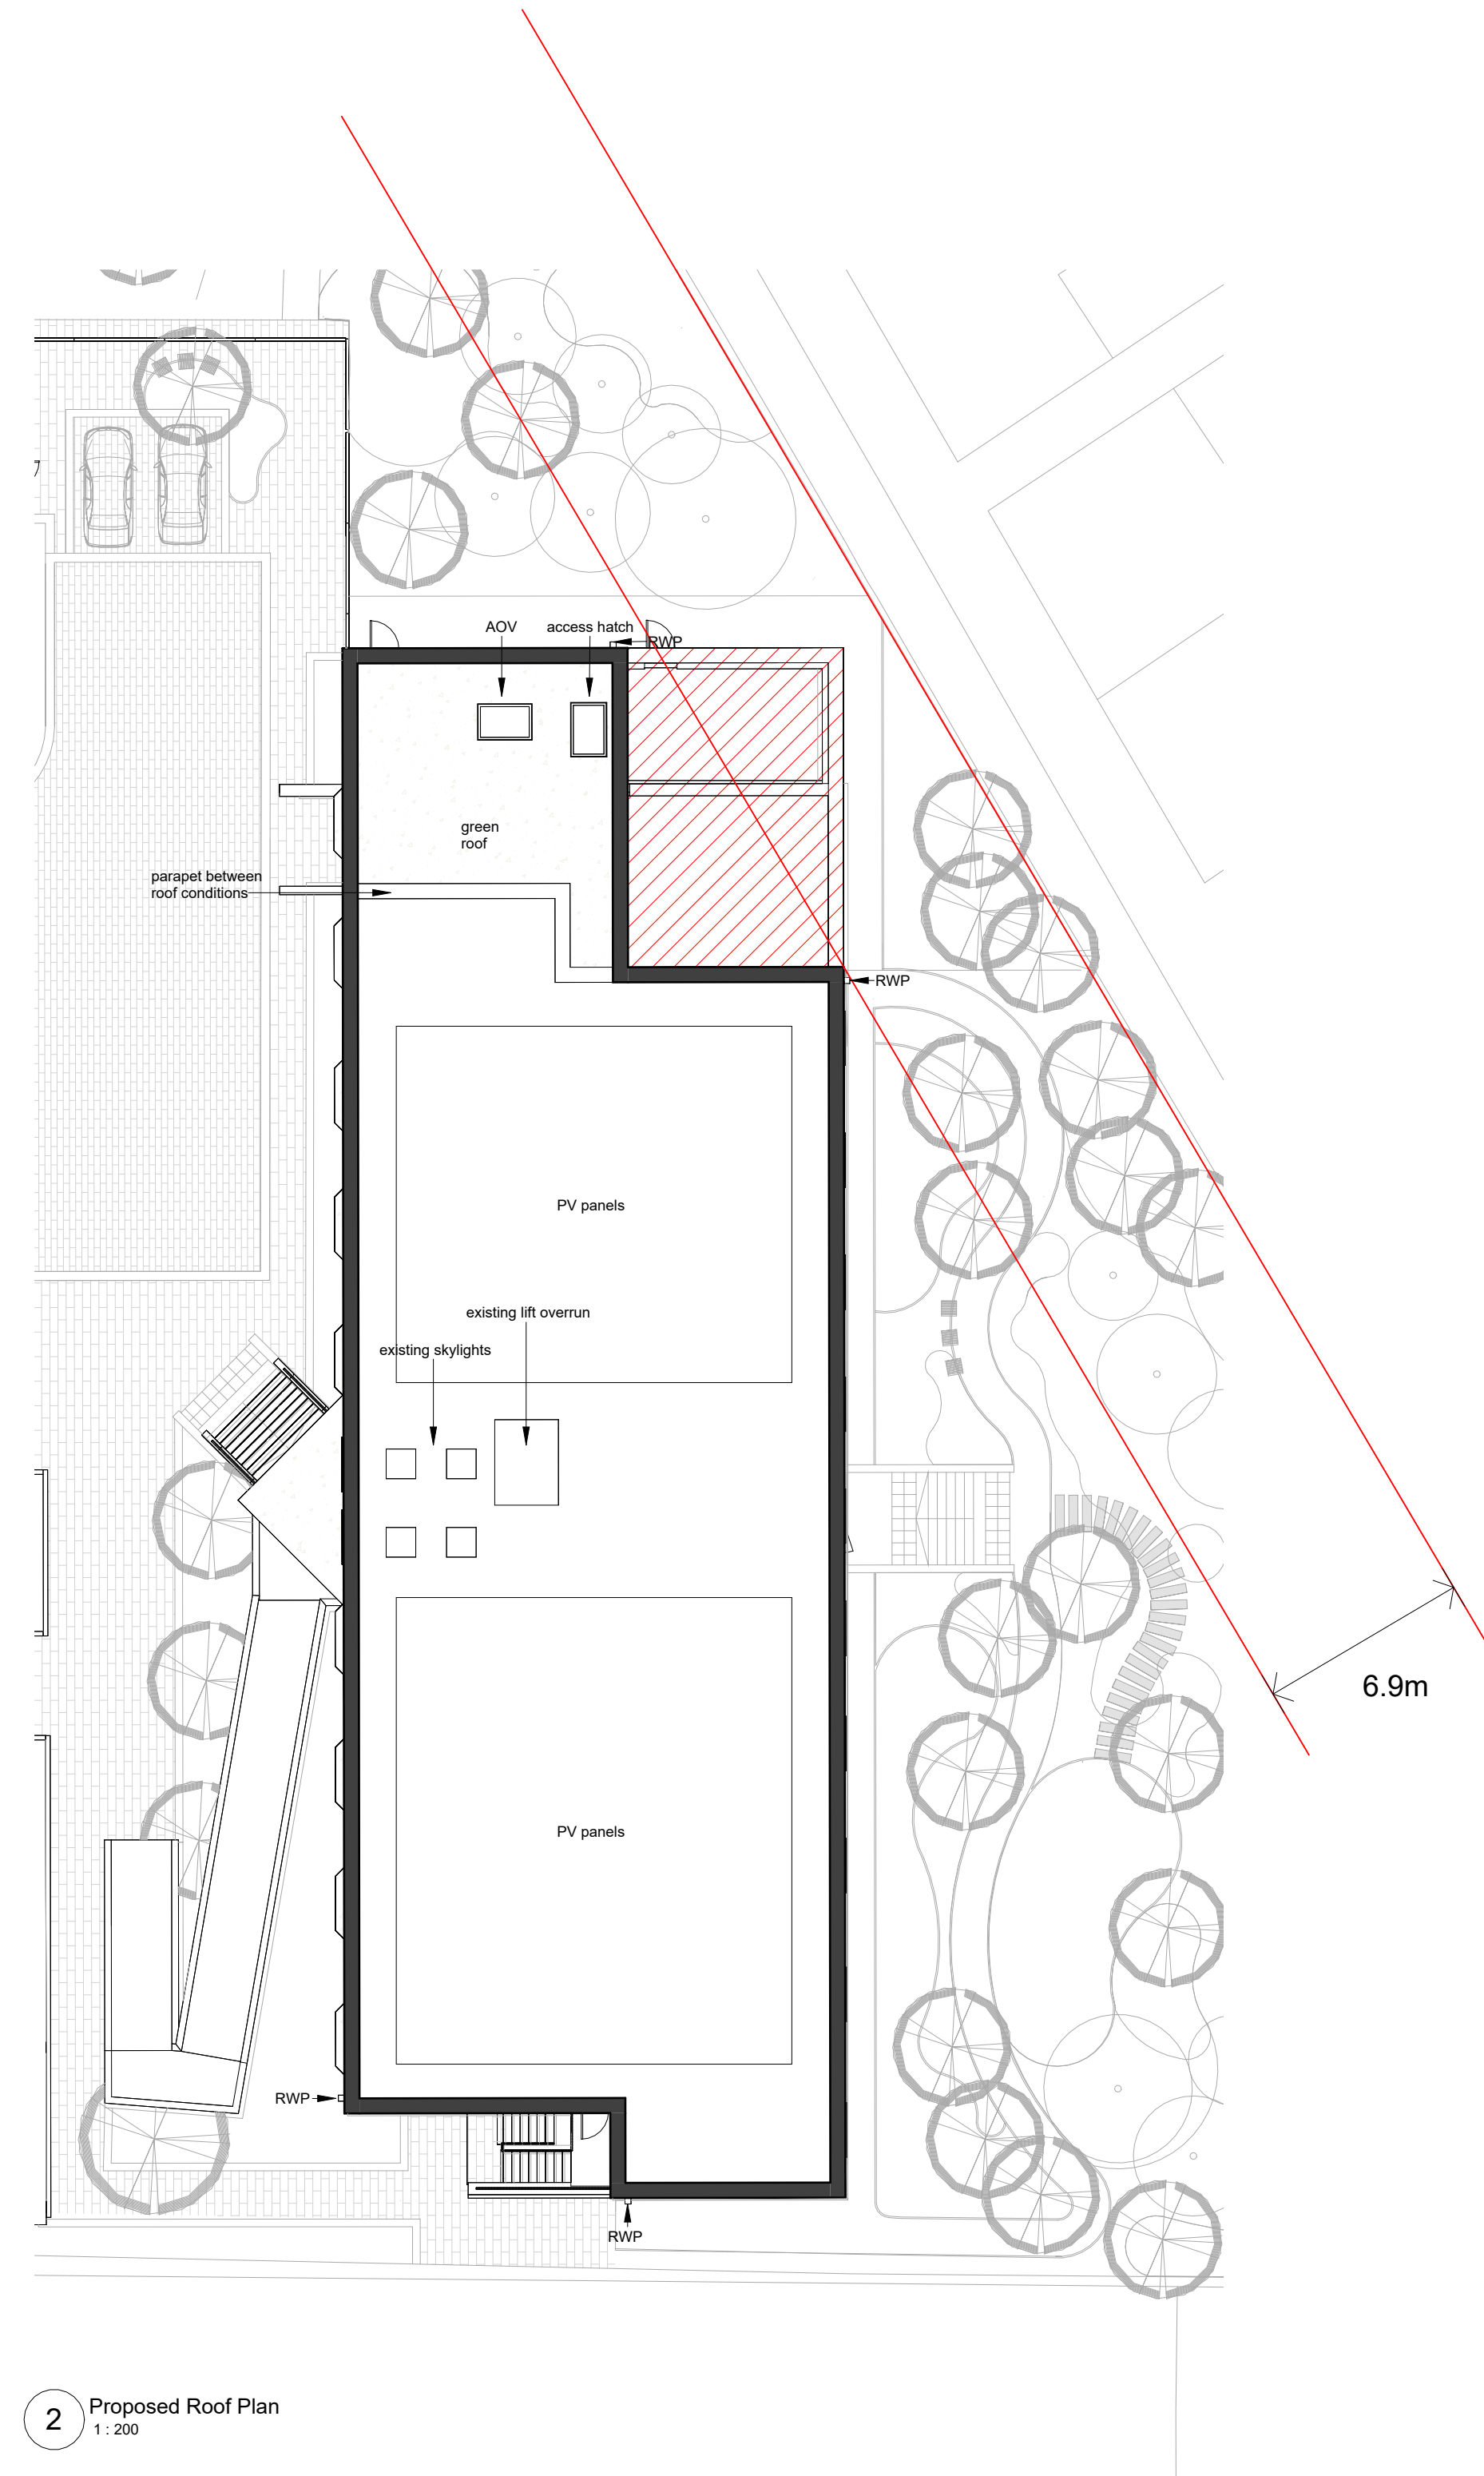


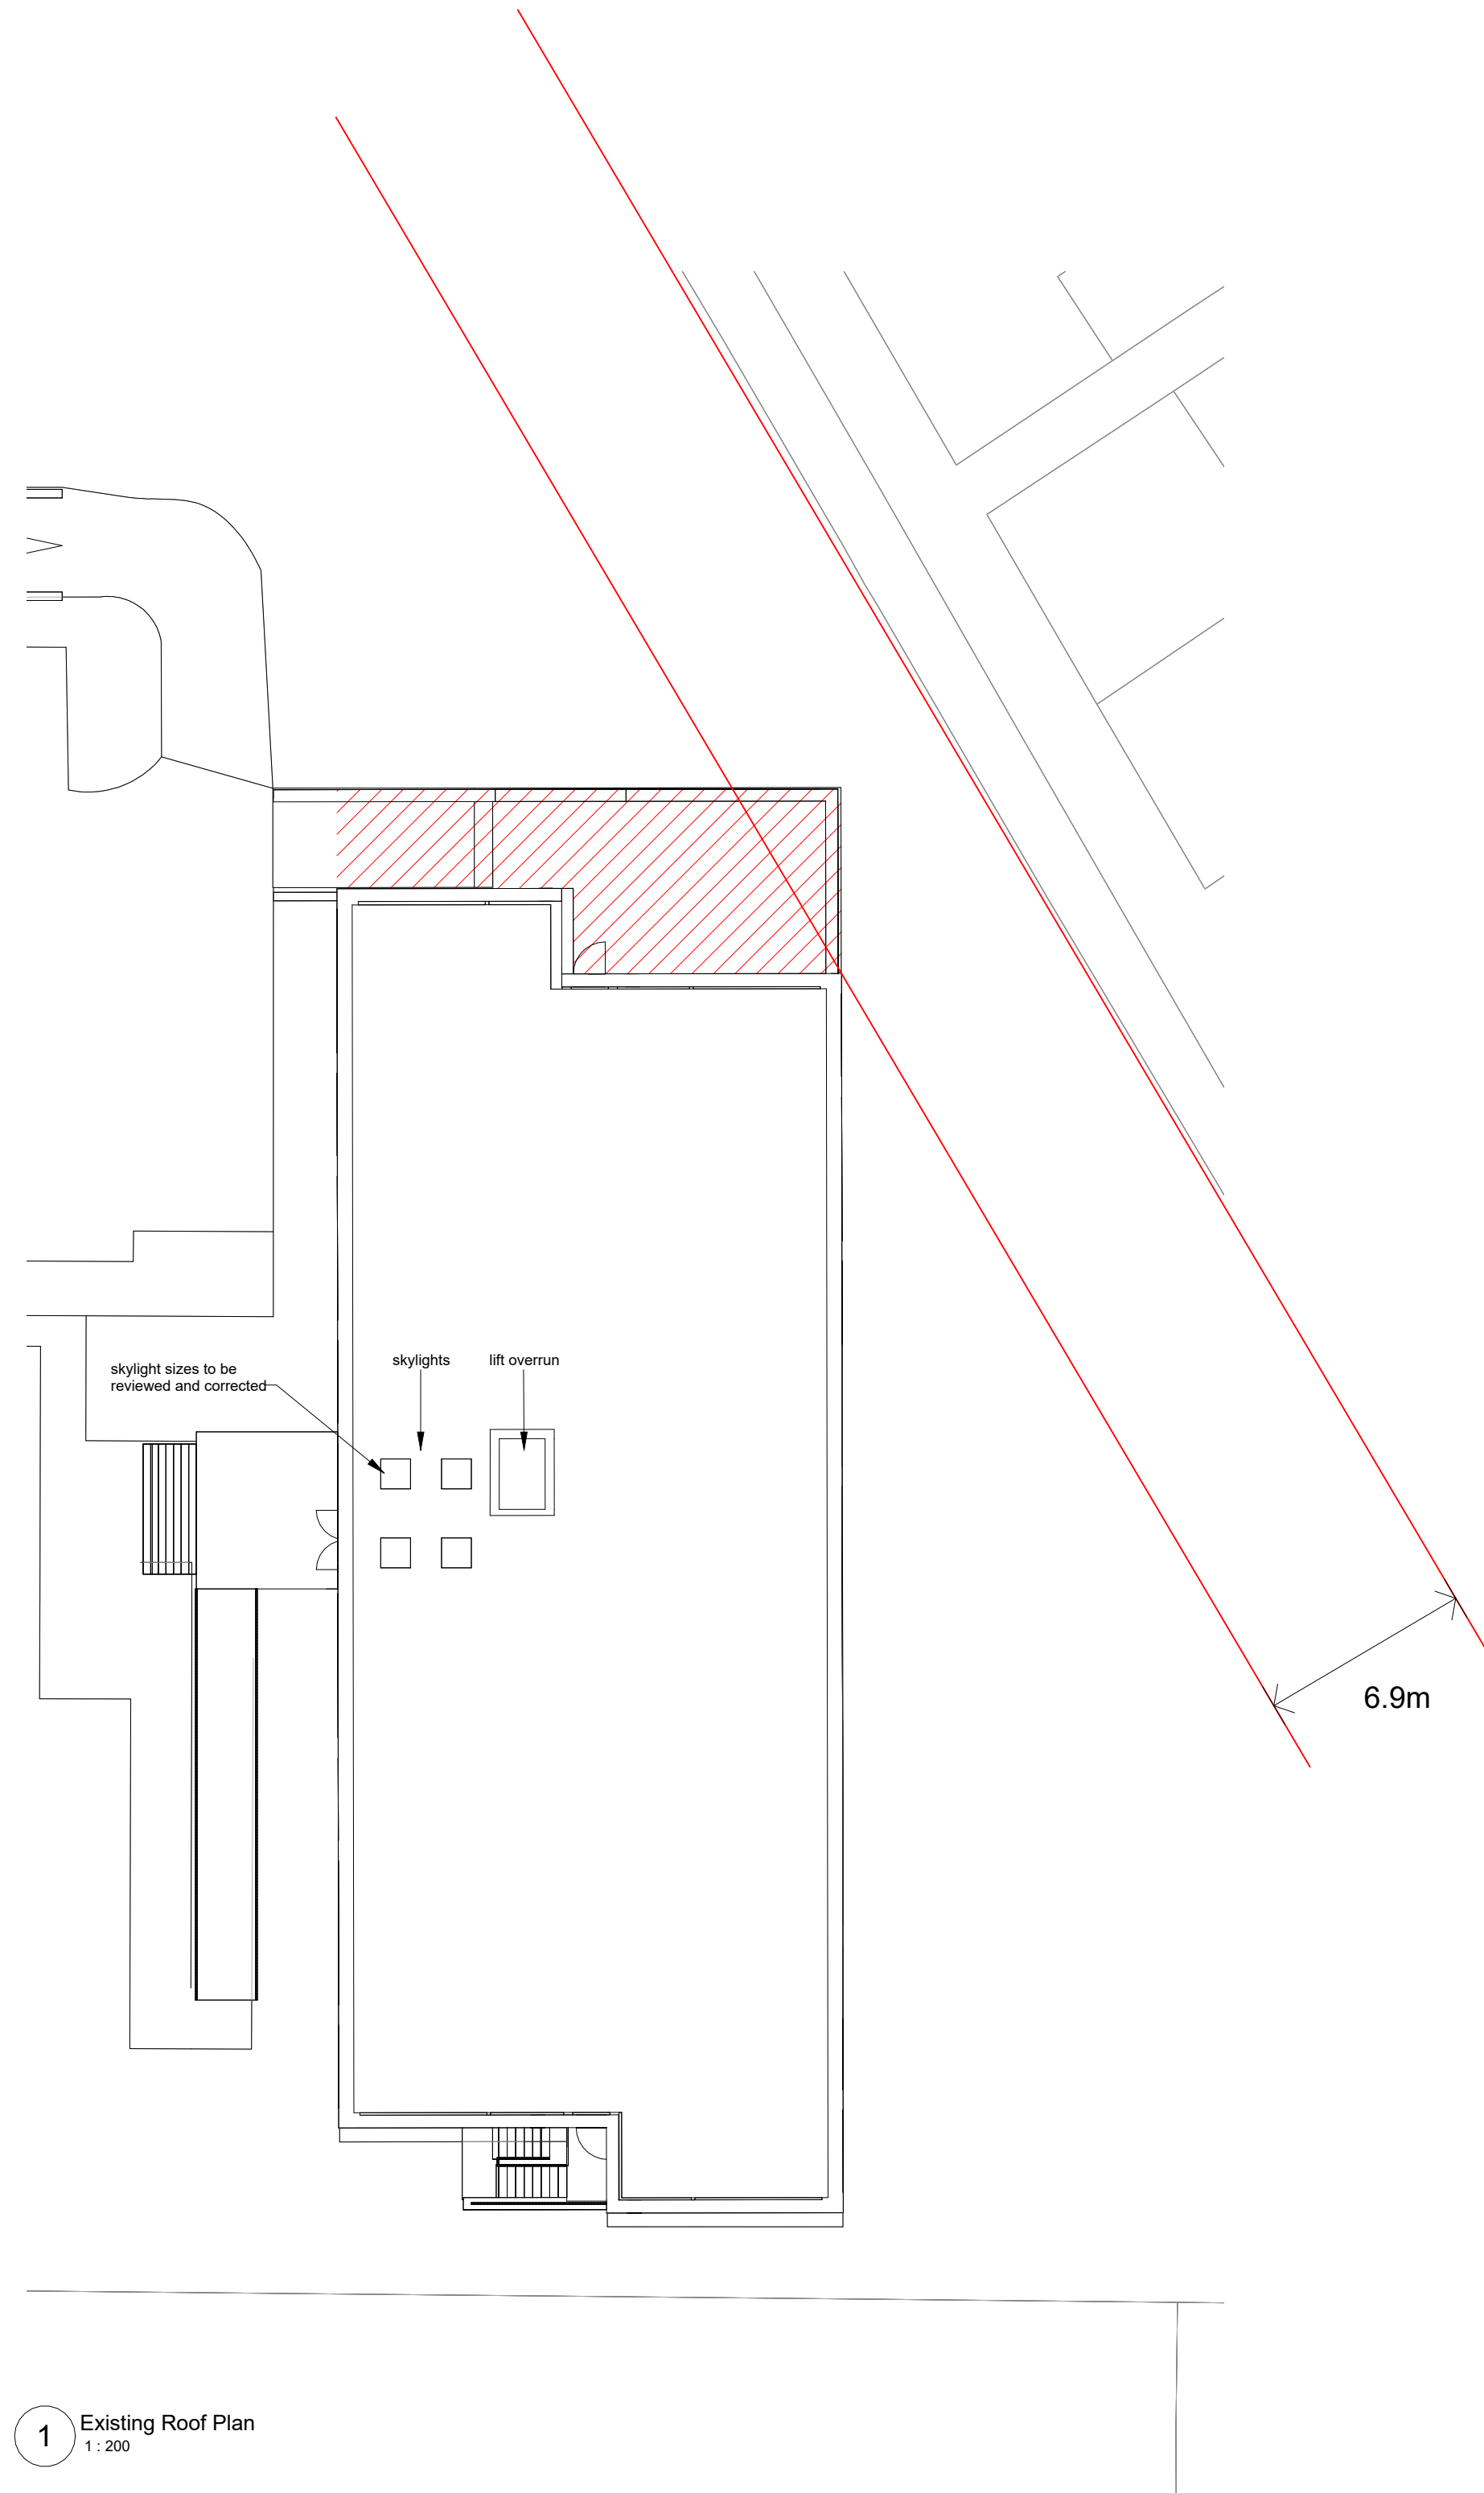


All drawings to be read in conjunction with specifications, schedules and all other consultant information.

Do not scale from this drawing. Use written dimensions only. All dimensions to be checked on site. This drawing is based on dimensional survey information provided by others. Bell Phillips Architects cannot accept responsibility for the accuracy of this survey information.

Any errors or omissions to be reported to Bell Phillips Architects immediately, prior to work being carried out.


This drawing remains the copyright of Bell Phillips Architects.

Notes

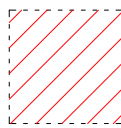

Extent of building at ground floor only

Key Plan

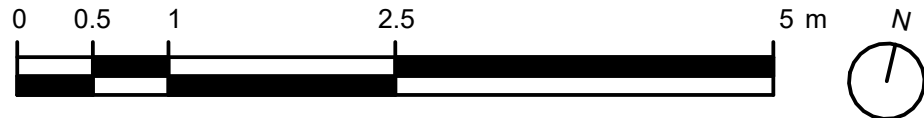

Rev	Issued by	Revision Description	Date
REVISIONS			

Project			
0814 VICTORIA POINT 44 Hathersage Road, Manchester, M13 0FT			
Title			
Block 1 Boundary Condition			
Date	Drawn	Checked	Scale at A1
07/24	AW	RB	1 : 200

bell phillips			
Unit 305, Metropolitan Wharf 70 Wapping Wall London E1W 3SS			
T 020 7234 9330 E info@bellphillips.com W www.bellphillips.com			
Status			
SKETCH			
Drawing Number		Revision	
0814-BPA-ZZ-ZZ-DR-A-SK342			