
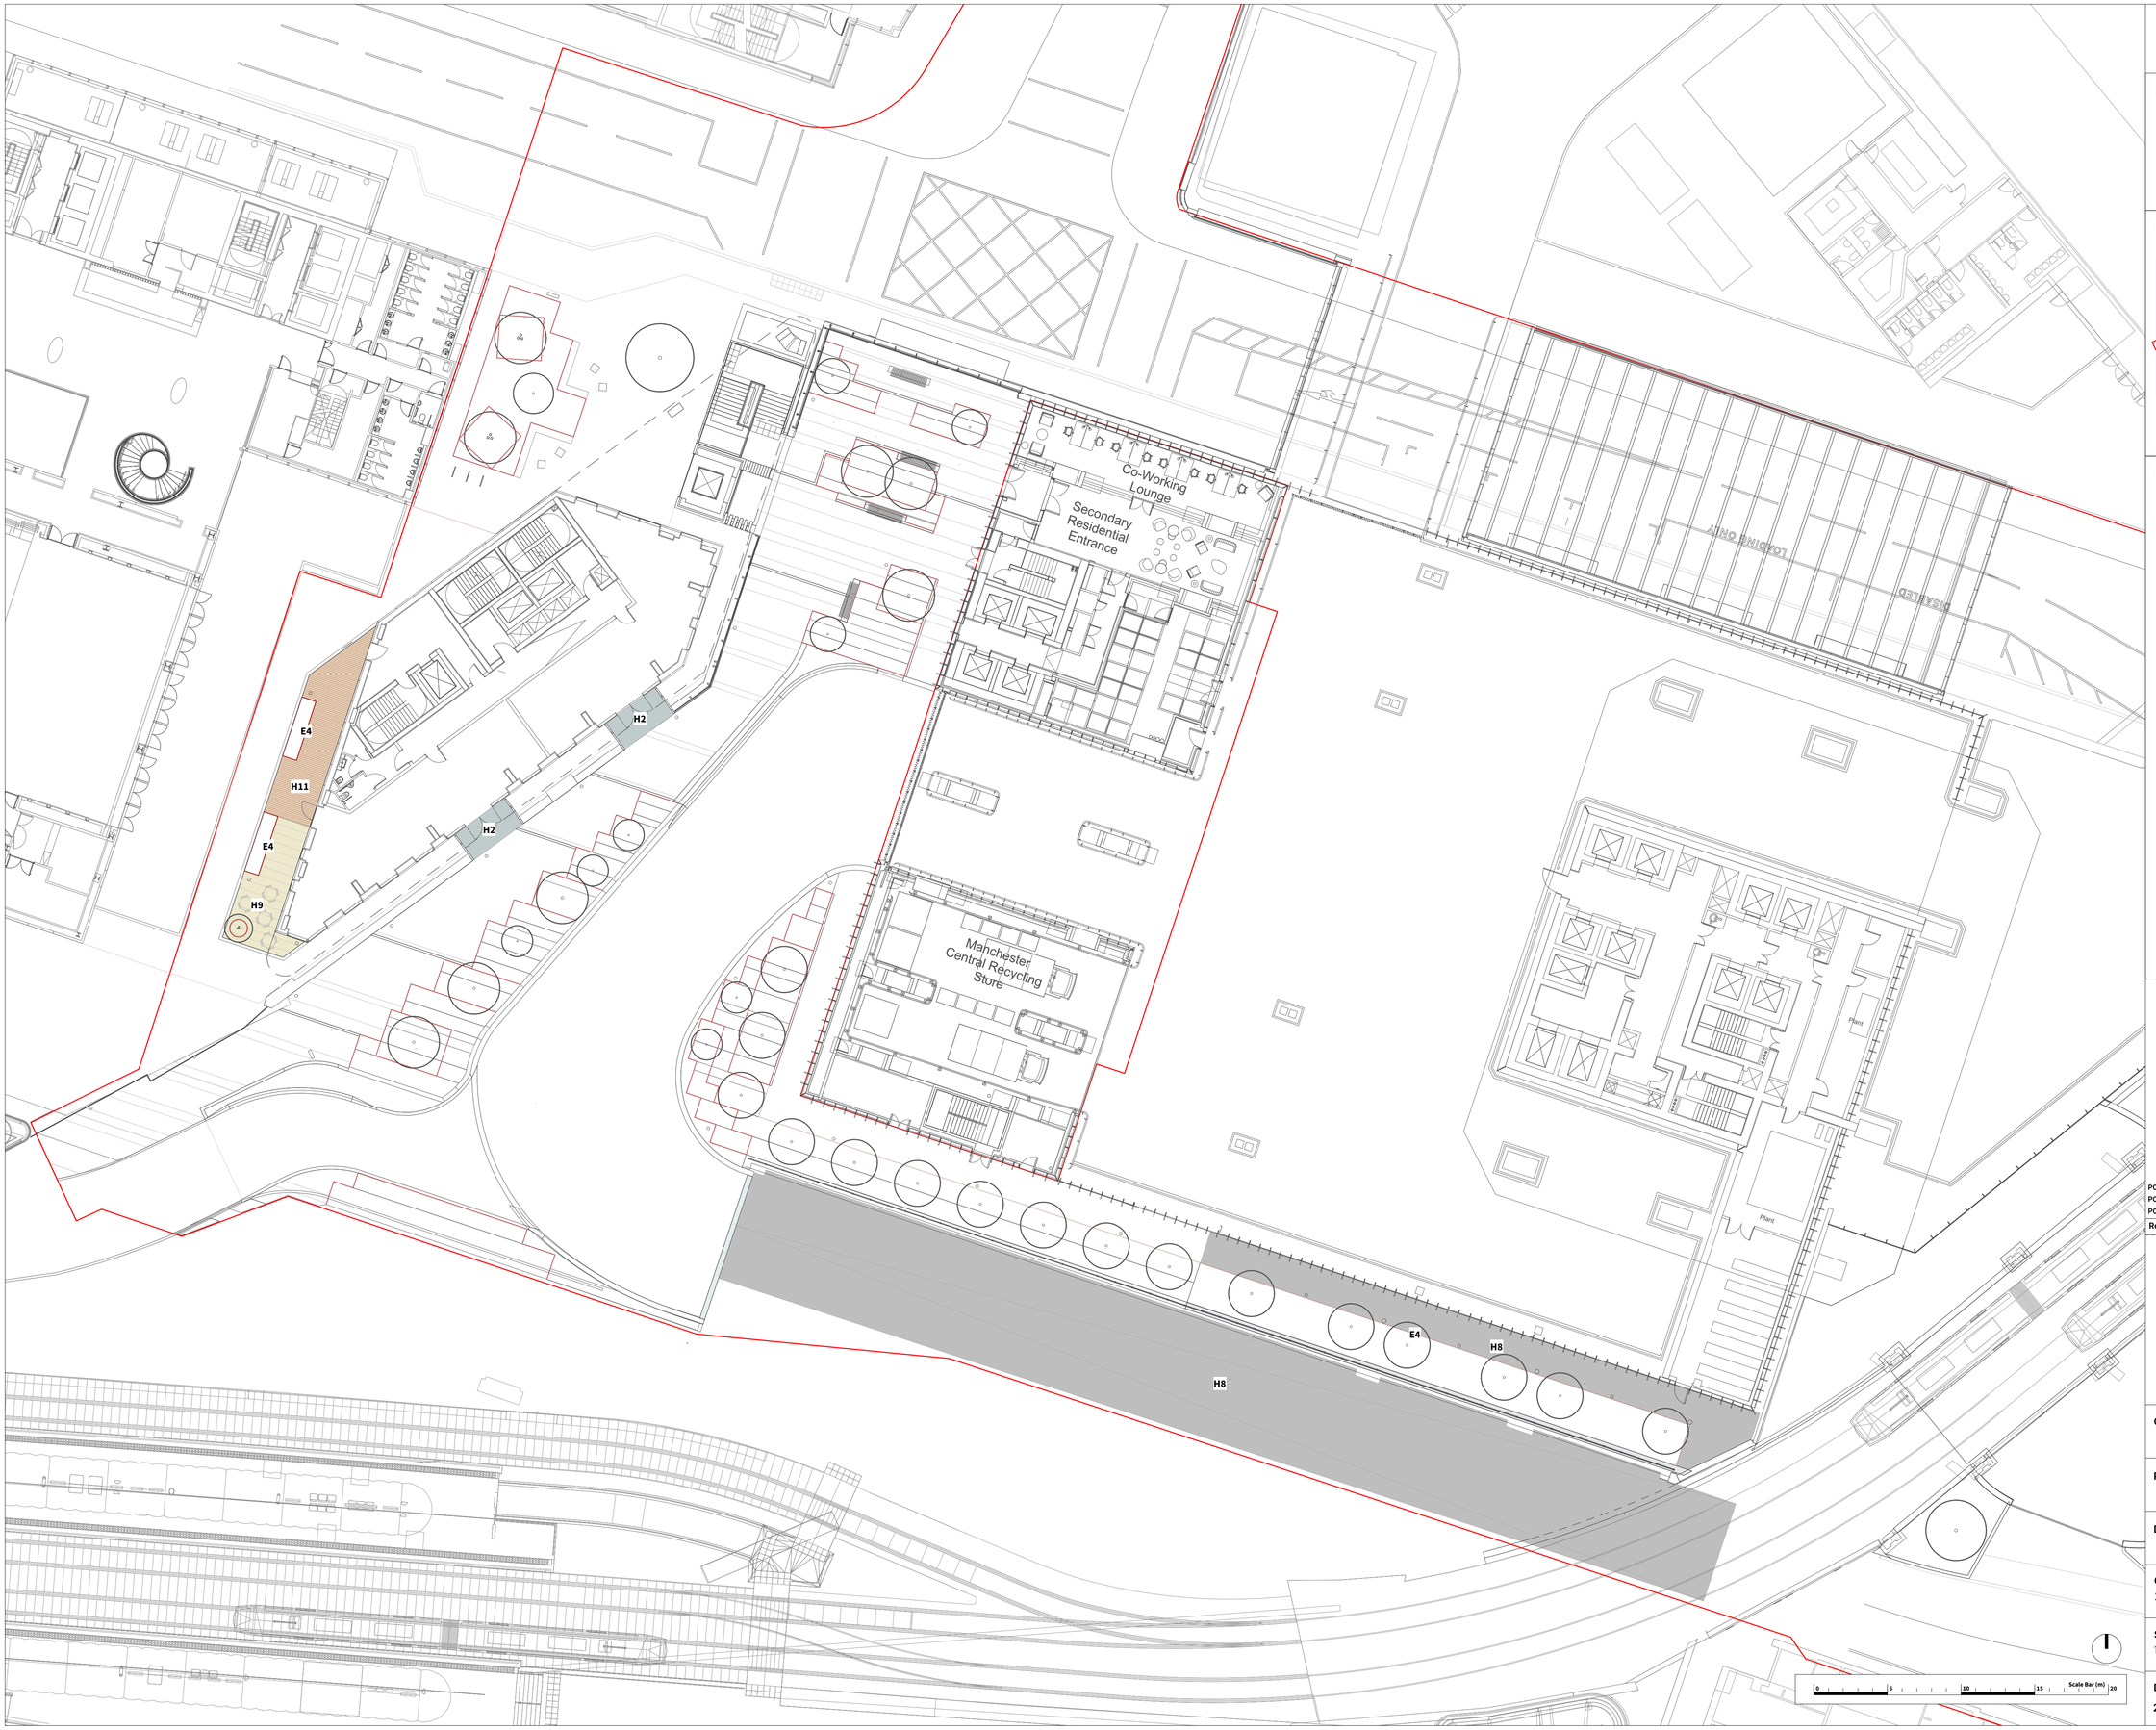


© This drawing is copyright protected and may not be reproduced in whole or part without written authority from the owner.

NOTES:

1. Do not scale from this drawing.
2. Always work to noted dimensions.
3. All dimensions are in millimetres unless otherwise stated.
4. All setting out, levels and dimensions to be agreed on site.
5. The dimensions of all materials must be checked on site before being laid out.
6. This drawing must be read with the relevant specification clauses and detail drawings.
7. Order of construction and setting out to be agreed on site.

LOCATION PLAN

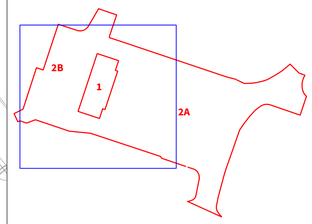

KEY

HARDWORKS

Granite Block Paving - H2
To Phase 2B arrival space.
To match Phase 1 paving.
Colour: Carina
Finish: Flamed / Fine Picked
Size
P2T - 200x300 / 200x400mm. 50mmD.
P2.2 - 600mmH x 300mmL x 50mmD.
Joint width: 8 (6-10mm) joints, random stretcher bond.
Supplier: Marshalls.

Tarmacadam - H8
Colour: Black
Depth: To engineer's specification.
Permeable solutoin subject to ground conditions survey.
Supplier: Tarmac or similar and approved.

Large Format Porcelain Paving - H9
Material: Porcelain.
Colour: Warm Grey.
Size: L: 1200 x W: 600 x D: 20mm
Jointing: 4mm.
Bond: Stack Bond.
Laid on a pedestal system.
Supplier: Ryno or similar and approved.

Composite Decking - H11
Material: Composite. Class A-1 fire rated.
Colour: TBC.
Size: L: 1200 x W: 147 x D: 26mm
Jointing: 4mm.
Bond: Stack Bond.
Laid on a pedestal system.
Supplier: Ryno or similar and approved.

EDGINGS

Bespoke Steel Planter Edge - E3
Material: Corten steel.
Dimensions: 3mm thick, H: 700-1100mm.
Accessories: Folded top edge except behind seating. Integrated strip lighting.
Supplier: Kinley or similar and approved.

Flush Steel Edge - E4
Material: Hot-dip galvanised Steel.
Dimensions: 80mmH, 3mm thick.
Finish: Hot-dip galvanised. Milled top edge.
Supplier: Kinley or similar and approved.
Foundation to engineer/supplier's specification.

Revision	Date	Description	Drawn	Apprvd.
P03	08/11/2024	Planning	TF	KR
P02	19/01/2024	Planning	TF	KR
P01	22/12/2023	Review and comment	TF	KR

PLANIT

Manchester | London | Liverpool | Leeds | Standish

Manchester
2 Back Grafton Street
Altrincham
Cheshire
WA14 1DY

W: planit-ie.com
E: info@planit-ie.com
T: 0151 363 1230

Client Salboy

Project Viadux Phase 2

Drg Title Hardworks - Level 1

Created on	Created by	Approved by
28/11/23	TF	KR

Scale	Size	Workstage	Status
1:200	A1	Stage 2	

Drg No.	Suitability	Revision
2843-PLA-XX-01-DR-L-1100	S4	P03

© Planit I.E. Limited