


Rev	Date	Description	Drawn	Chk'd

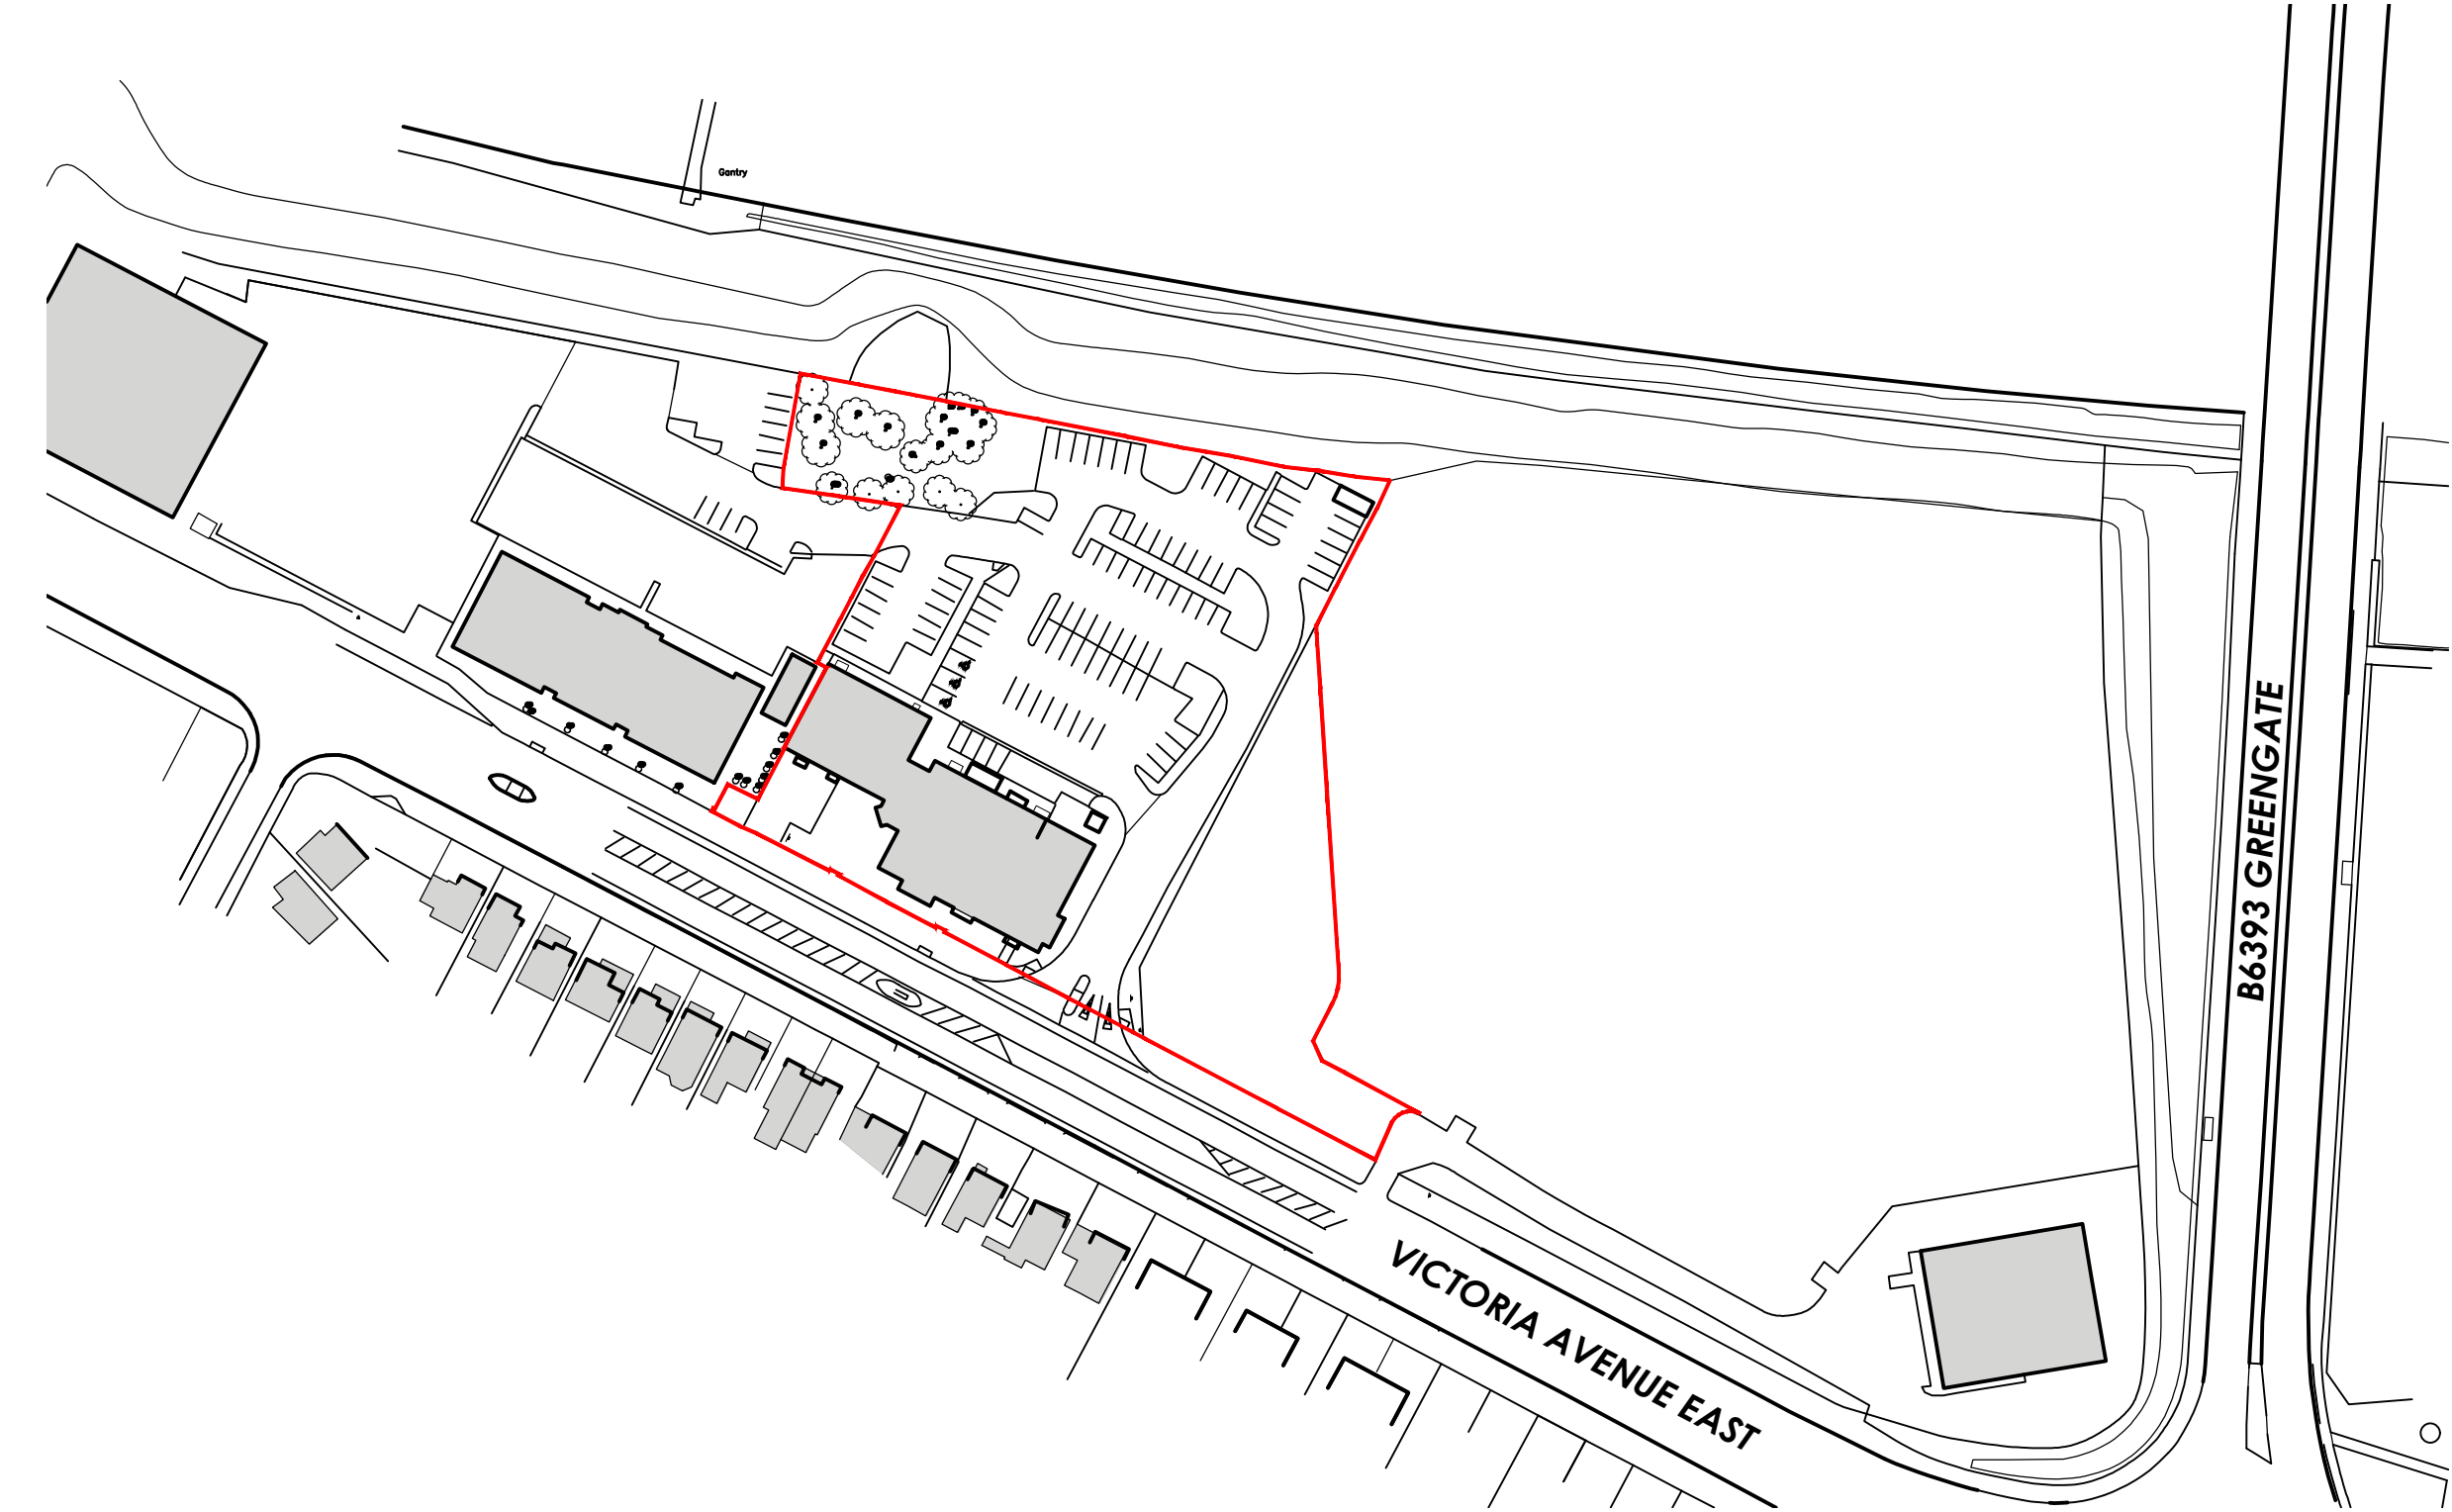

PLANNING DRAWING

This drawing has been prepared for submission to the relevant Local Authority as part of a Planning Application. It is not intended to assist with the pricing of any elements.

For Structural details refer to the Structural & Civil Engineers detailed design drawings & specifications.

For M&E information, refer to the M&E Engineers and sub contractor's design drawings & specifications.

Do not scale from this drawing. Verify all dimensions and setting out on site. Notify any discrepancies to the architect.

For Health & Safety information, refer to the Designers Risk Assessments. This drawing is copyright and may not be reproduced in whole or part without written authority.

THE
HARRIS
PARTNERSHIP

Architecture
Masterplanning
Interior Design

www.harrispartnership.com

Wakefield Manchester Milton Keynes Reading London Harrogate Edinburgh

Client

ALDI STORES LTD

Project Title

PROPOSED FOODSTORE

VICTORIA AVENUE EAST
MANCHESTER
M9 7HW

Drawing Title						
SITE LOCATION PLAN						
Drawn	Checked	Scale @A3	BIM Status	Date		
EW	CMB	1:1250	NA	11/24		
Drawing Status			Rev.	THP Project No		
PLANNING (ADVERTISEMENT)			-	16223		
Project No.	Originator	Volume	Level	Type	Role	Number
16223	THPM	XX	XX	DR	A	1010