



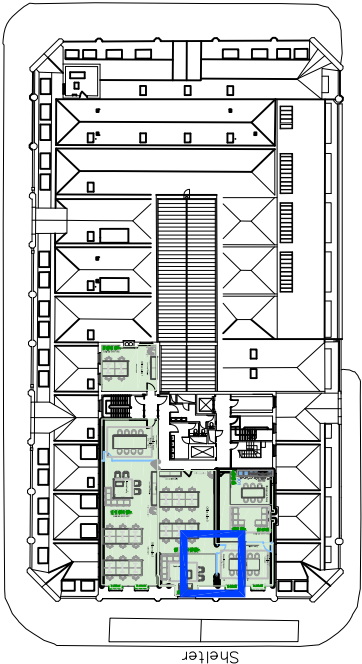

LEVER STREET

Shelter

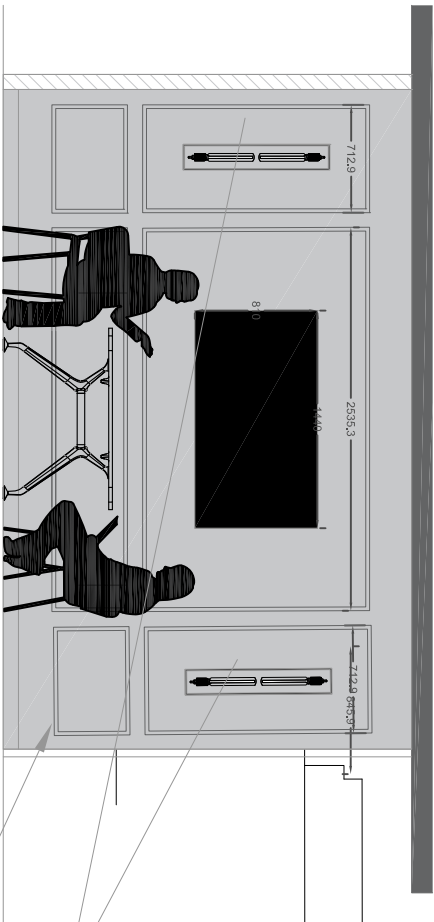


Section 01
Scale 1/50



Buster and Punch
CAGED WALL / X-LARGE / Black
MARBLE

Timber bead softwood detail
Decorative beading to match 3rd floor

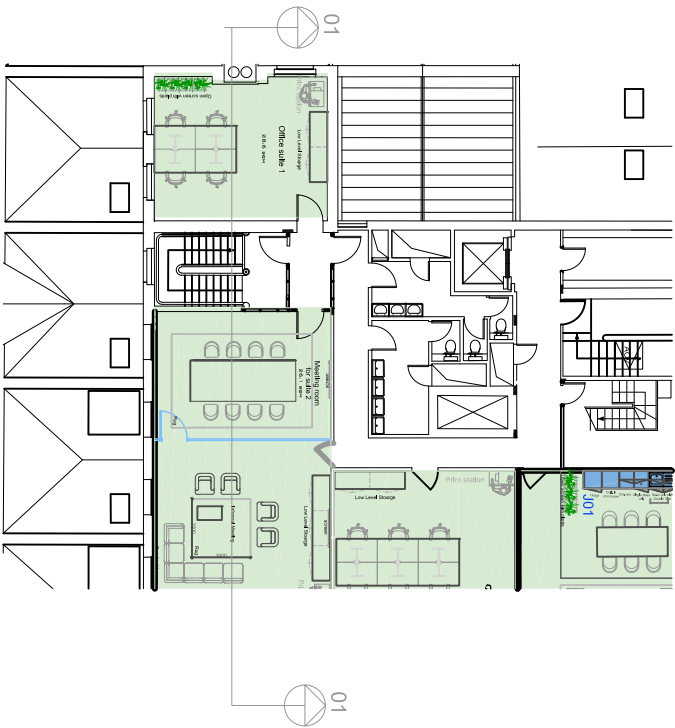

Plan View
Scale 1/100



Obi

www.obiproperty.co.uk

All dimensions are in millimetres unless stated otherwise. No dimensions to be scaled from drawings. All dimensions to be checked on site prior to construction.

Any discrepancies between drawings and site conditions are to be reported to the contract manager.

This drawing is to be read in conjunction with all relevant Structural, Mechanical & Electrical Engineers drawings and specifications.

© COPYRIGHT
No part of this drawing is to be reproduced, stored in a retrieval system or used in any form or by any means, electronic, mechanical, photocopying, recording, or by any information storage or retrieval system, without the prior written permission of Obi Property Ltd and no licence or assignment of any kind has been, or is, granted to any third party whether by written or oral agreement or otherwise unless otherwise agreed in writing.

Final Issue 28/04/23 RG

REV	DESCRIPTION	DATE	BY	CHK
-----	-------------	------	----	-----

CLIENT NAME

Philip J Davies Holdings plc

PROJECT NAME

Sevendale House

DWG TITLE

Fifth Floor - 4 person Meeting Room - suite 2

DWG NO: 12_502

REVISION: -

SCALE 1 : 200 @A3

DRAWN: RG

DWG STATUS:

TENDER

© Obi Property Limited
60 Mosley Street, Manchester, M2 3PX
T: 0161 727 1717 E: info@obiproperty.co.uk

Obi