


Notes:

Mounting Detail for North Warehouse Building and South Buildings roof mounted solar PV.

Please note detail shown is a generic one that works with all Aluminium or Steel trapezoidal profile roof sheeting including composite panels and built up roofing systems.

We have a number of supply chain manufacturers who produce similar mini-rail fixing systems and consequently we may use alternative systems depending on availability and price but the basic detail will remain very close to the one illustrated.

The overall system height above the roof is less than 100mm even in situations where we may occasionally cross rail.

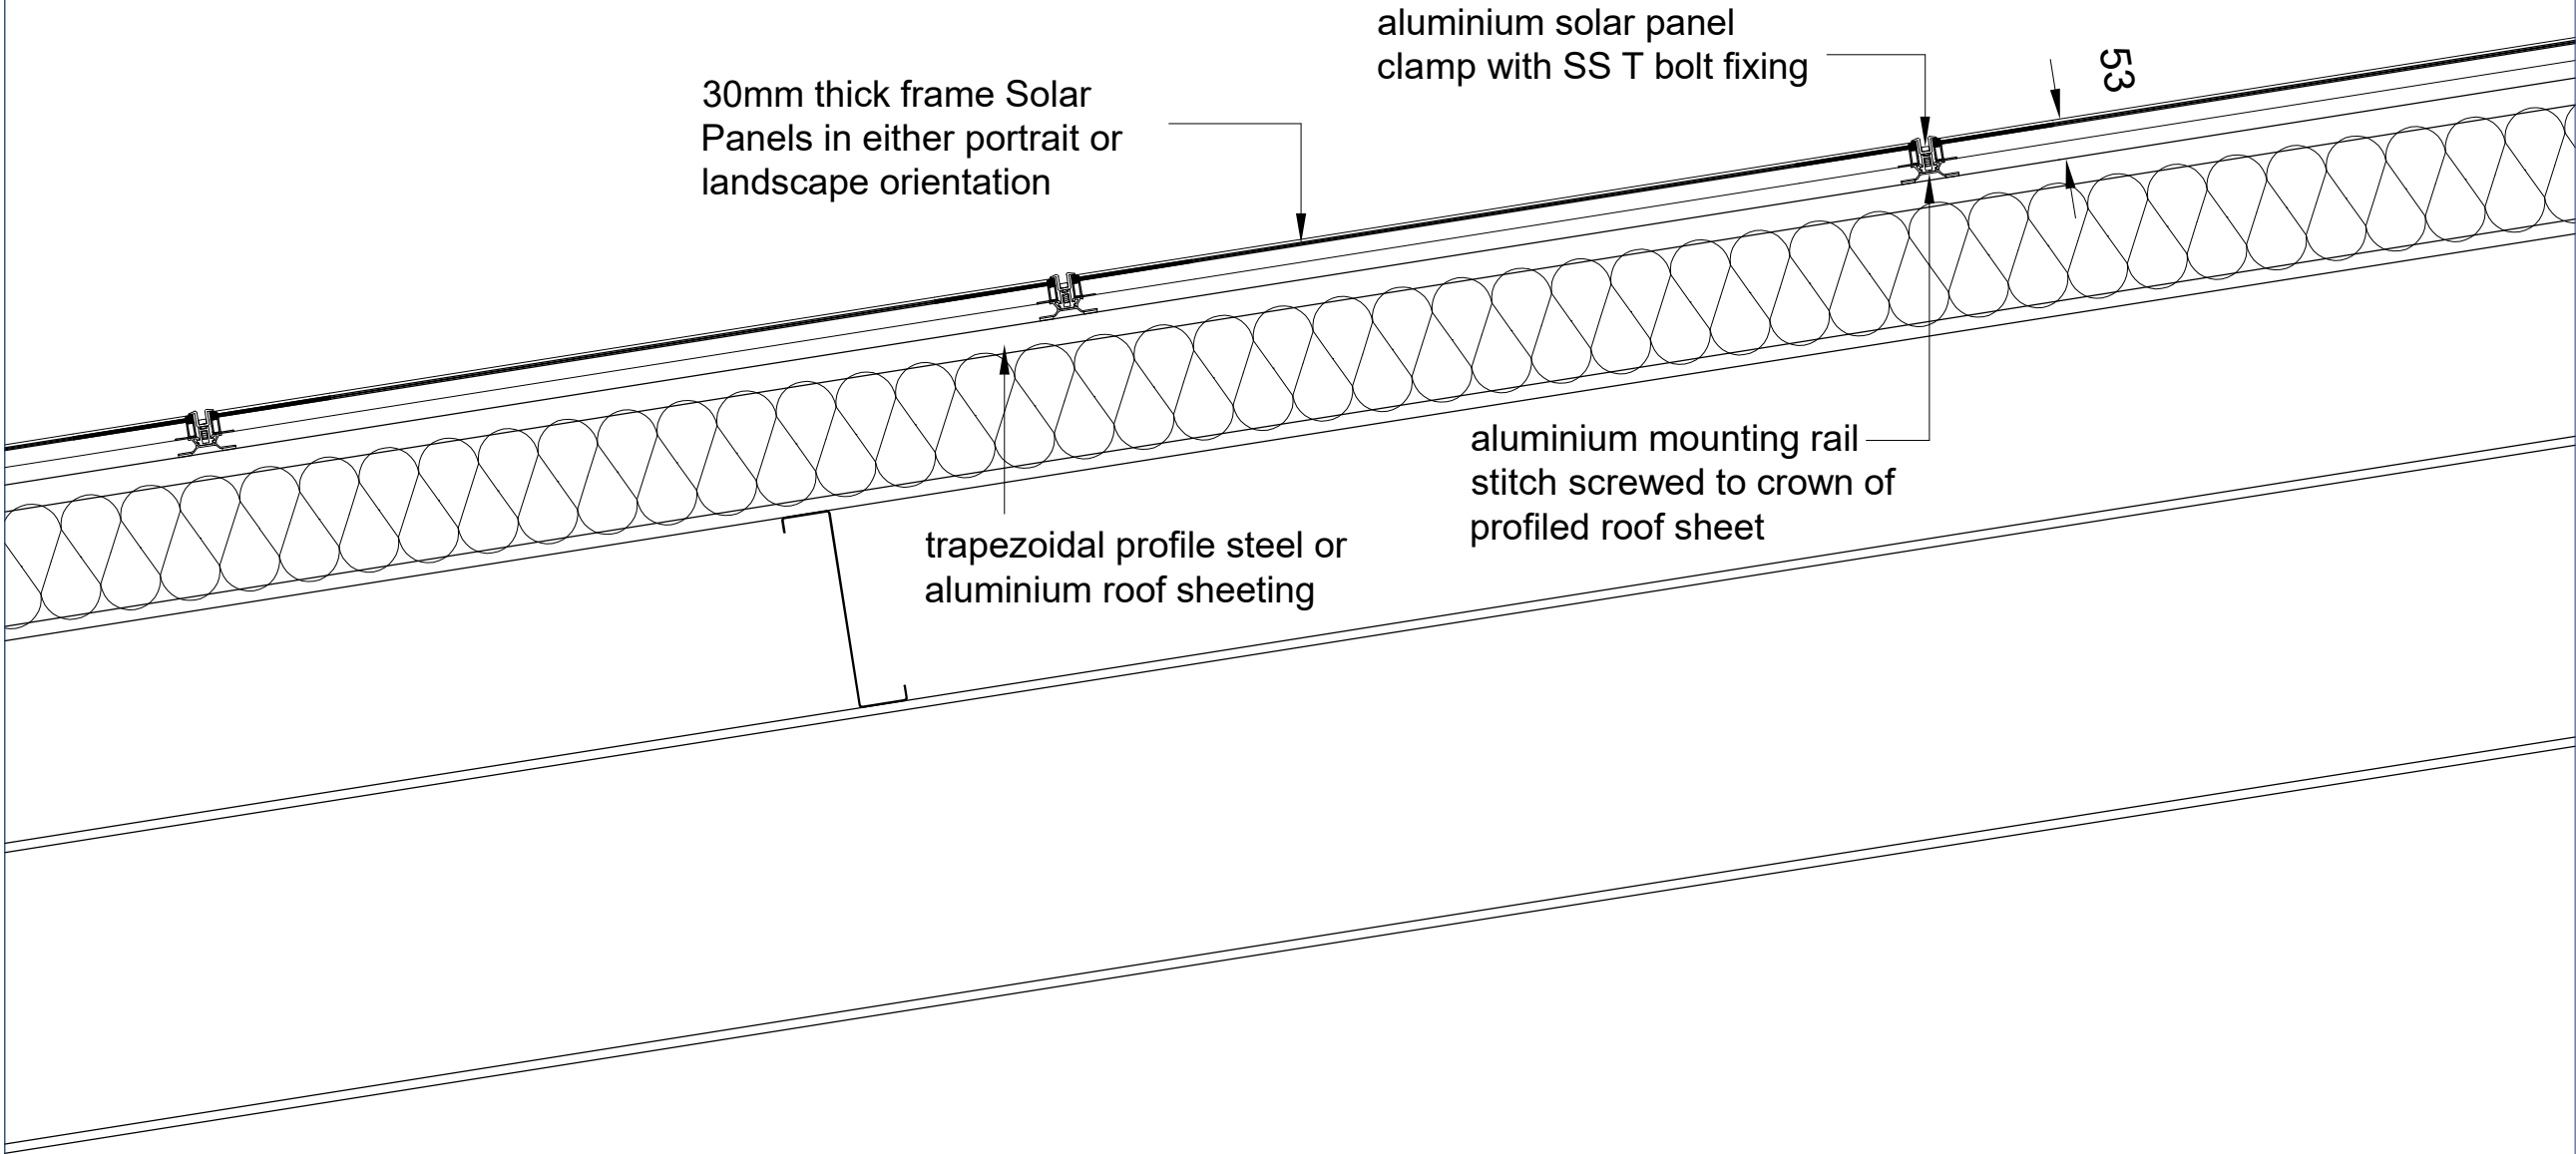

Typical metal roof solar panel mounting detail 1:5
NB: Generic detail - roof pitch may vary

PLANNING

Revision	Description	Date	Drawn



Solarsense UK Ltd
Helios House Unit 1 Tweed Road Industrial Estate
Clevedon BS21 6RR
☎ 0333 7721800 e info@solarsense-uk.com

Client:	Endress & Hauser Ltd		
Project:	Roof & Carport mounted Solar PV - Manchester M23 9NF		
Drawing:	Solar Panel Parallel Roof Mounting Detail		
Scale:	1:5 @ A3	Drawn by:	RTH
Date:	November 2024	Checked by:	
Drawing Number:	EH / 06		Revision: