



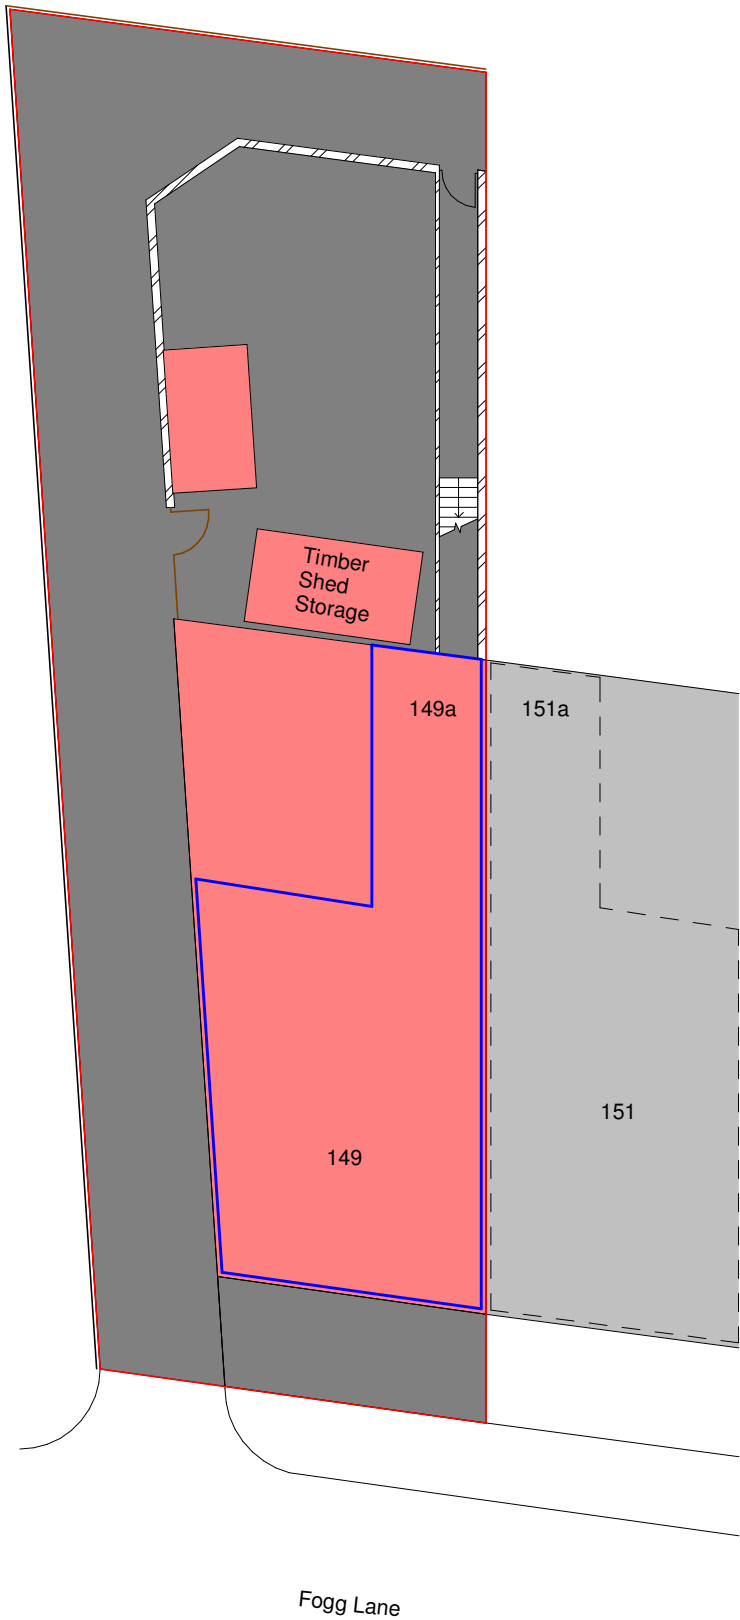

1 Site - Existing
1 : 200

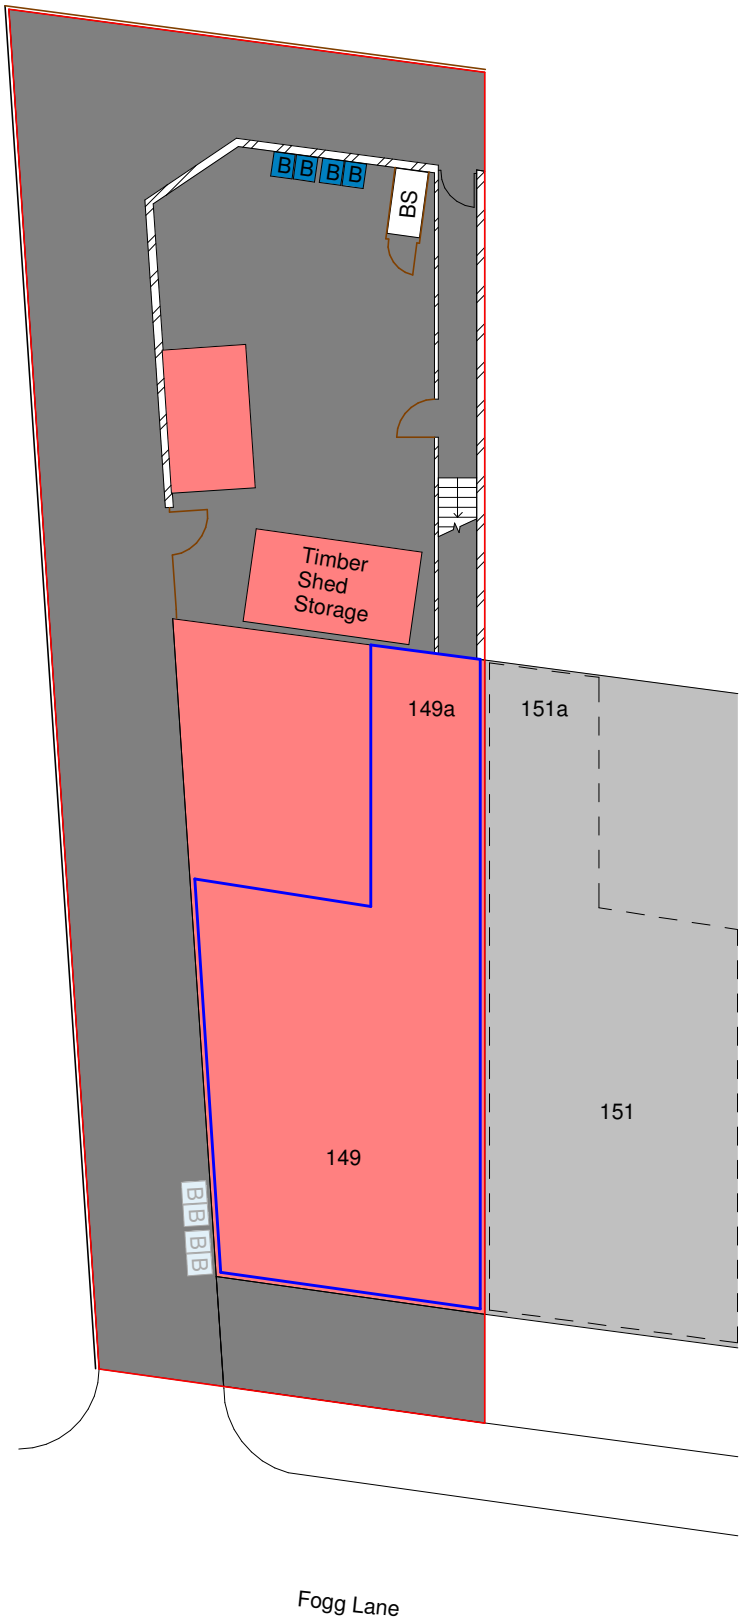

2 Site - Proposed
1 : 200

Site Key

- Hard Landscaping
 - Timber Fencing
 - Concrete Panel Fencing
 - Brickwork
 - Existing Building
 - First floor footprint
 - First floor footprint
 - 240L Bin (2 Per Flat) General and Recycle
 - Bin Collection Point
 - Secure timber bike store for two bikes (See image above for reference)
- North



Asgard Twin Bike Locker

Dimensions:

900mm Wide
1200mm High
1900mm Depth

Material:

Glavanised Steel

Features:

Reinforced pick resistant lock
Resistant
Maintenance free



PROJECT		149a Fog Lane		PROJECT NUMBER		DRAWING NUMBER		REV		G O L D S K E T C H S T U D I O S www.goldsketch.co.uk info@goldsketch.co.uk 0161 792 9595 NOTES © COPYRIGHT : ALL RIGHTS RESERVED. THIS DRAWING MUST NOT BE REPRODUCED WITHOUT PRIOR WRITTEN CONSENT. DRAWING TO BE USED FOR THE STATUS INDICATED ONLY. ALL DIMENSIONS AND SETTING OUT SHALL BE CHECKED AND CONFIRMED ON SITE. ANY DISCREPANCIES TO BE REPORTED TO THE DESIGNER PRIOR TO THE COMMENCEMENT OF ANY WORK. ALL WORK AND MATERIALS TO BE IN ACCORDANCE WITH CURRENT STATUTORY LEGISLATION, RELEVANT CODES OF PRACTICE AND BRITISH STANDARDS. ALL DIMENSIONS ON THIS DRAWING ARE IN MILLIMETRES (UNLESS OTHERWISE STATED).			
TITLE		Site - Existing & Proposed		GSS24115		502		1					
STATUS		PLANNING		DRAWN BY	CHECKED BY	DATE	SCALE (@ A1)						
				CB	SG	07/10/2024	As indicated	1 No.	Revised 502 Description	30/10/2024 Date	CB Initial		