



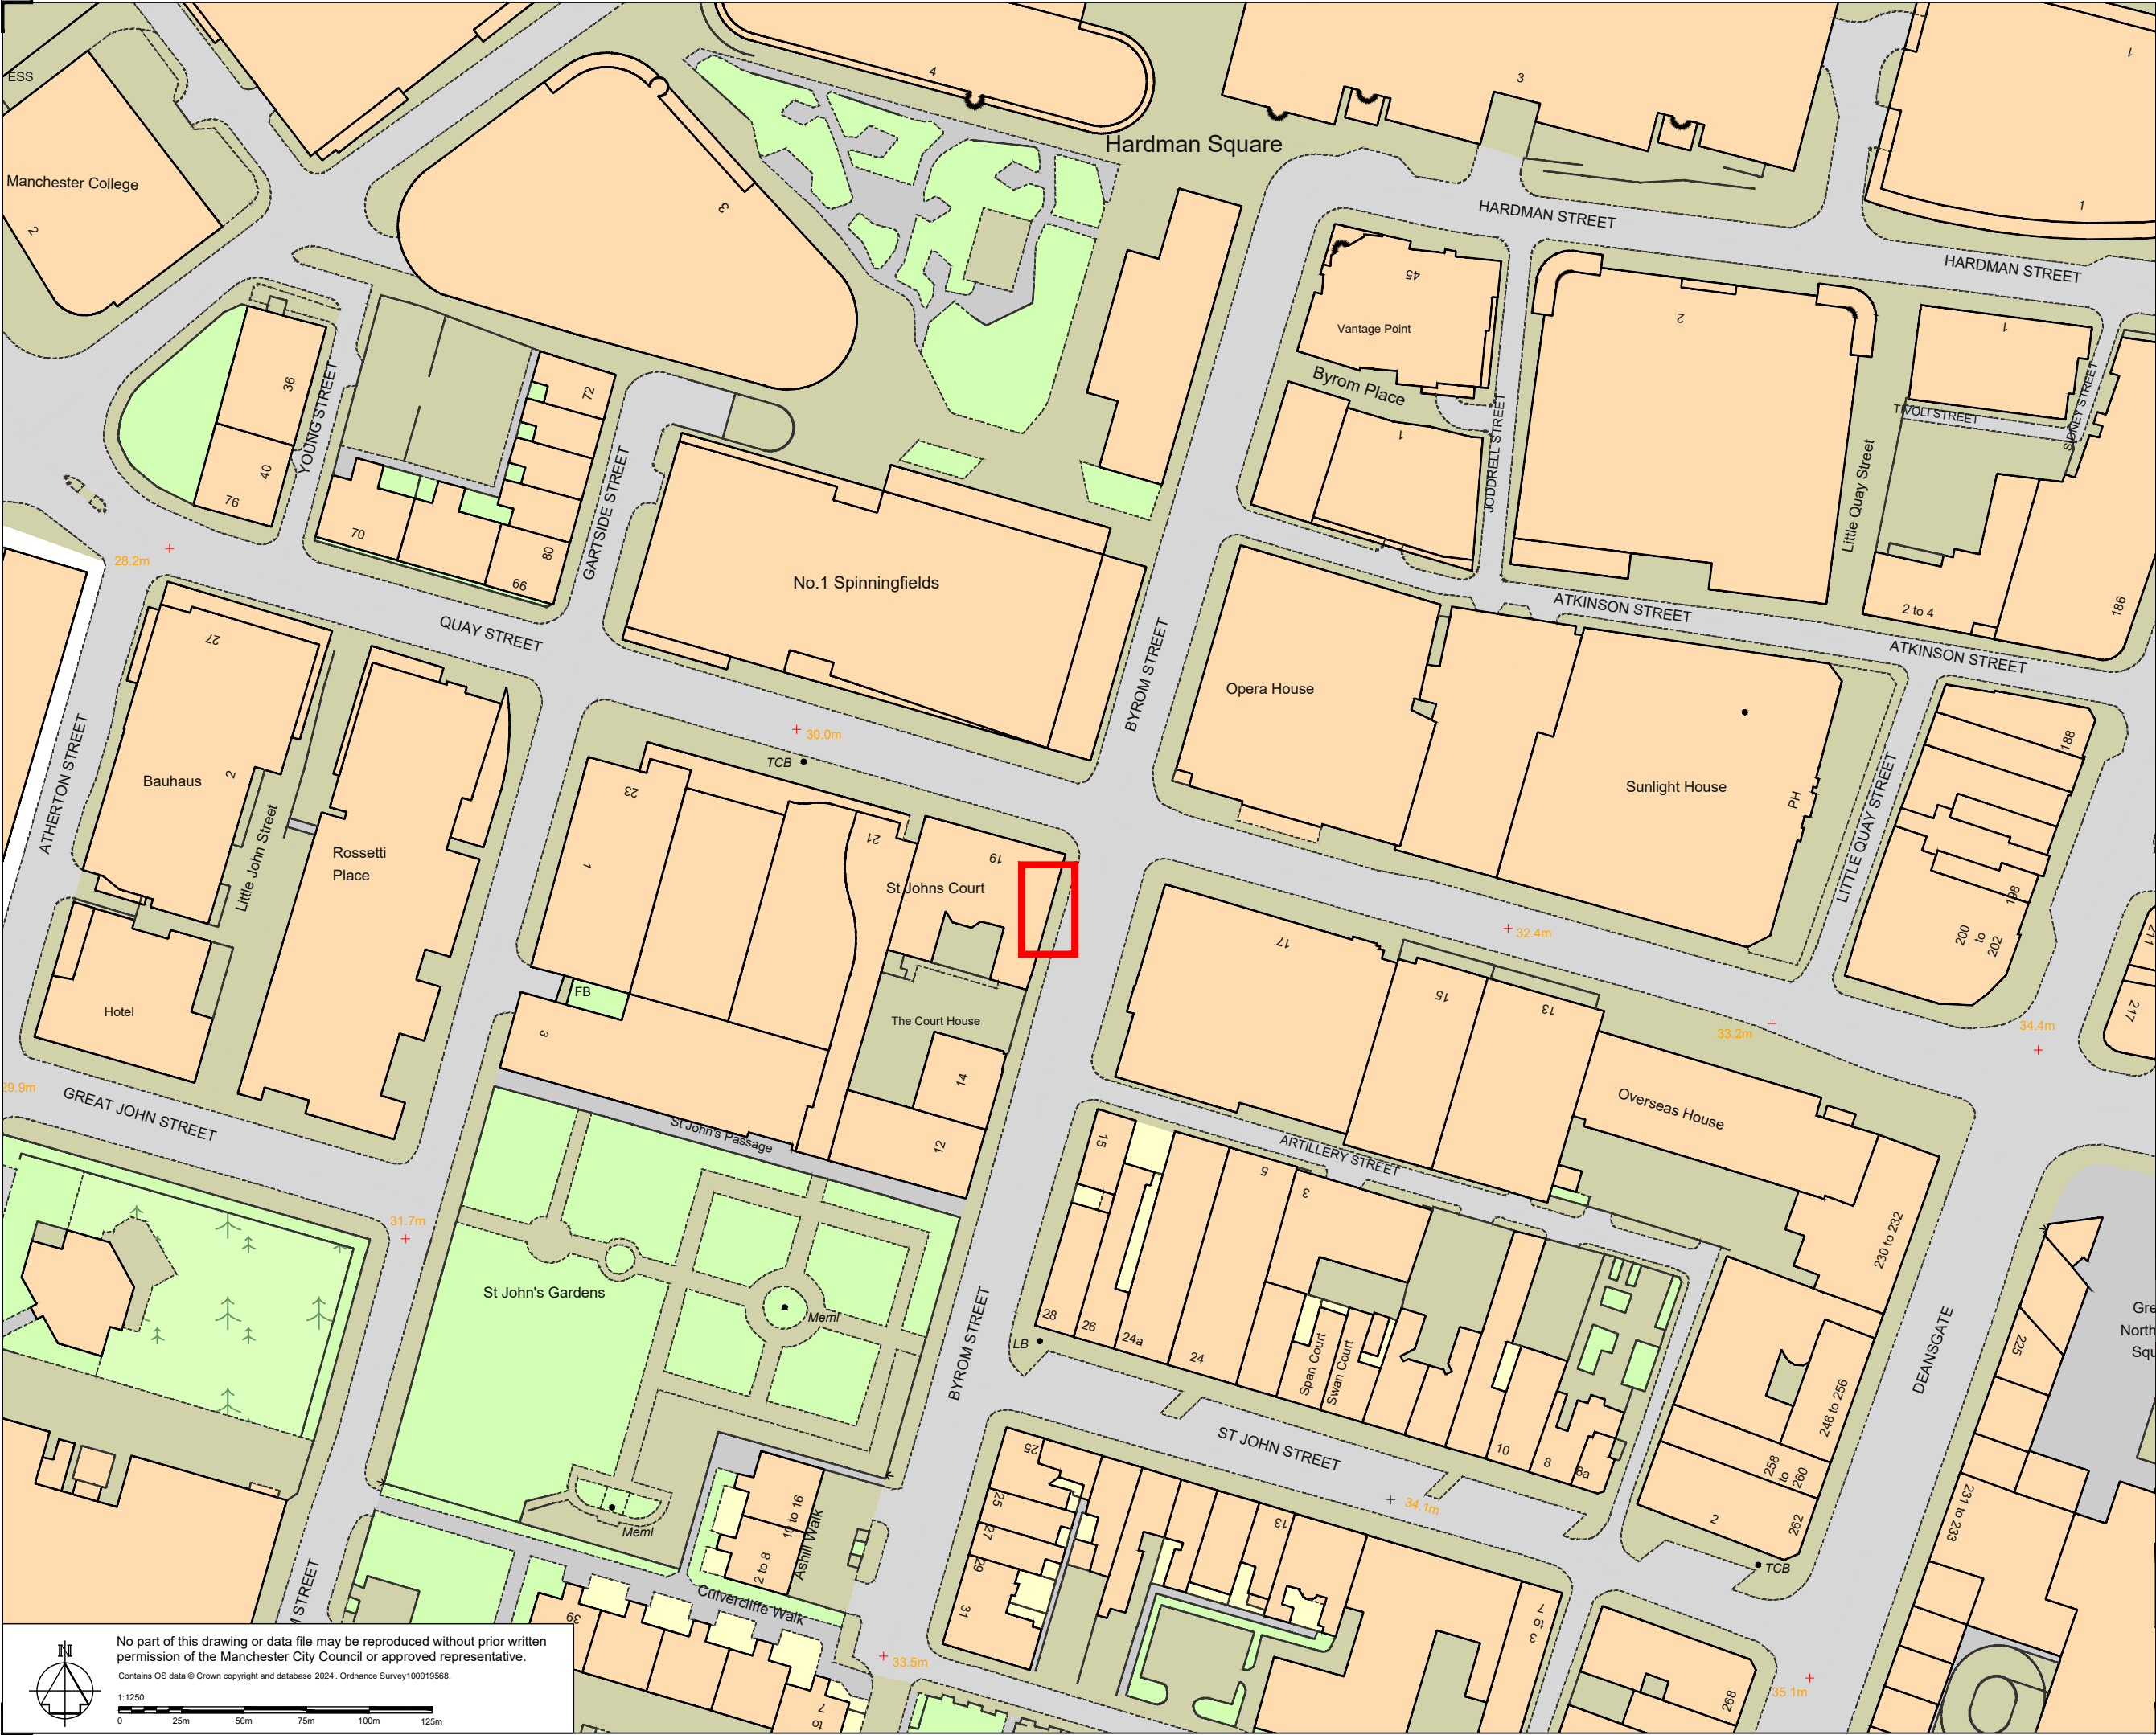

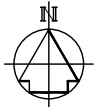

No part of this drawing or data file may be reproduced without prior written permission of the Manchester City Council or approved representative.
Contains OS data © Crown copyright and database 2024. Ordnance Survey 100019568.

1:1250

0 25m 50m 75m 100m 125m



MANCHESTER CITY COUNCIL
Capital Programmes Division

Manchester City Council
PO Box 532, Town Hall
Manchester
M60 2LA

DRAWING STATUS			
Information			
PROPERTY TITLE			
Roll of Honour St John's Ward			
Byrom Street			
Manchester M3 3HN			
UPRN		DFE NO.	
00000000000000		0000	
PROJECT TITLE			
N/A			
DRAWING TITLE			
Site location plan			
JOB NO.	DATE	REV	
XX/00000			
SCALE	AUTHOR	CHECKED BY	APPROVED BY
1:1000@A3	A. Burns		
DRAWING NO.			
RHS-MCC-ZZ-ZZ-DR-A-0001			