

0 20 40 60 80 100
metres

Existing Location Plan

General Notes

No.	Revision/Issue	Date

Firm Name and Address

Mason and Marlowe


Mason and Marlowe Ltd.
Architects, Project Managers
and Quanity Surveyors


5 Picadilly Place
Manchester, M1 3BR

Project Name and Address

530 Stockport Rd,
Longsight, Manchester
M12 4JJ

Project	Sheet
Date: 28/07/2024	A3
Scale: 1/1250	

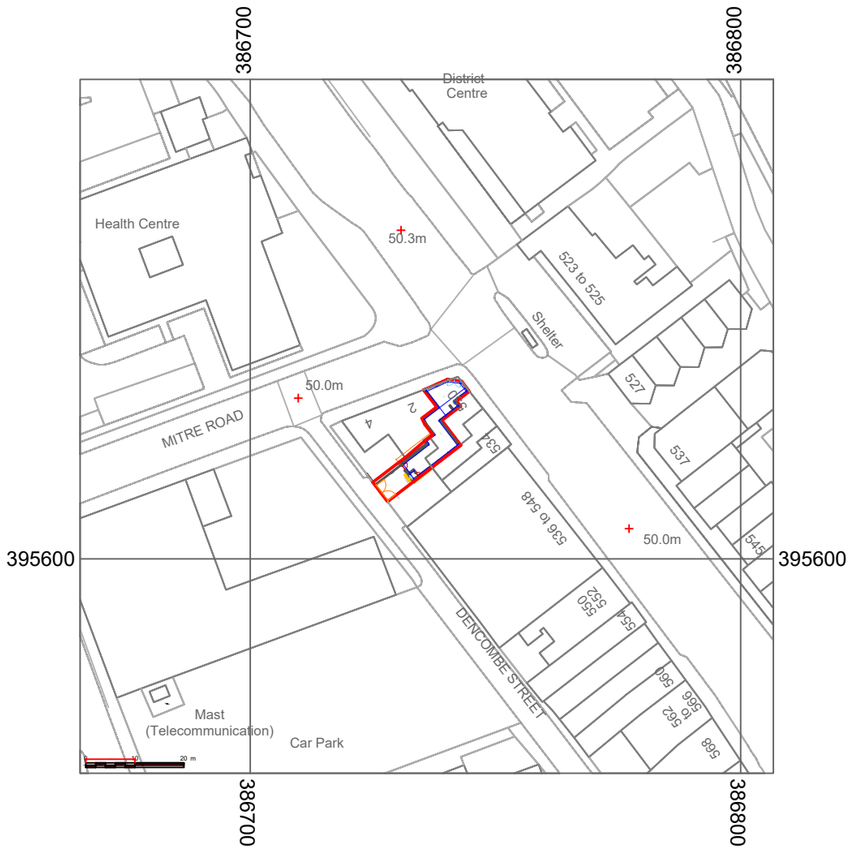

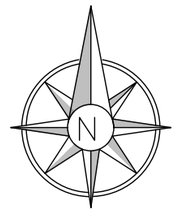

0 20 40 60 80 100
metres

Proposed Location Plan

General Notes

No.	Revision/Issue	Date

Firm Name and Address

Mason and Marlowe


Mason and Marlowe Ltd.
Architects, Project Managers
and Quanity Surveyors

5 Picadilly Place
Manchester, M1 3BR

Project Name and Address

530 Stockport Rd,
Longsight, Manchester
M12 4JJ

Project	Sheet
Date: 28/07/2024	A3
Scale: 1/1250	

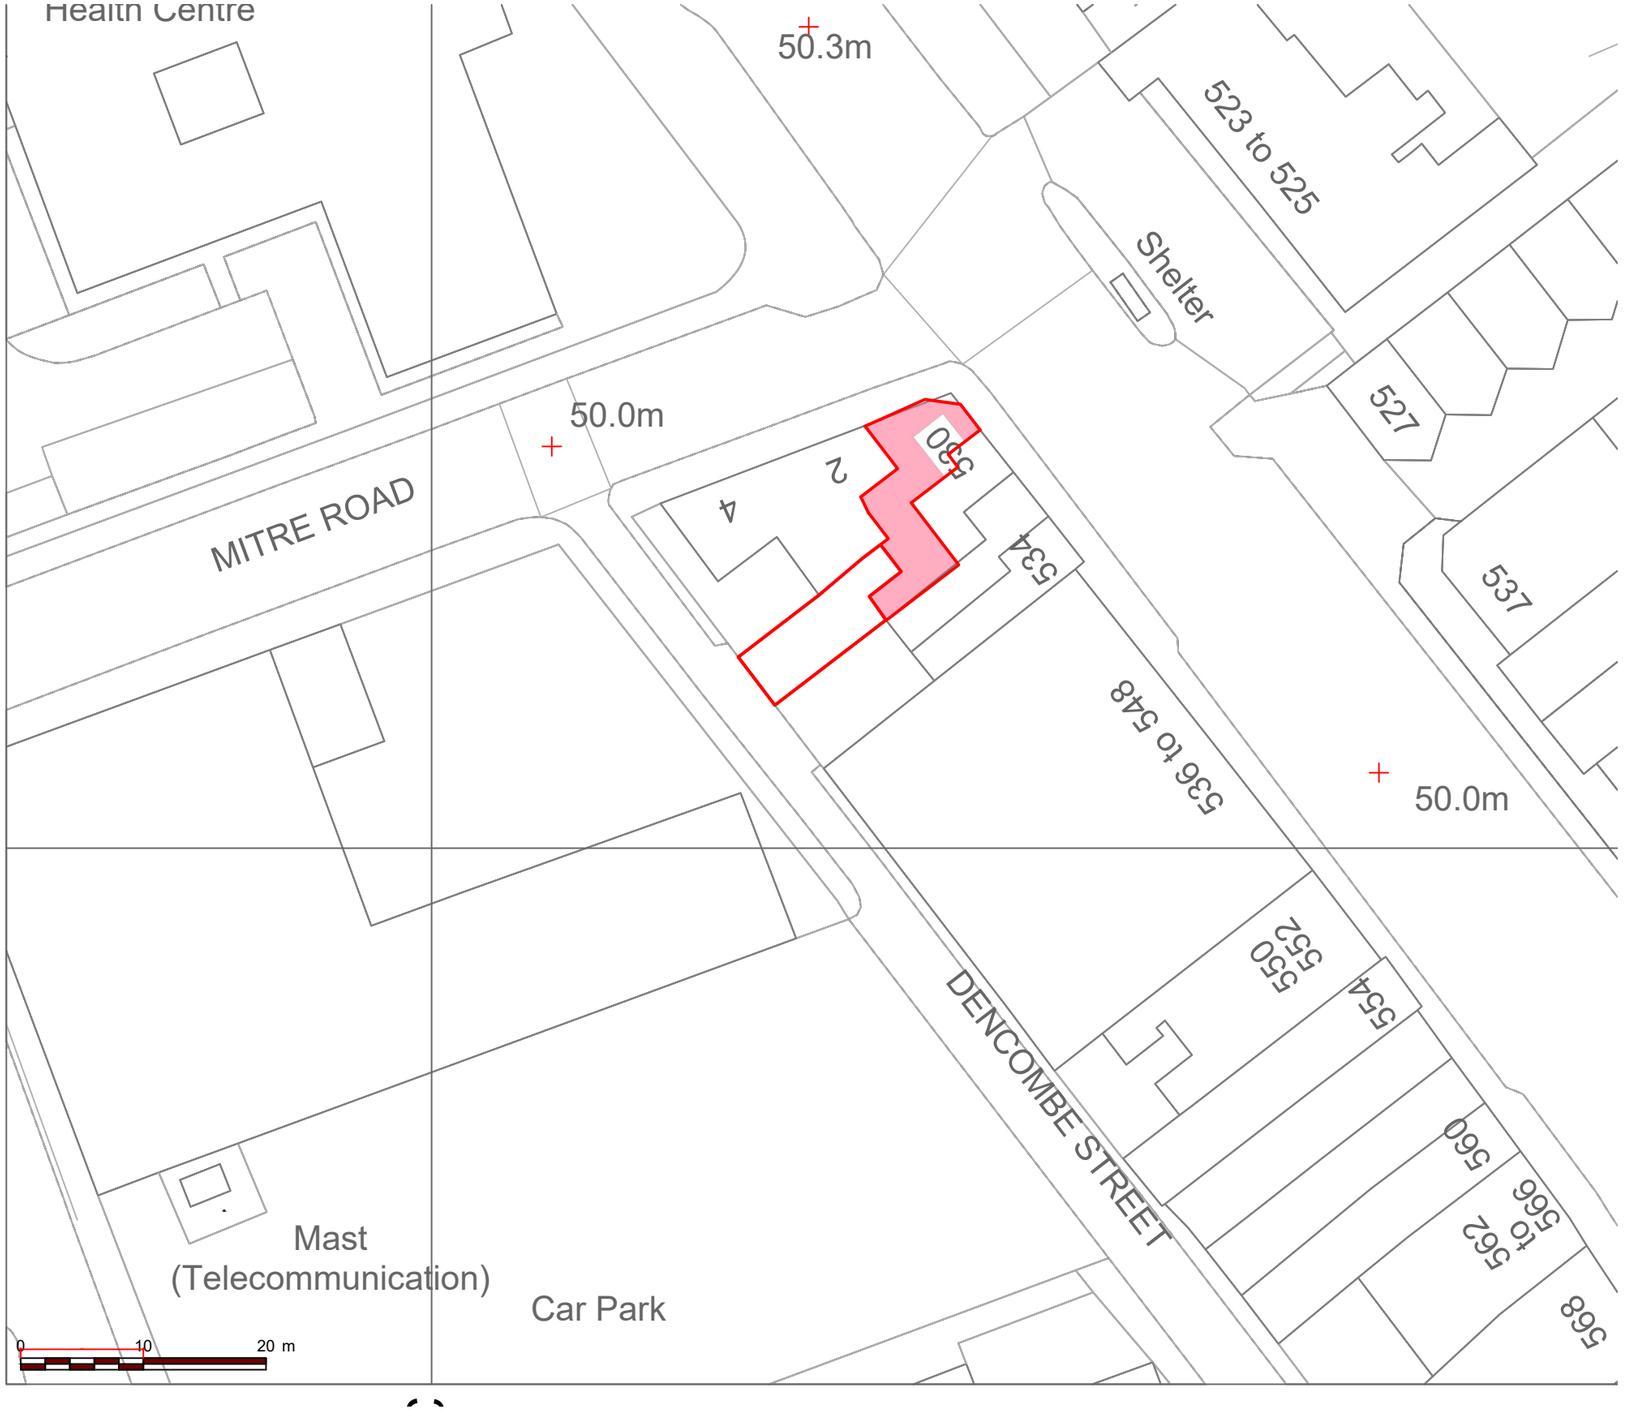



Existing Site Plan

General Notes

No.	Revision/Issue	Date

Firm Name and Address

Mason and Marlowe


Mason and Marlowe Ltd.
Architects, Project Managers
and Quanity Surveyors
5 Picadilly Place
Manchester, M1 3BR


Project Name and Address

530 Stockport Rd,
Longsight, Manchester
M12 4JJ

Project	Sheet
Date: 28/07/2024	A3
Scale: 1/500	



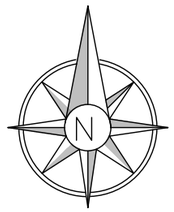

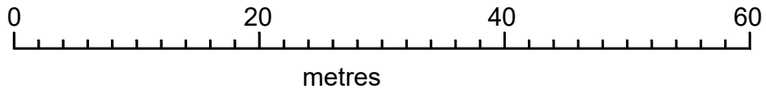

Proposed Site Plan

General Notes

No.	Revision/Issue	Date

Firm Name and Address

Mason and Marlowe


Mason and Marlowe Ltd.
Project Managers and Quanity Surveyors

5 Picadilly Place
Manchester, M1 3BR

Project Name and Address

530 Stockport Rd, Longsight, Manchester M12 4JJ

Project	Sheet
530 Stockport Rd	A3
Date: 28/05/2024	
Scale: 1/500	

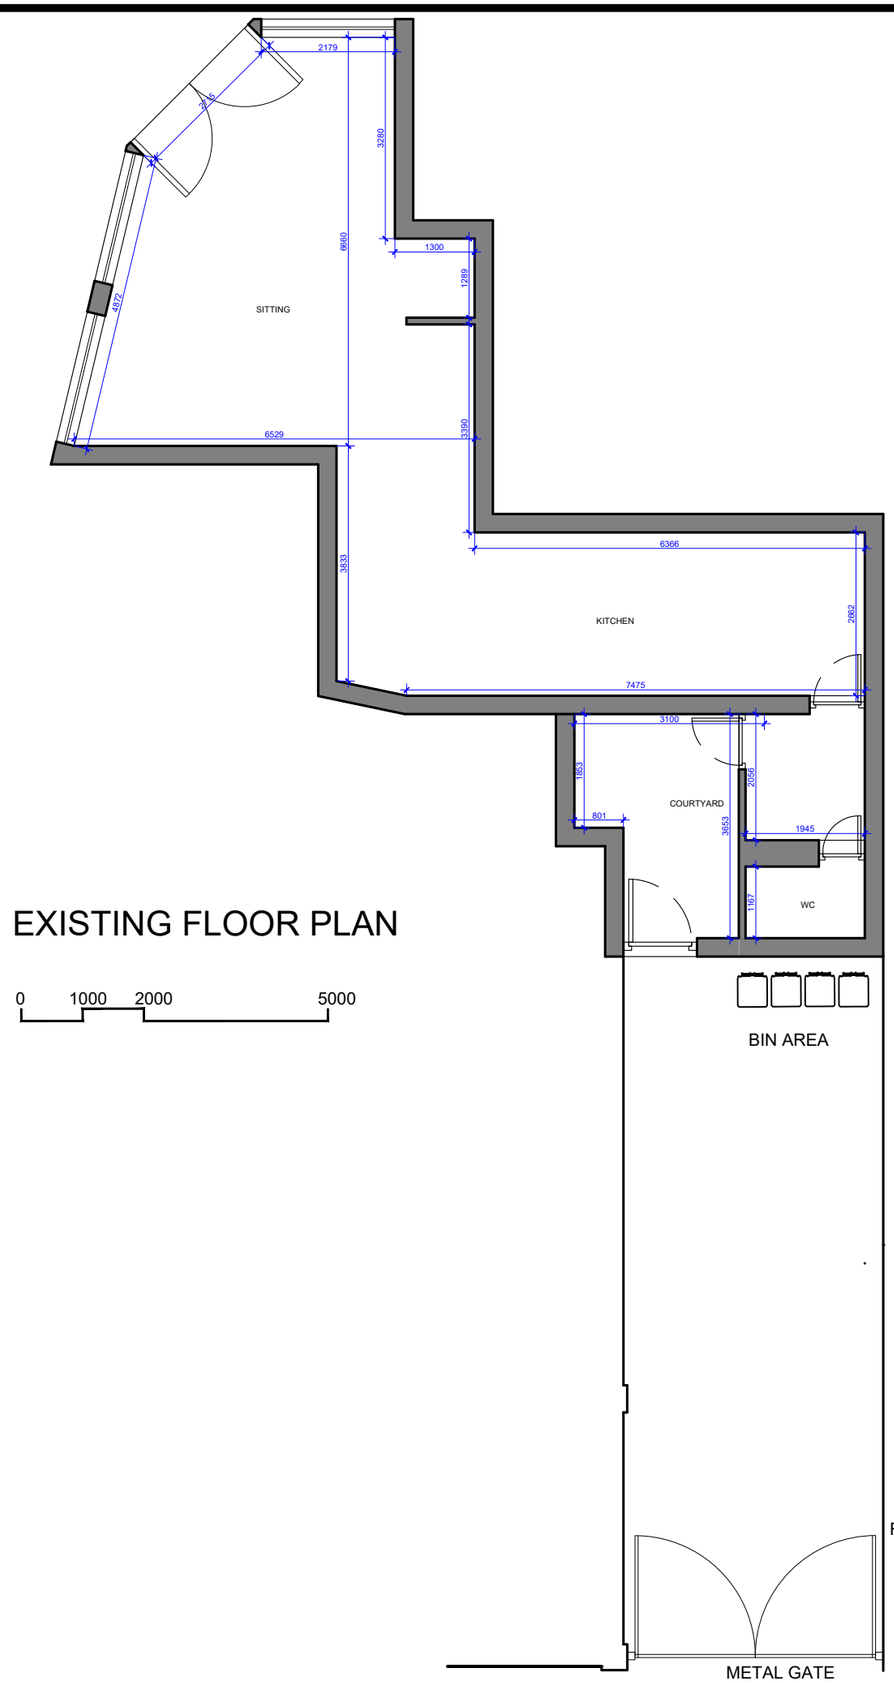

EXISTING FLOOR PLAN

0 1000 2000 5000

General Notes

No.	Revision/Issue	Date

Firm Name and Address

Mason and Marlowe

Mason and Marlowe Ltd.
Architects, Project Managers
and Quanity Surveyors

5 Picadilly Place
Manchester, M1 3BR

Project Name and Address

530 STOCKPORT ROAD,
MANCHESTER
M12 4JJ

Project	Sheet
Date: 28/07/2024	A3
Scale: 1/100	



Existing Street View 4 Mitre Road



Existing Street View 530 Stockport Road

0 1000 2000 5000

General Notes

No.	Revision/Issue	Date

Firm Name and Address

Mason and Marlowe


Mason and Marlowe Ltd.
Architects, Project Managers
and Quanity Surveyors

5 Picadilly Place
Manchester, M1 3BR


Project Name and Address

530 STOCKPORT ROAD,
MANCHESTER
M12 4JJ

Project	Sheet
Date: 28/07/2024	A3
Scale: 1/100	

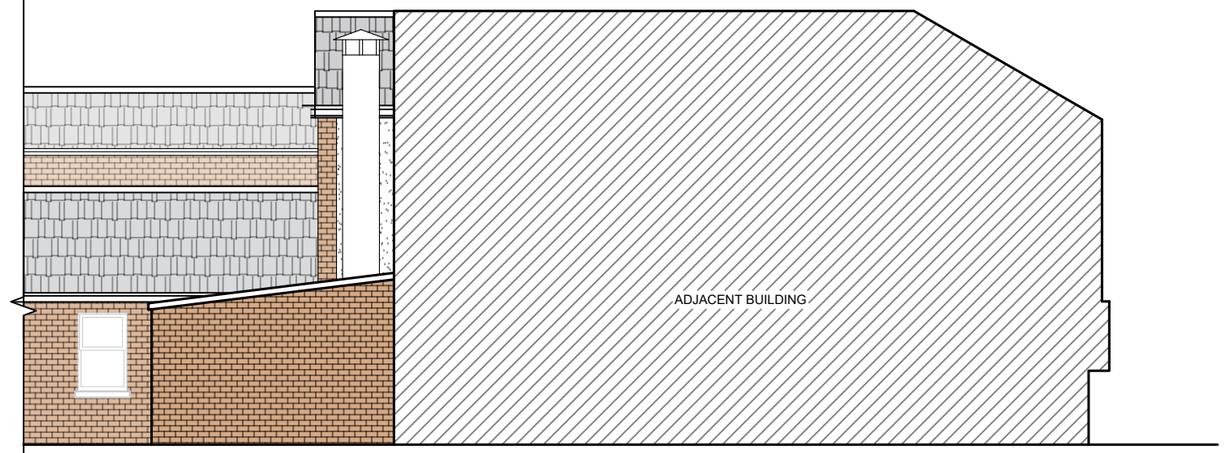

Existing South Side View

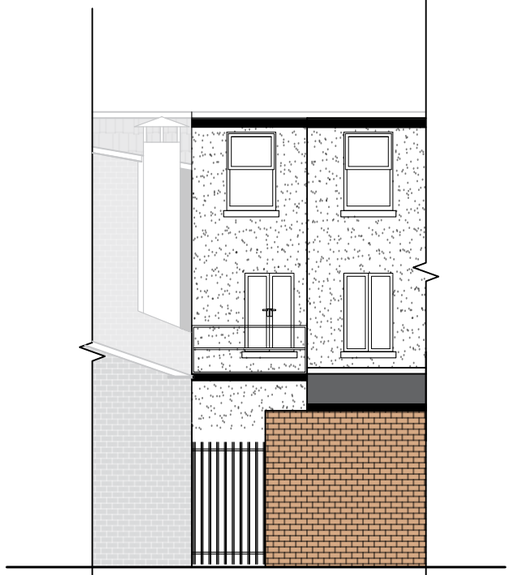

Existing West Side View

0 1000 2000 5000

General Notes

No.	Revision/Issue	Date

Firm Name and Address

Mason and Marlowe


Mason and Marlowe Ltd.
Architects, Project Managers
and Quanity Surveyors

5 Picadilly Place
Manchester, M1 3BR

Project Name and Address

530 STOCKPORT ROAD,
MANCHESTER
M12 4JJ

Project	Sheet
Date: 28/07/2024	A3
Scale: 1/100	

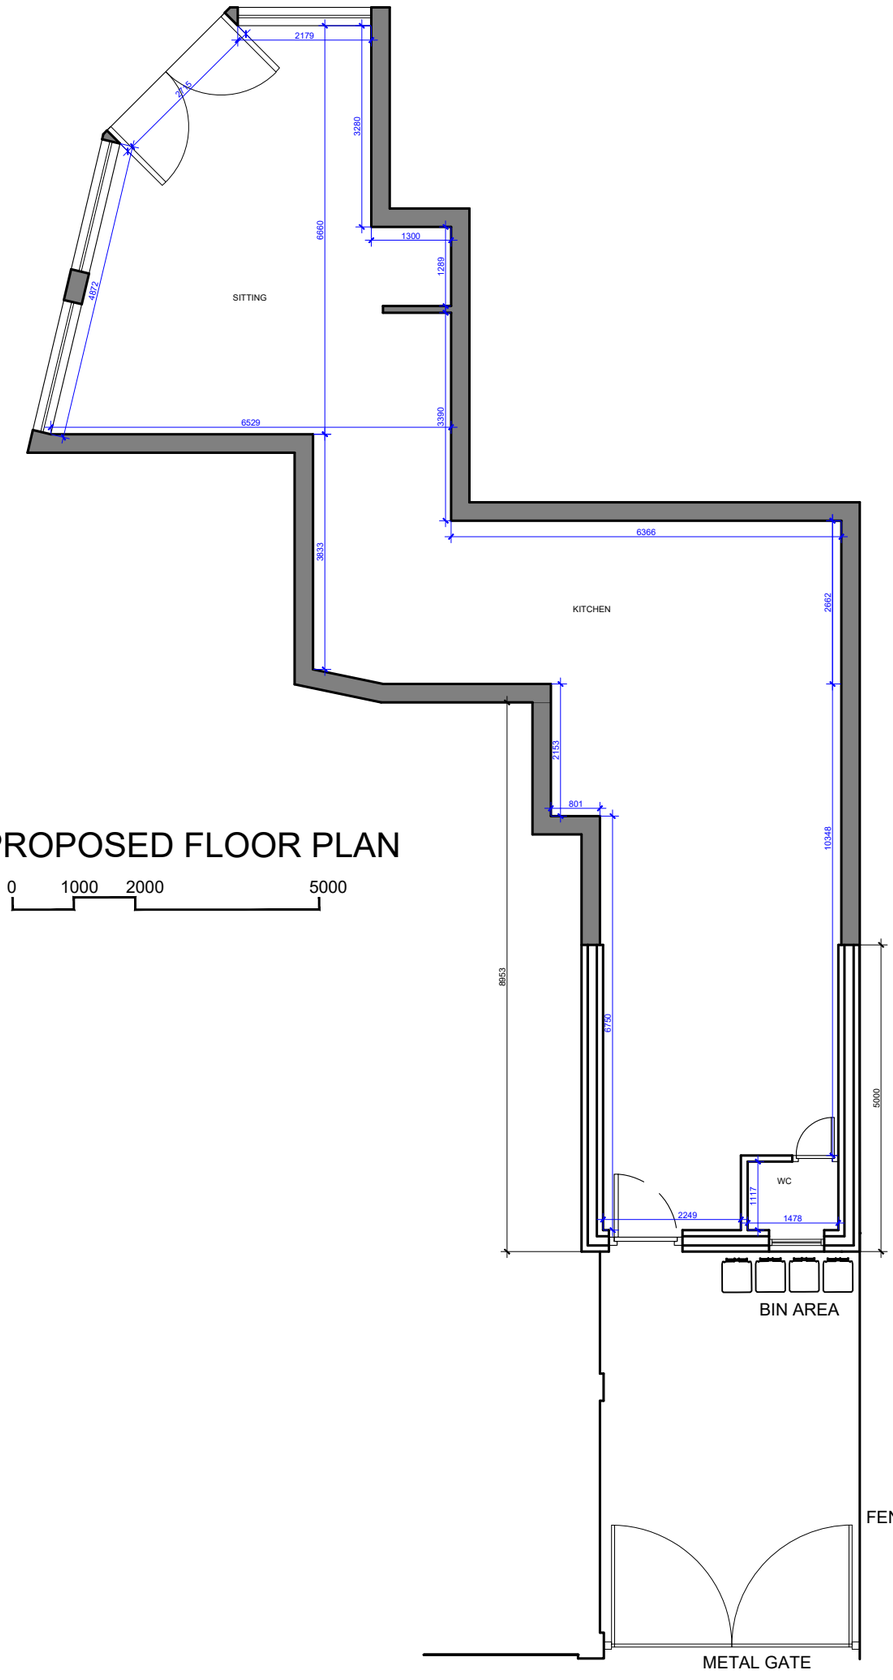

PROPOSED FLOOR PLAN

0 1000 2000 5000

General Notes

No.	Revision/Issue	Date

Firm Name and Address

Mason and Marlowe

Mason and Marlowe Ltd.
Architects, Project Managers
and Quanity Surveyors

5 Picadilly Place
Manchester, M1 3BR

Project Name and Address

530 STOCKPORT ROAD,
MANCHESTER
M12 4JJ

Project	Sheet
Date: 28/07/2024	A3
Scale: 1/100	



Proposed Street View 530 Stockport Road

0 1000 2000 5000



Proposed Street View 4 Mitre Road

General Notes

No.	Revision/Issue	Date

Firm Name and Address

Mason and Marlowe


Mason and Marlowe Ltd.
Architects, Project Managers
and Quanity Surveyors

5 Picadilly Place
Manchester, M1 3BR

Project Name and Address

530 STOCKPORT ROAD,
MANCHESTER
M12 4JJ

Project	Sheet
Date: 28/07/2024	A3
Scale: 1/100	

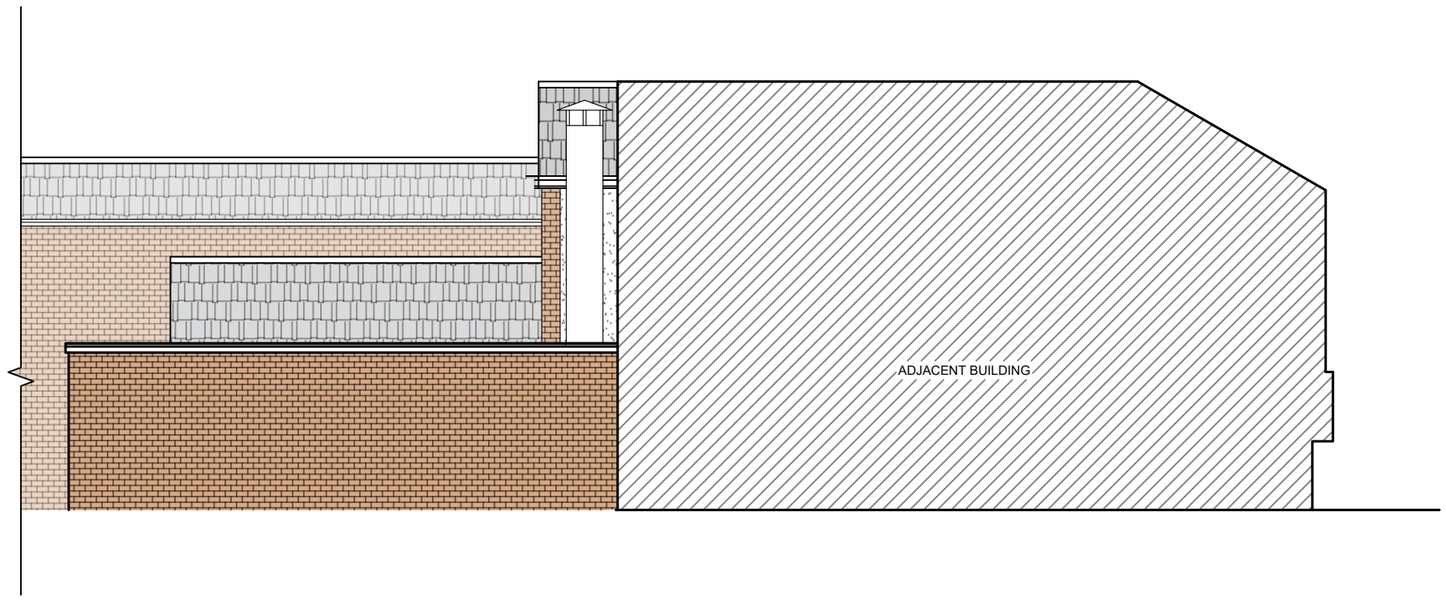

Proposed South Side View



Proposed West Side View

0 1000 2000 5000

General Notes

No.	Revision/Issue	Date

Firm Name and Address

Mason and Marlowe

Mason and Marlowe Ltd.
Architects, Project Managers
and Quanity Surveyors

5 Picadilly Place
Manchester, M1 3BR

Project Name and Address

530 STOCKPORT ROAD,
MANCHESTER
M12 4JJ

Project

Sheet

A3

Date
28/07/2024

Scale
1/100