
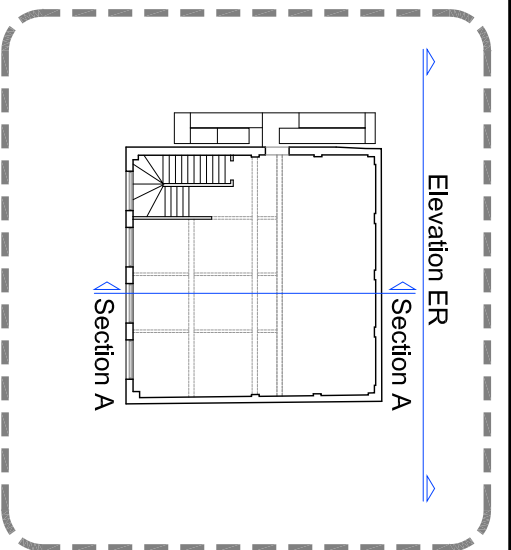
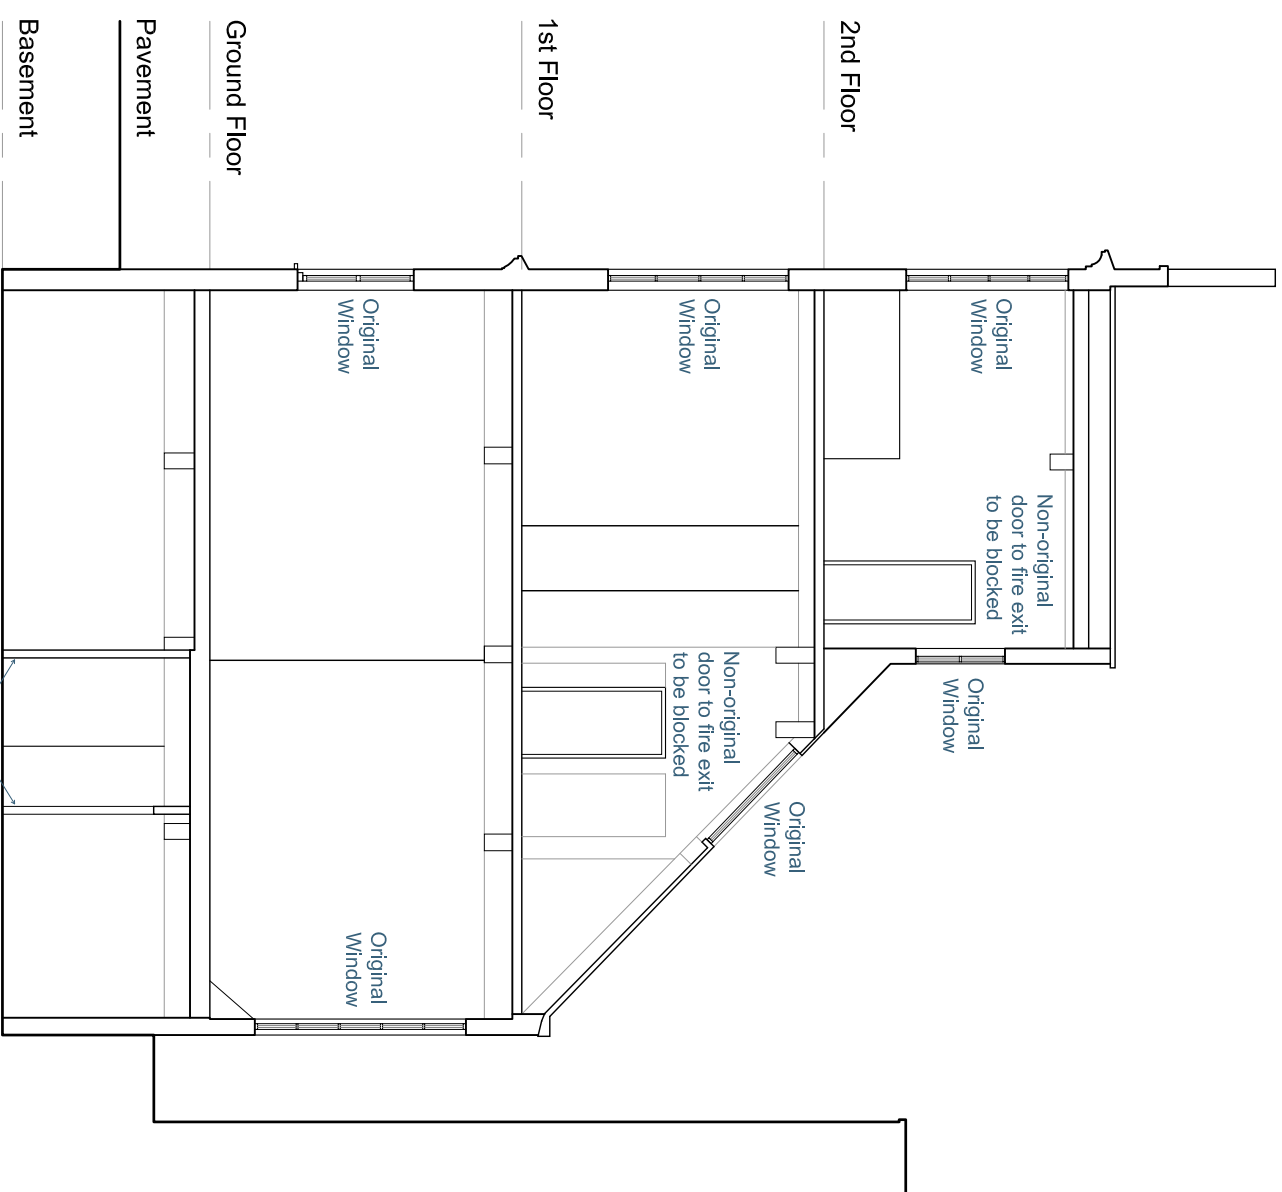


SCALE 1:100

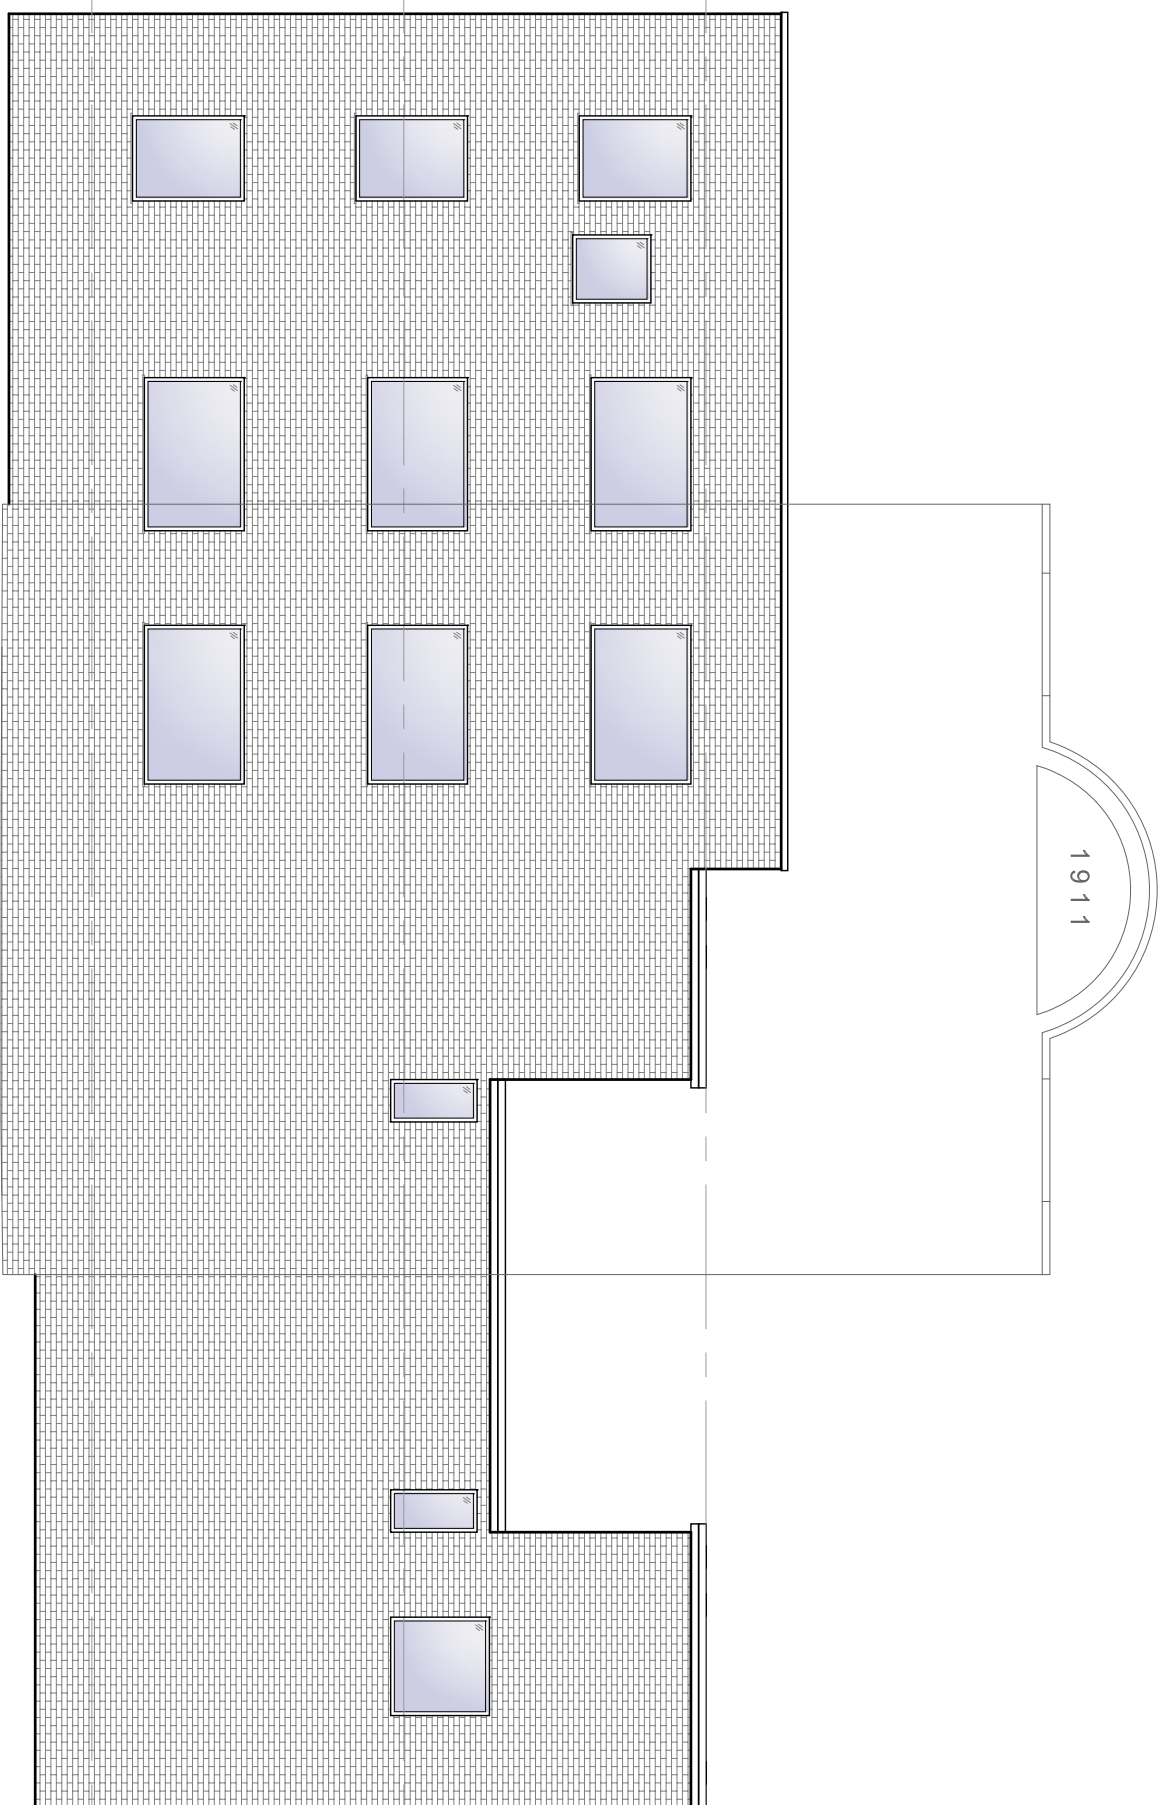

Elevation ER to Rear of Property

[illegible]