


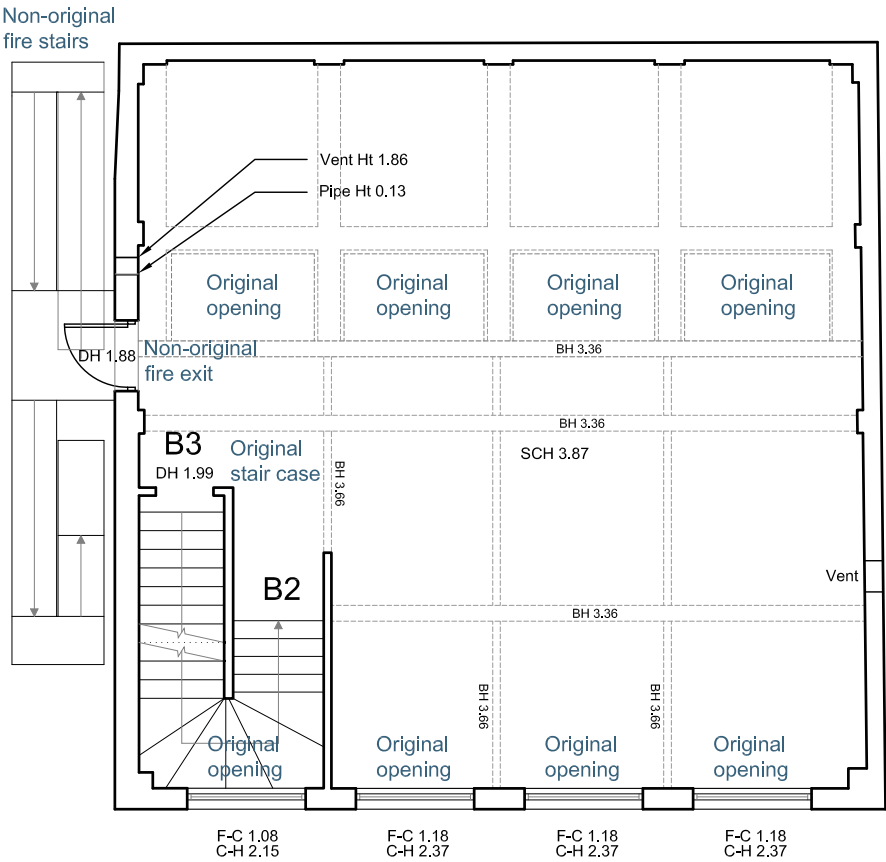


SCALE 1:100



STAIRCASE B2
floor to floor - 4.126 m
No risers - 21
riser height - 196,5 mm
goings depth - 236-246 mm
stringer width - 1150,0 mm

FIRST FLOOR

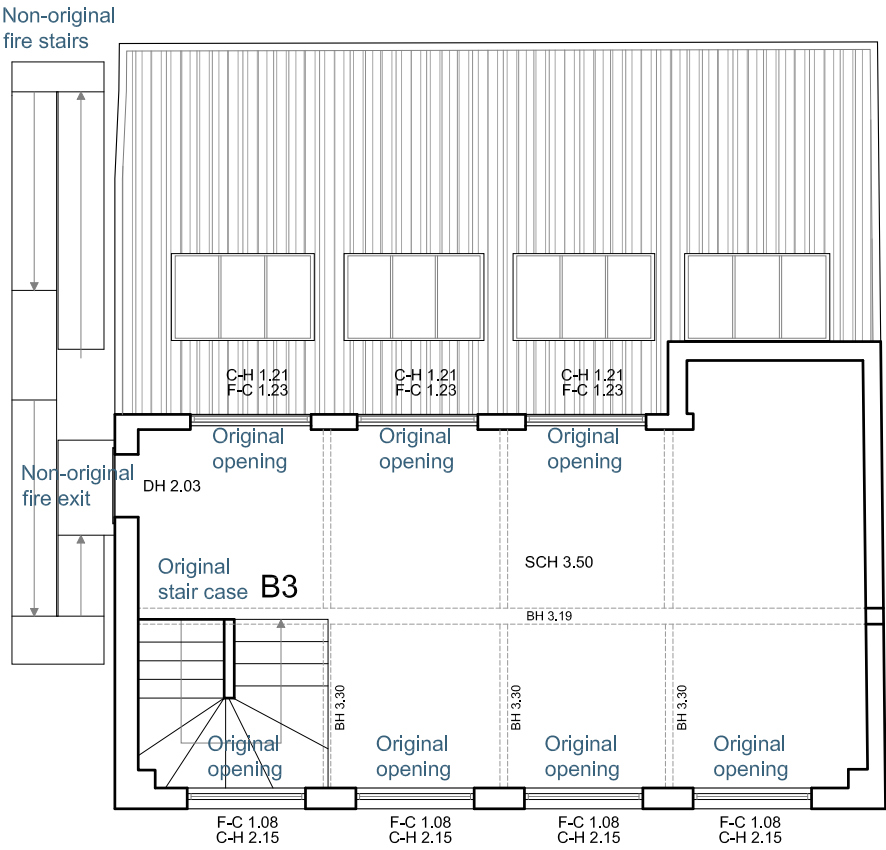

STAIRCASE B3
floor to floor - 3.996 m
No risers - 21
riser height - 190,3 mm
goings depth - 236-246 mm
stringer width - 1150,0 mm

SECOND FLOOR

B	TAGS	DR	14.01.19
A	FIRST ISSUE	DR	22.01.18
REV	DESCRIPTION	BY	DATE

HOWARD & SEDDON A.R.I.B.A. CHARTERED ARCHITECTS, 64 WASHWAY ROAD, SALE, CHESHIRE. M33 7RE. TEL No 0161-973 8296 FAX No 0161-962 3485 e-mail : admin@howardandseddon.co.uk	PROJECT RESIDENTIAL DEVELOPMENT 58 RICHMOND STREET MANCHESTER	TITLE EXISTING PLAN LAYOUT FIRST & SECOND FLOOR	DRAWN D. ROJO	DRG No. 12,764 51
	CLIENT TAHIR AHMED, TAHIR MEHMOOD		DATE 14/01/19	
			SCALE 1:100 (A3)	AMENDMENT B