
NOTES:

THIS DRAWING IS THE PROPERTY OF CUBICWORKS AND CAN NOT BE USED IN FULL OR PART, COPIED OR REPRODUCED WITHOUT PERMISSION FROM CUBIC WORKS.
DO NOT SCALE THE DRAWING.

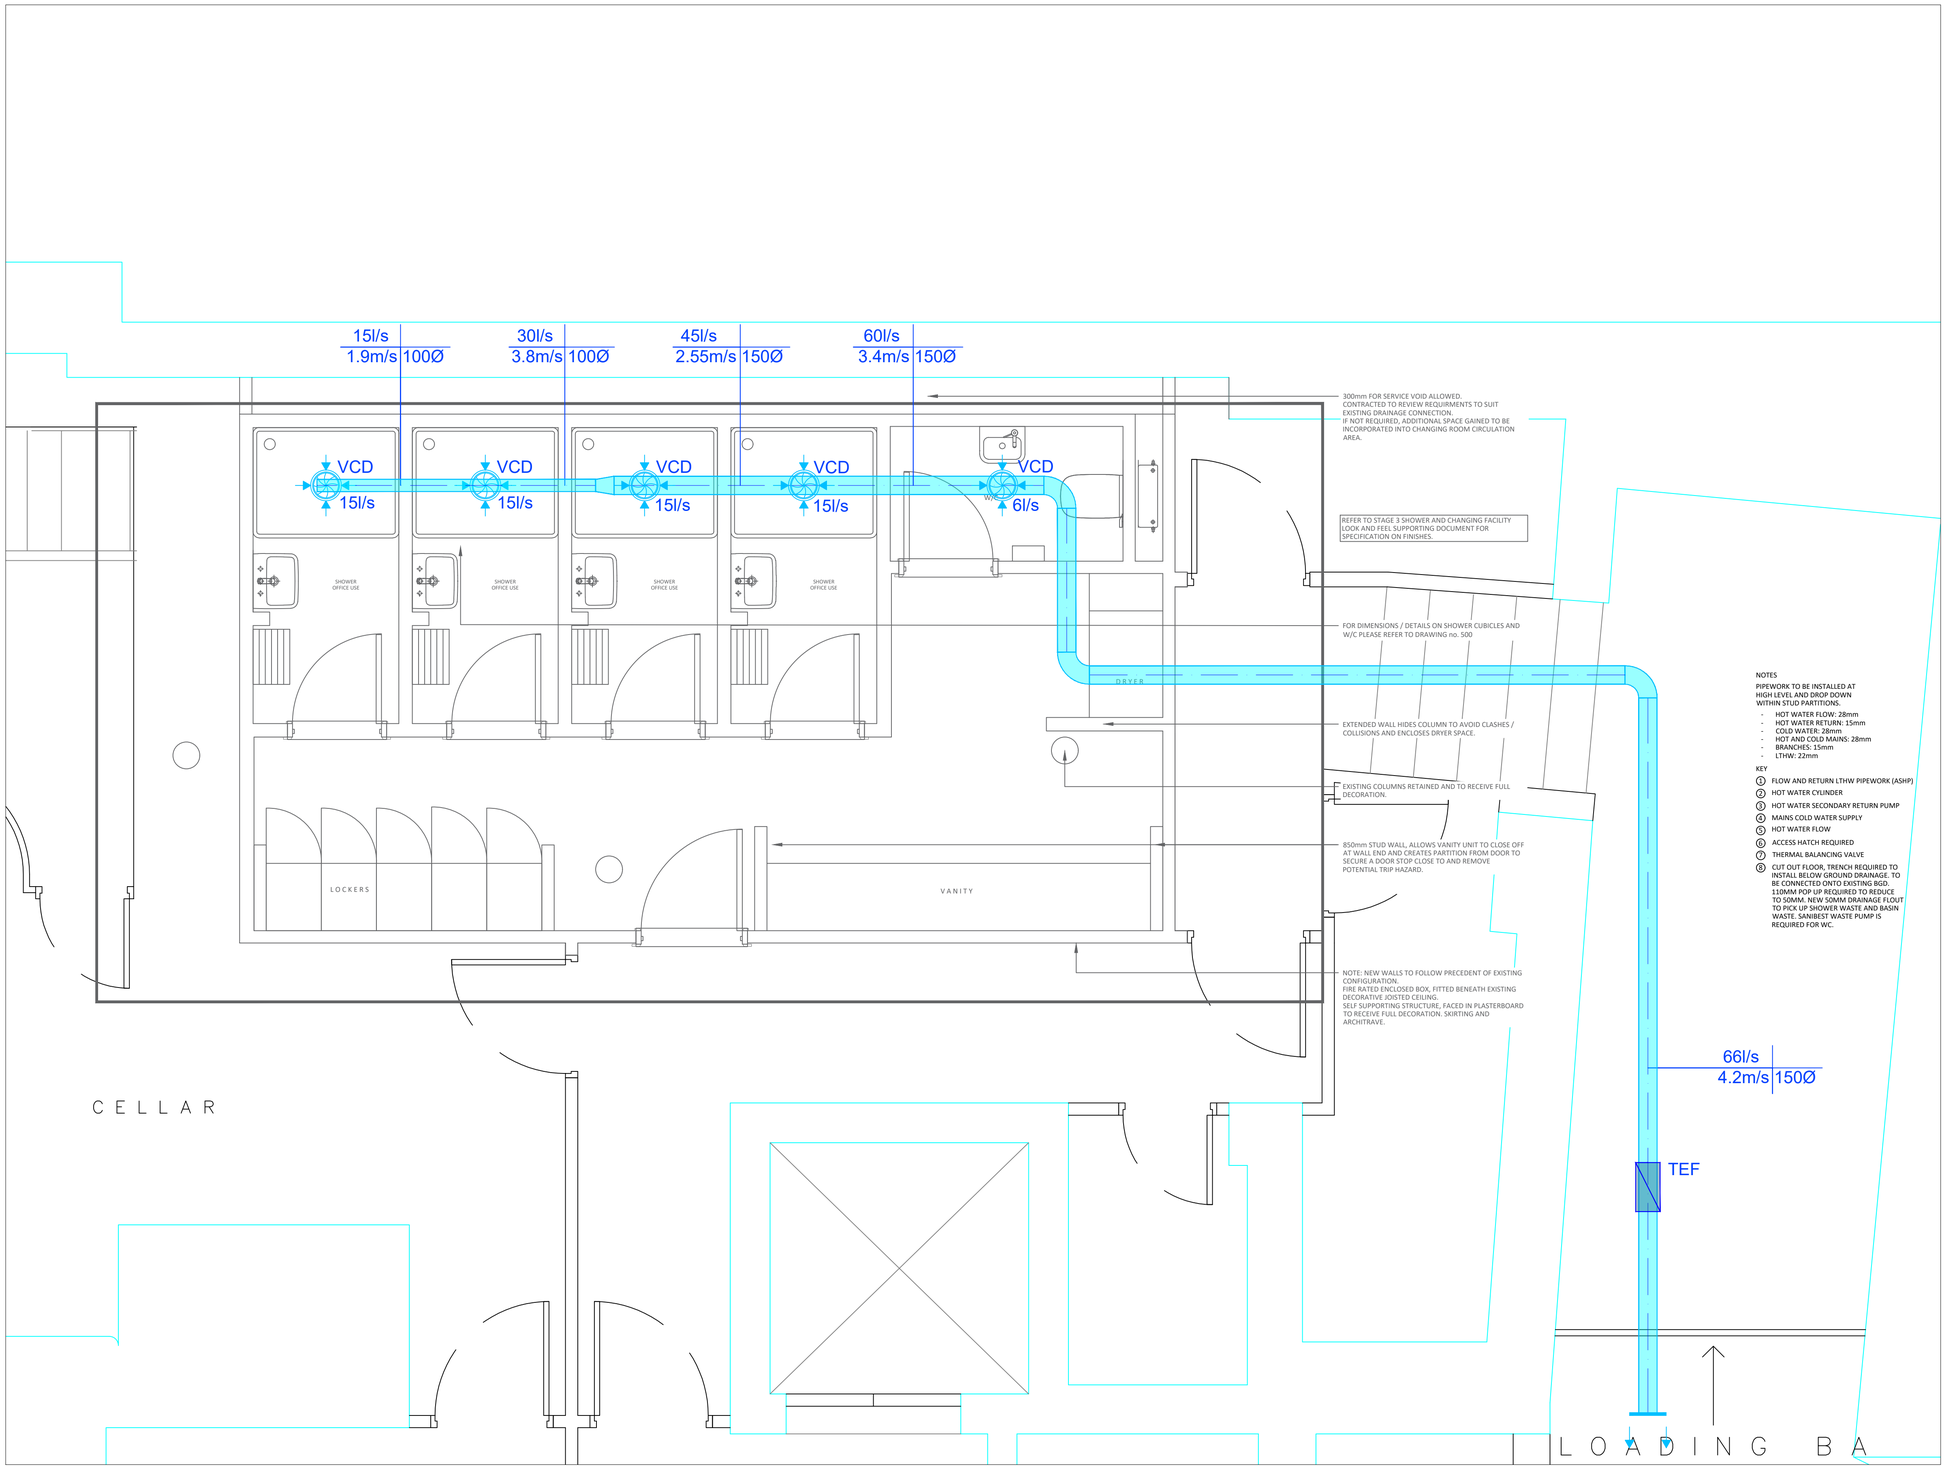

NOTES

PIPEWORK TO BE INSTALLED AT HIGH LEVEL AND DROP DOWN WITHIN STUD PARTITIONS.

- HOT WATER FLOW: 28mm
- HOT WATER RETURN: 15mm
- COLD WATER: 28mm
- HOT AND COLD MAINS: 28mm
- BRANCHES: 15mm
- LTHW: 22mm

KEY

1. FLOW AND RETURN LTHW PIPEWORK (ASHP)
2. HOT WATER CYLINDER
3. HOT WATER SECONDARY RETURN PUMP
4. MAINS COLD WATER SUPPLY
5. HOT WATER FLOW
6. ACCESS HATCH REQUIRED
7. THERMAL BALANCING VALVE
8. CUT OUT FLOOR, TRENCH REQUIRED TO INSTALL BELOW GROUND DRAINAGE. TO BE CONNECTED ONTO EXISTING BGD. 110MM POP UP REQUIRED TO REDUCE TO 50MM. NEW 50MM DRAINAGE FLOUT TO PICK UP SHOWER WASTE AND BASIN WASTE. SANIBEST WASTE PUMP IS REQUIRED FOR WC.

113–115 PORTLAND STREET
LOWER GROUND FLOOR
DOMESTIC SERVICES FOR SHOWER BLOCK

CW.	
LGF–H&P–LAY	
FOR APPROVAL	
ALR	1/25 @ A1
04.12.2023	Rev0

CubicWorks

2ND FLOOR, SPINNAKER COURT
31 BROADWAY, MANCHESTER, M50 2YR