
Ica Architects Ltd.
registered in Scotland company no 267727

Merchant Exchange
20 Bell St
Glasgow, G1 1LG

Do not scale from this drawing. If in doubt, ask.
This drawing is the property of ica and must not be copied, reproduced or disclosed without written permission.

Revisions: By: Date:

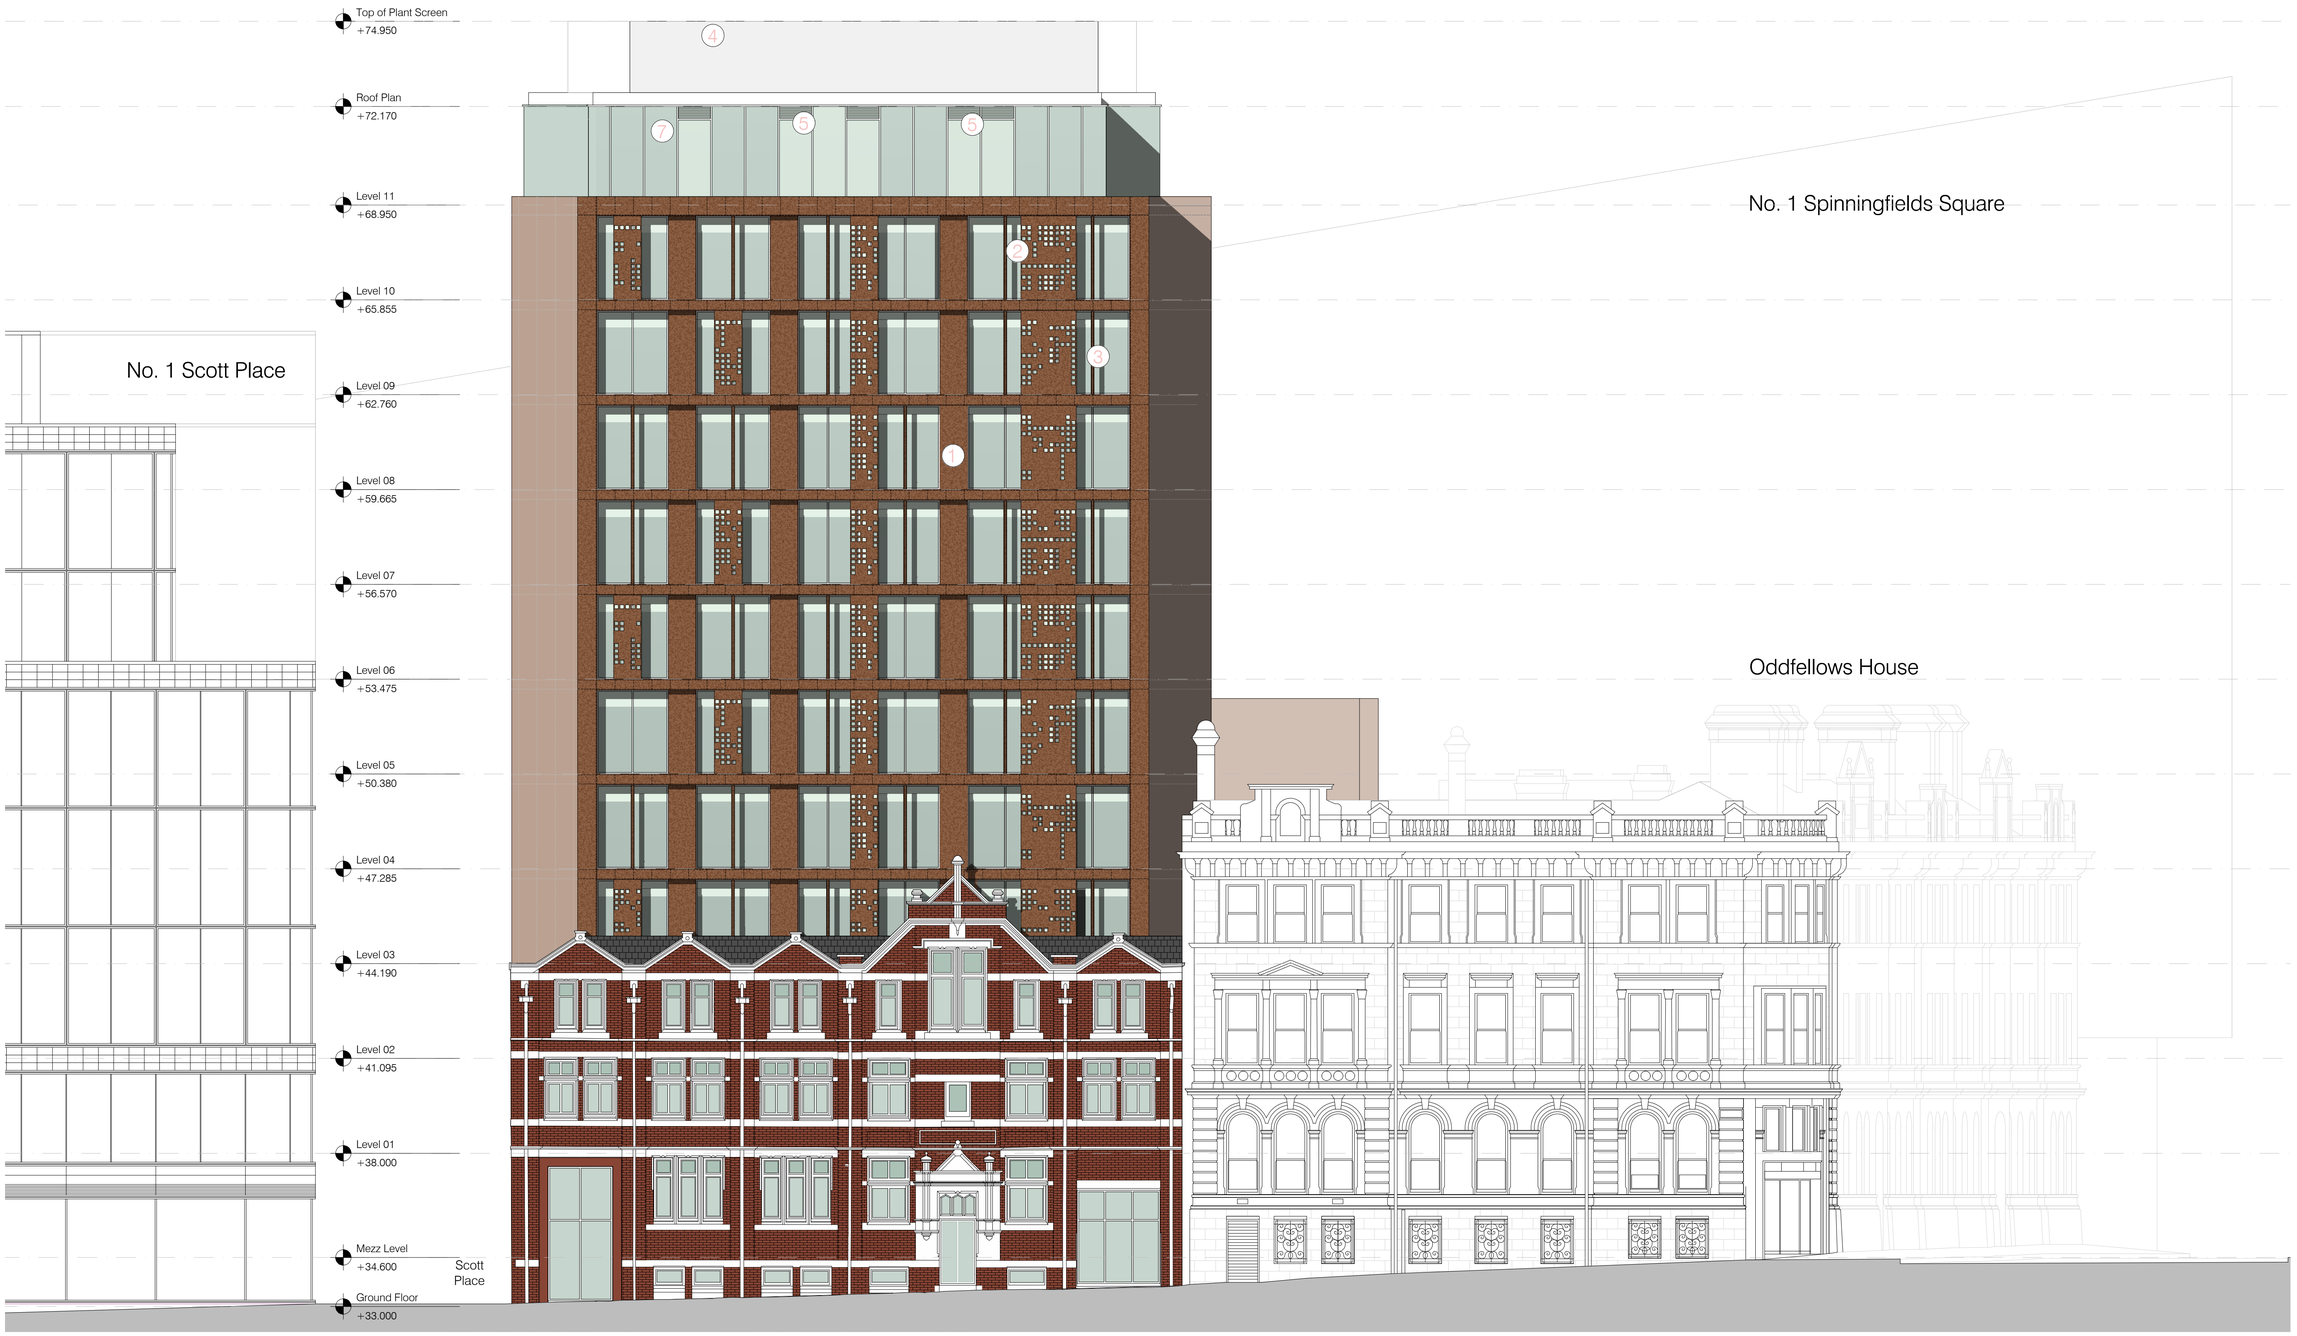


Atkinson Street Elevation
Scale: 1:100

Materials Key

1. Metal Rainscreen Cladding
   (textured powder coated finish)
2. Perforated Panel
   (finish to match 1)
3. Vertical Fins
   (finish to match 1)
4. PPC aluminium Louvred Plant Screen / Door
   (colour: Light Grey RAL 9006)
5. PPC Aluminium Extract / Vent
   (colour: Dark Grey RAL 7022)
6. Engineering Brickwork Basecourse
   (colour: Charcoal)
7. PPC Aluminium Curtain Walling
   (colour; Dark Grey RAL 7022)
   (glazing: clear double glazing)
   (spandrel: look-a-like glazing, Dark Grey RAL 7022)

0m 1m 4m

ica.studio
+44(0)141 552 2194

Project Title:
Invicta House
Manchester
Moxy Hotel

Drawing Title:
Proposed Elevation
Atkinson Street

Issue Stage:
Planning

Data Control:

Date:
AUG 24

| Scale @ A1: | Drawn: | Checked By: |
|---|---|---|
| 1:100 | OW | GY |

| Project: | Dwg Number: | Revision: |
|---|---|---|
| 1634 | PL(00)044 | - |