



Property Address:
Proposed Basement Flat
Globe House
30-34 Southall Street
Manchester
M3 1LG

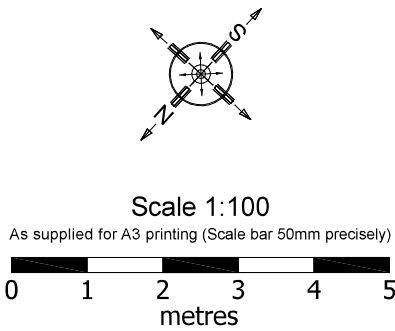

Key:
 3 Bed Flat 130.2 sq m

Version information:
v8.9 - 04.10.2024 - Window reinsted to match

PMPlanMan.co.uk © 2024 0844 330 7526 Ref. 4005.3293.3048.2900.2875Lp
Any queries regarding this plan should in the first instance be referred back to Paul Mann for clarification. Expected accuracy 30mm (1 sigma).
Do not photocopy or reduce this plan as the scale may be affected.

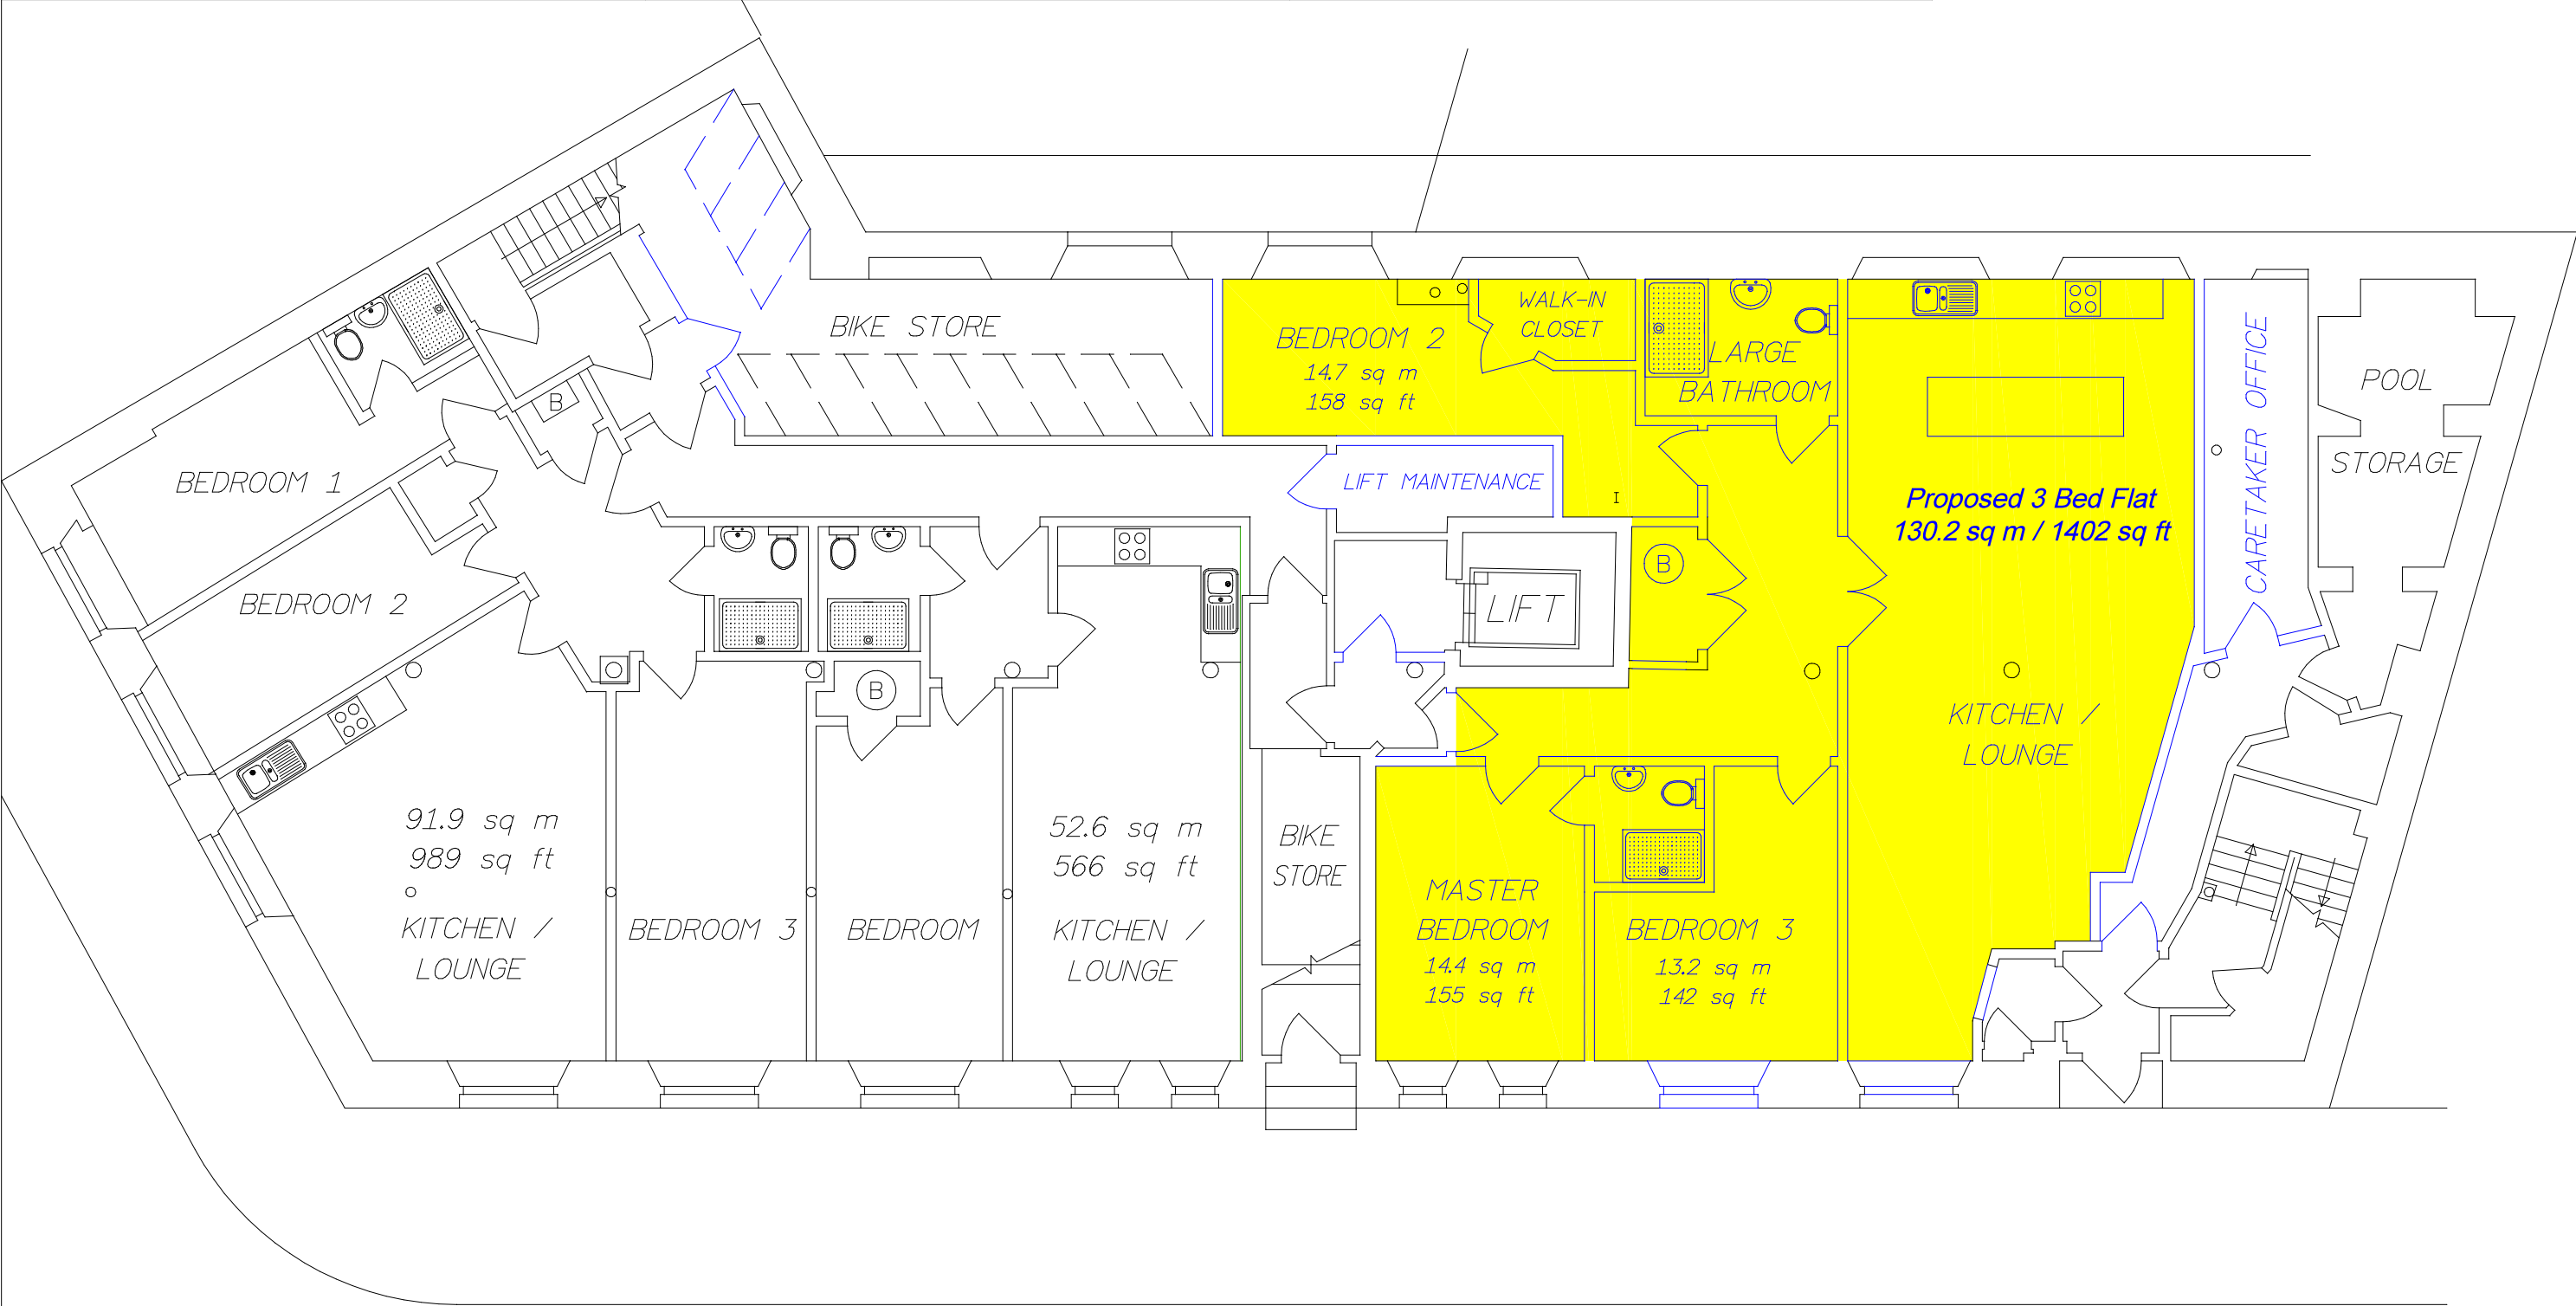

Basement 1:100