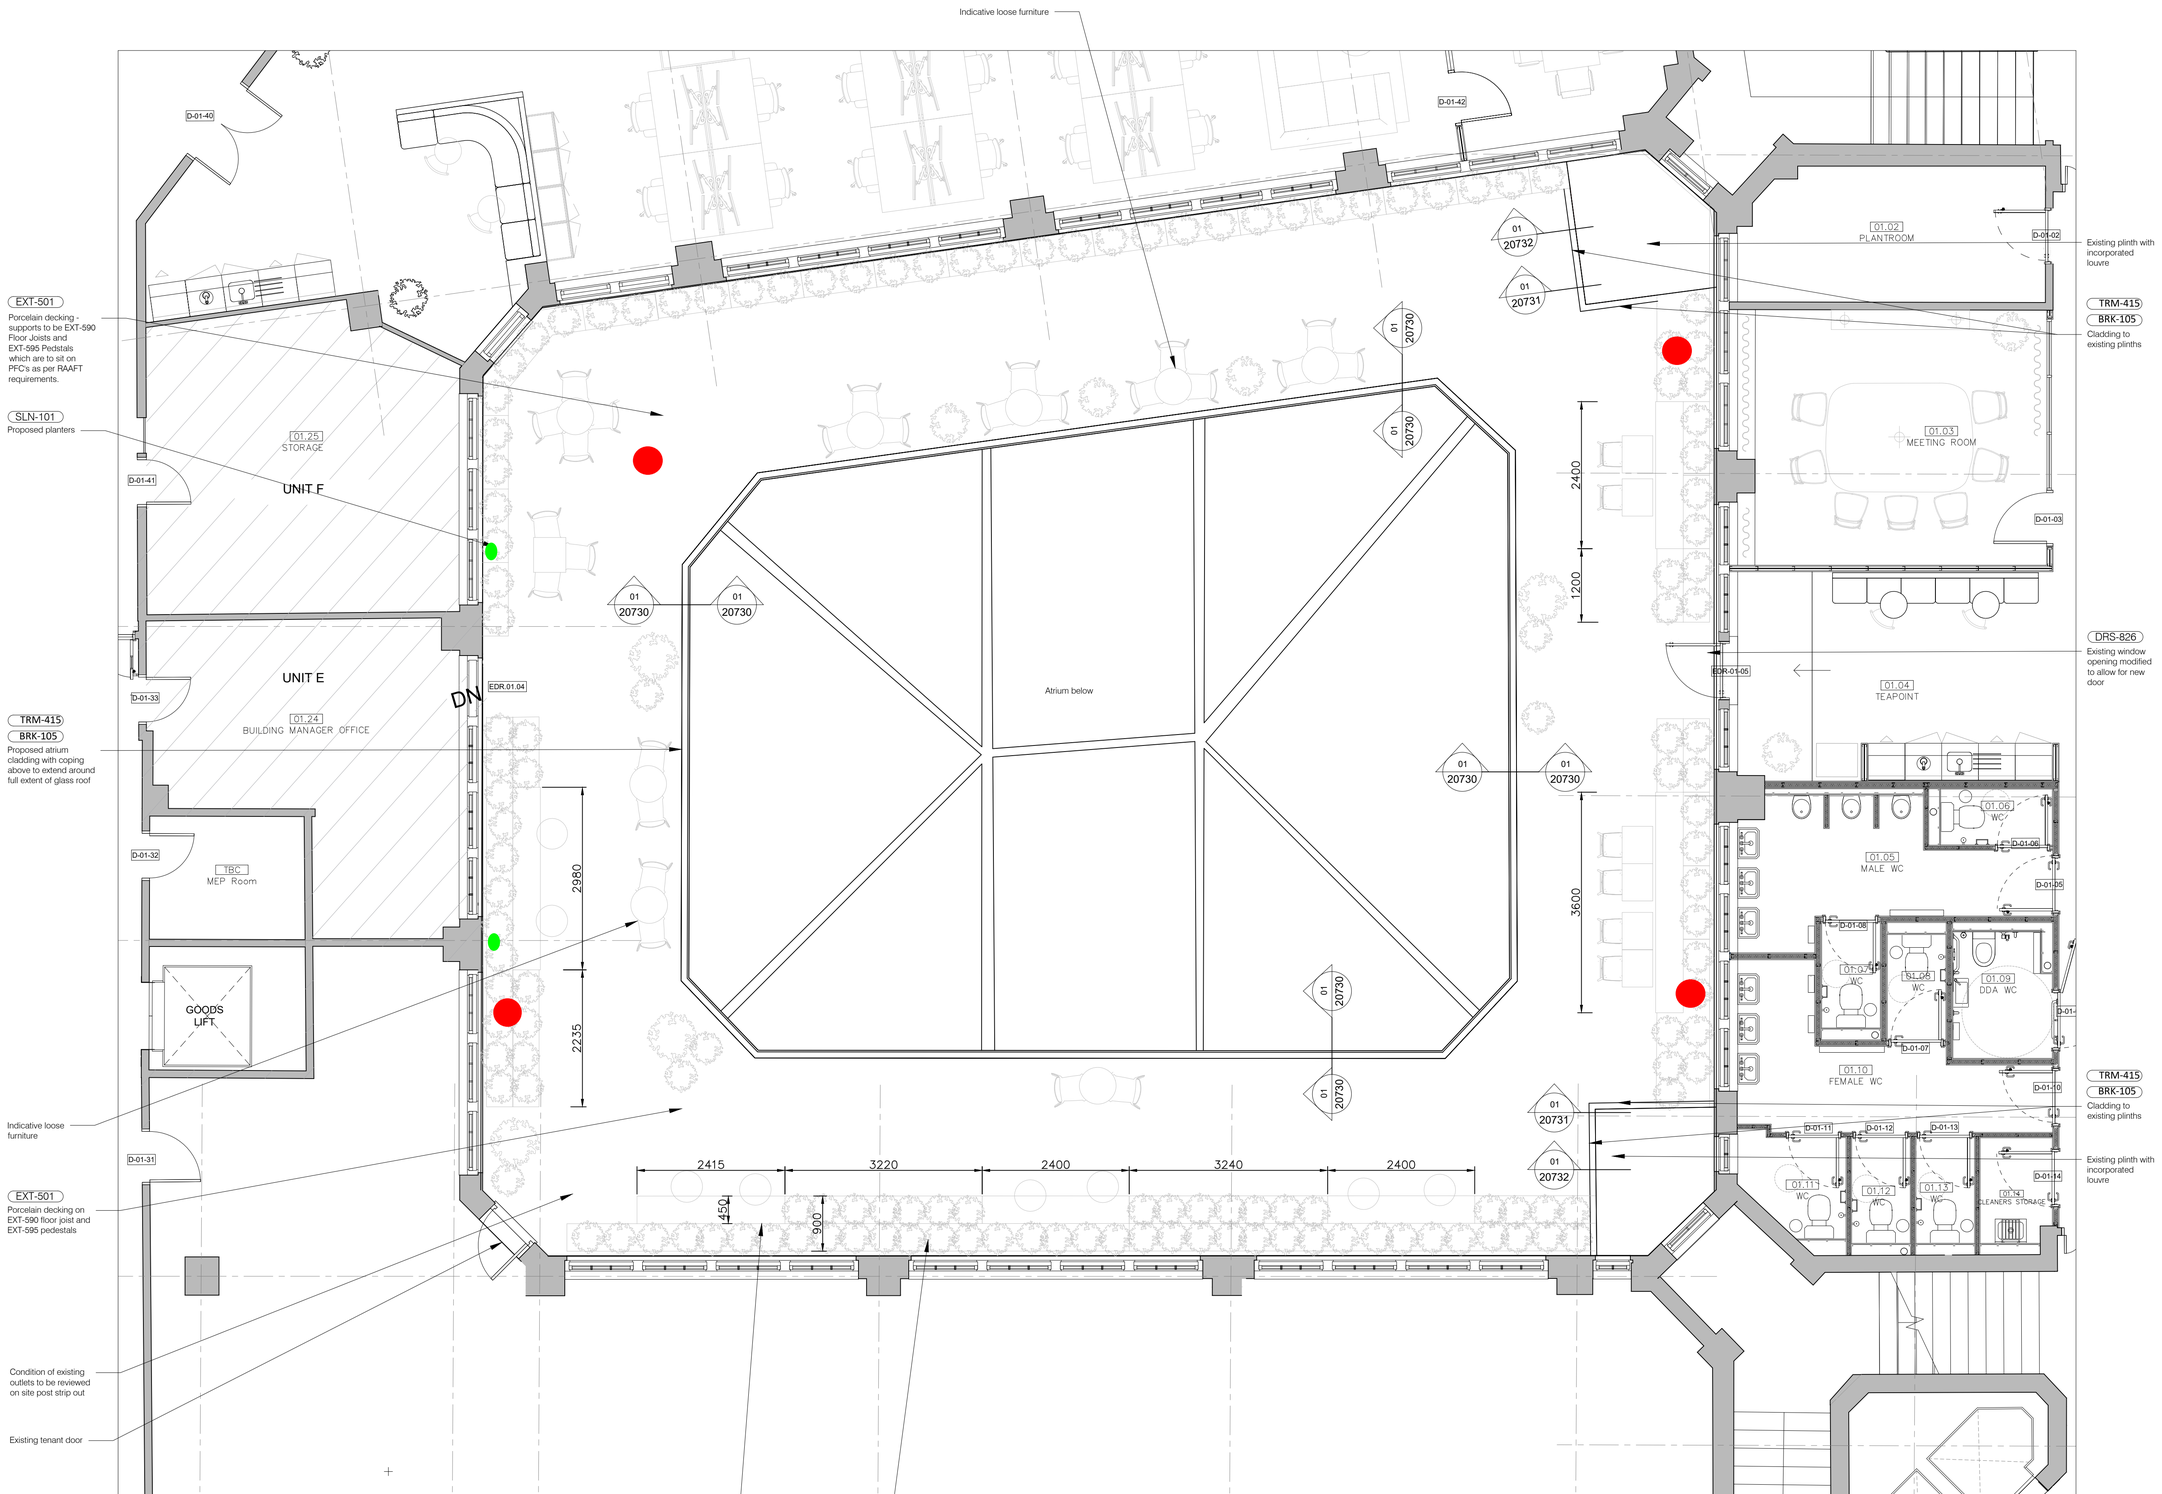


01 PROPOSED ATRIUM TERRACE LAYOUT
LEVEL 01 1:50

Scale 1:50

1 m 0 1 2 m

Existing Layout

New proposed 100mm

Client
Karrev (Sunlight) Ltd.

Project
SUNLIGHT HOUSE
Little Quay St,
Manchester M3 3HP

Drawing title
PROPOSED ATRIUM TERRACE LAYOUT

Proposed Drainage outlet locations.

A1 sheet size