

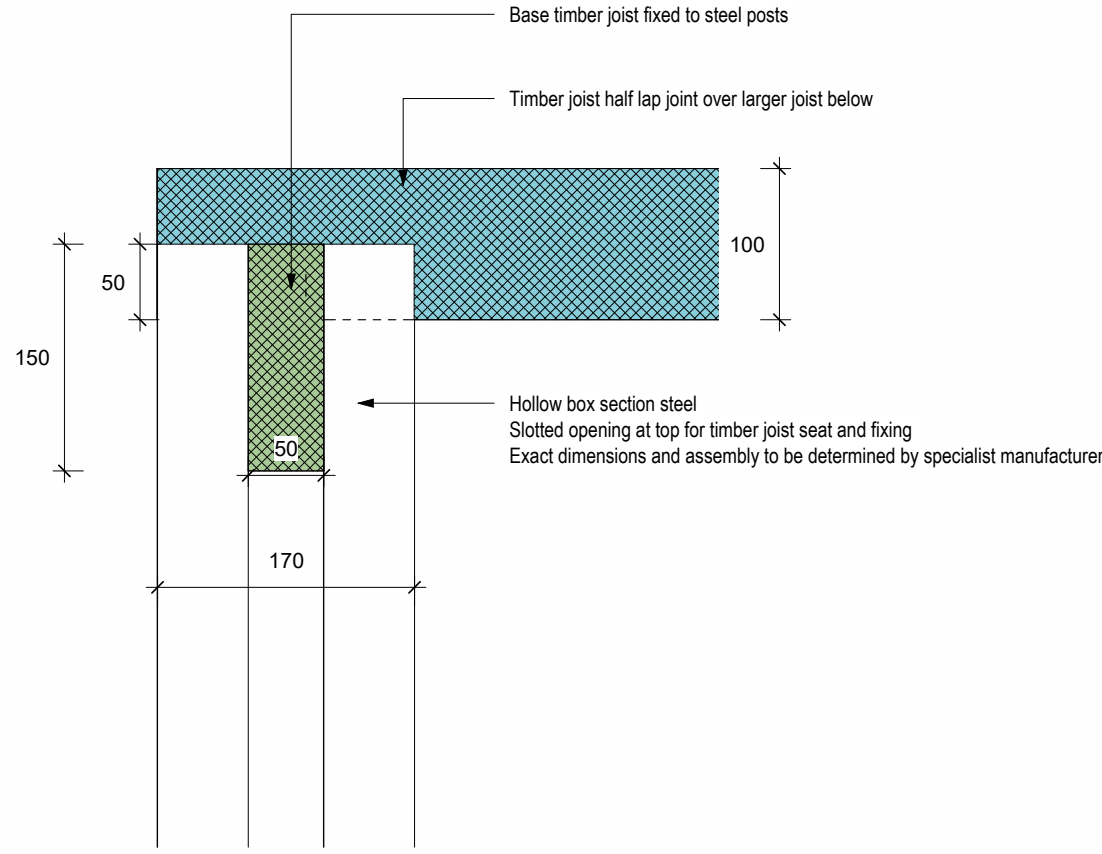
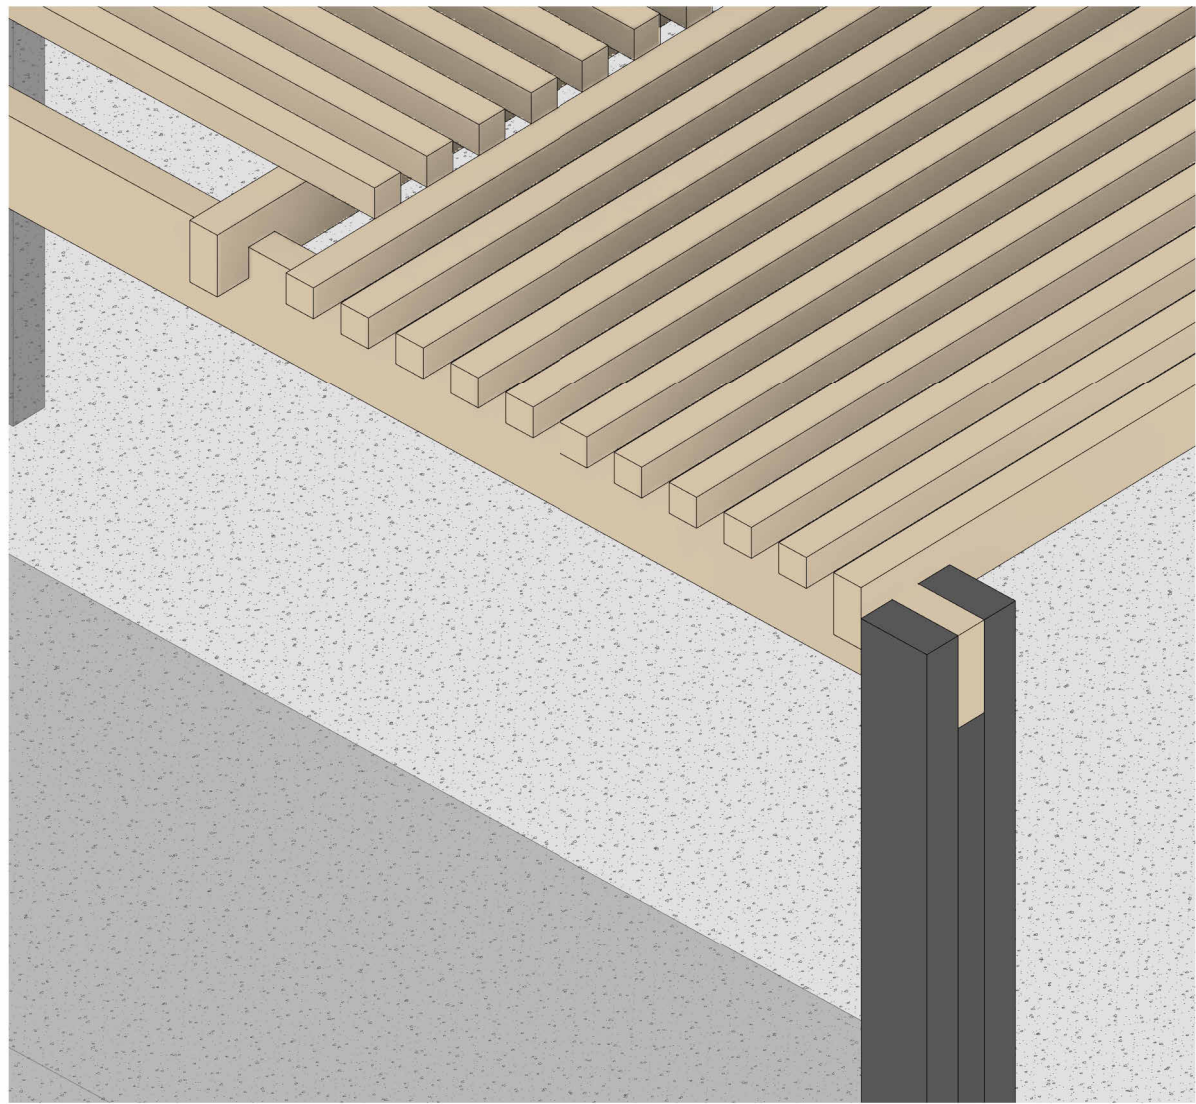


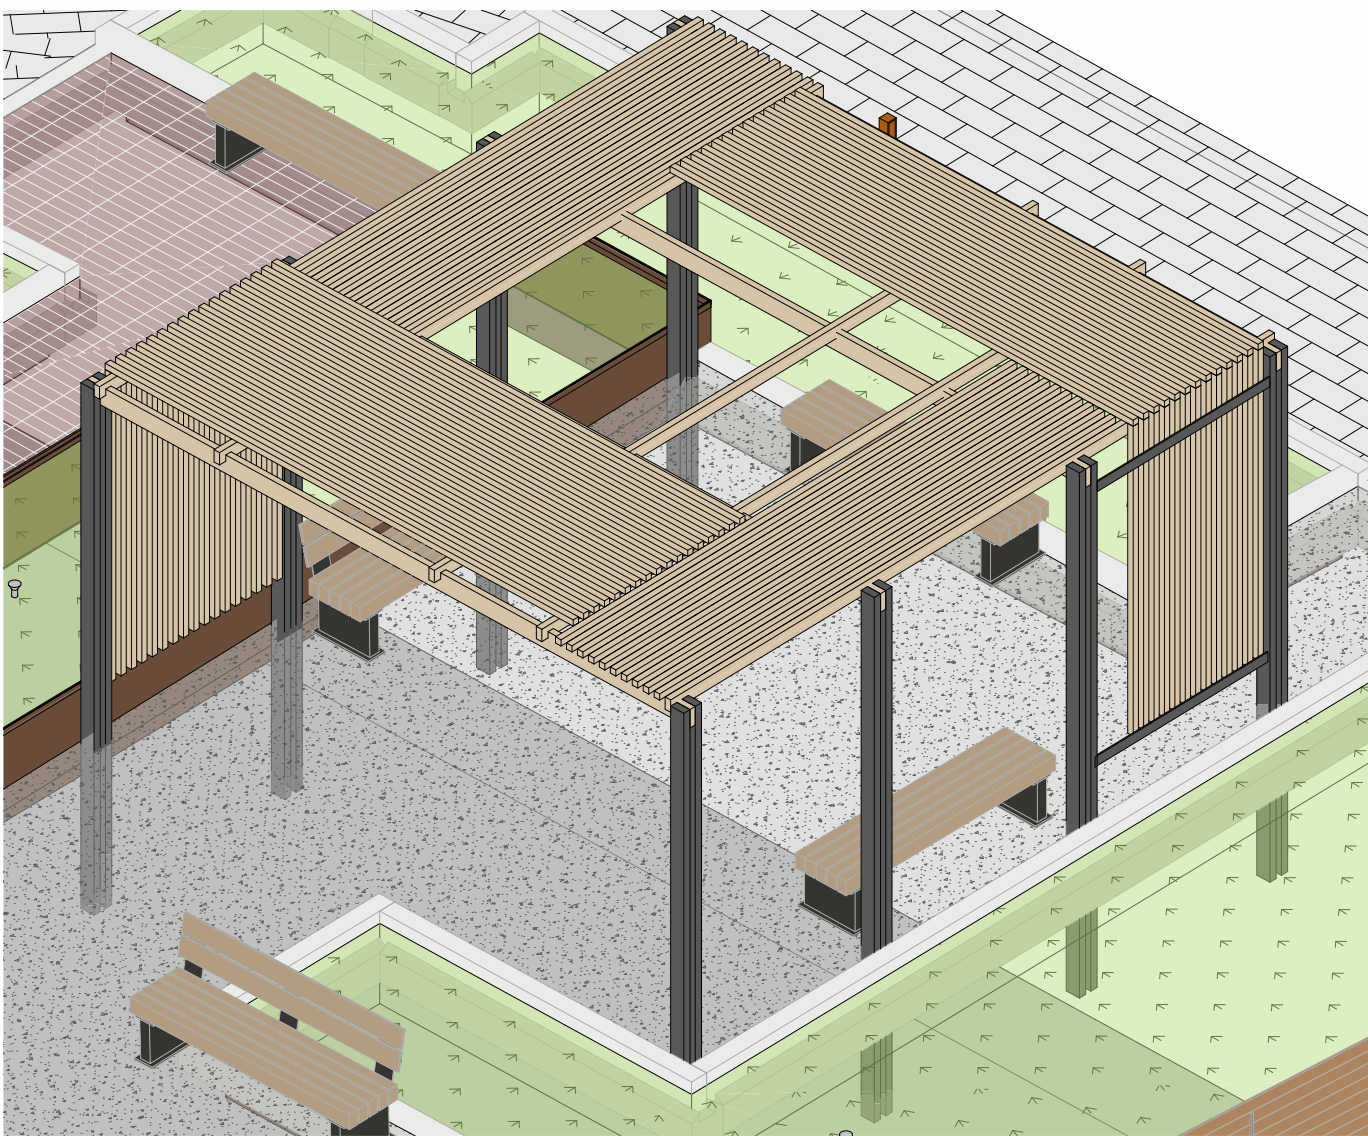


1 3D View - Pergola  
000332 @

2 3D View - Timber interfaces  
000332 @


3 Steel post interface with timber  
000332 1:5 @

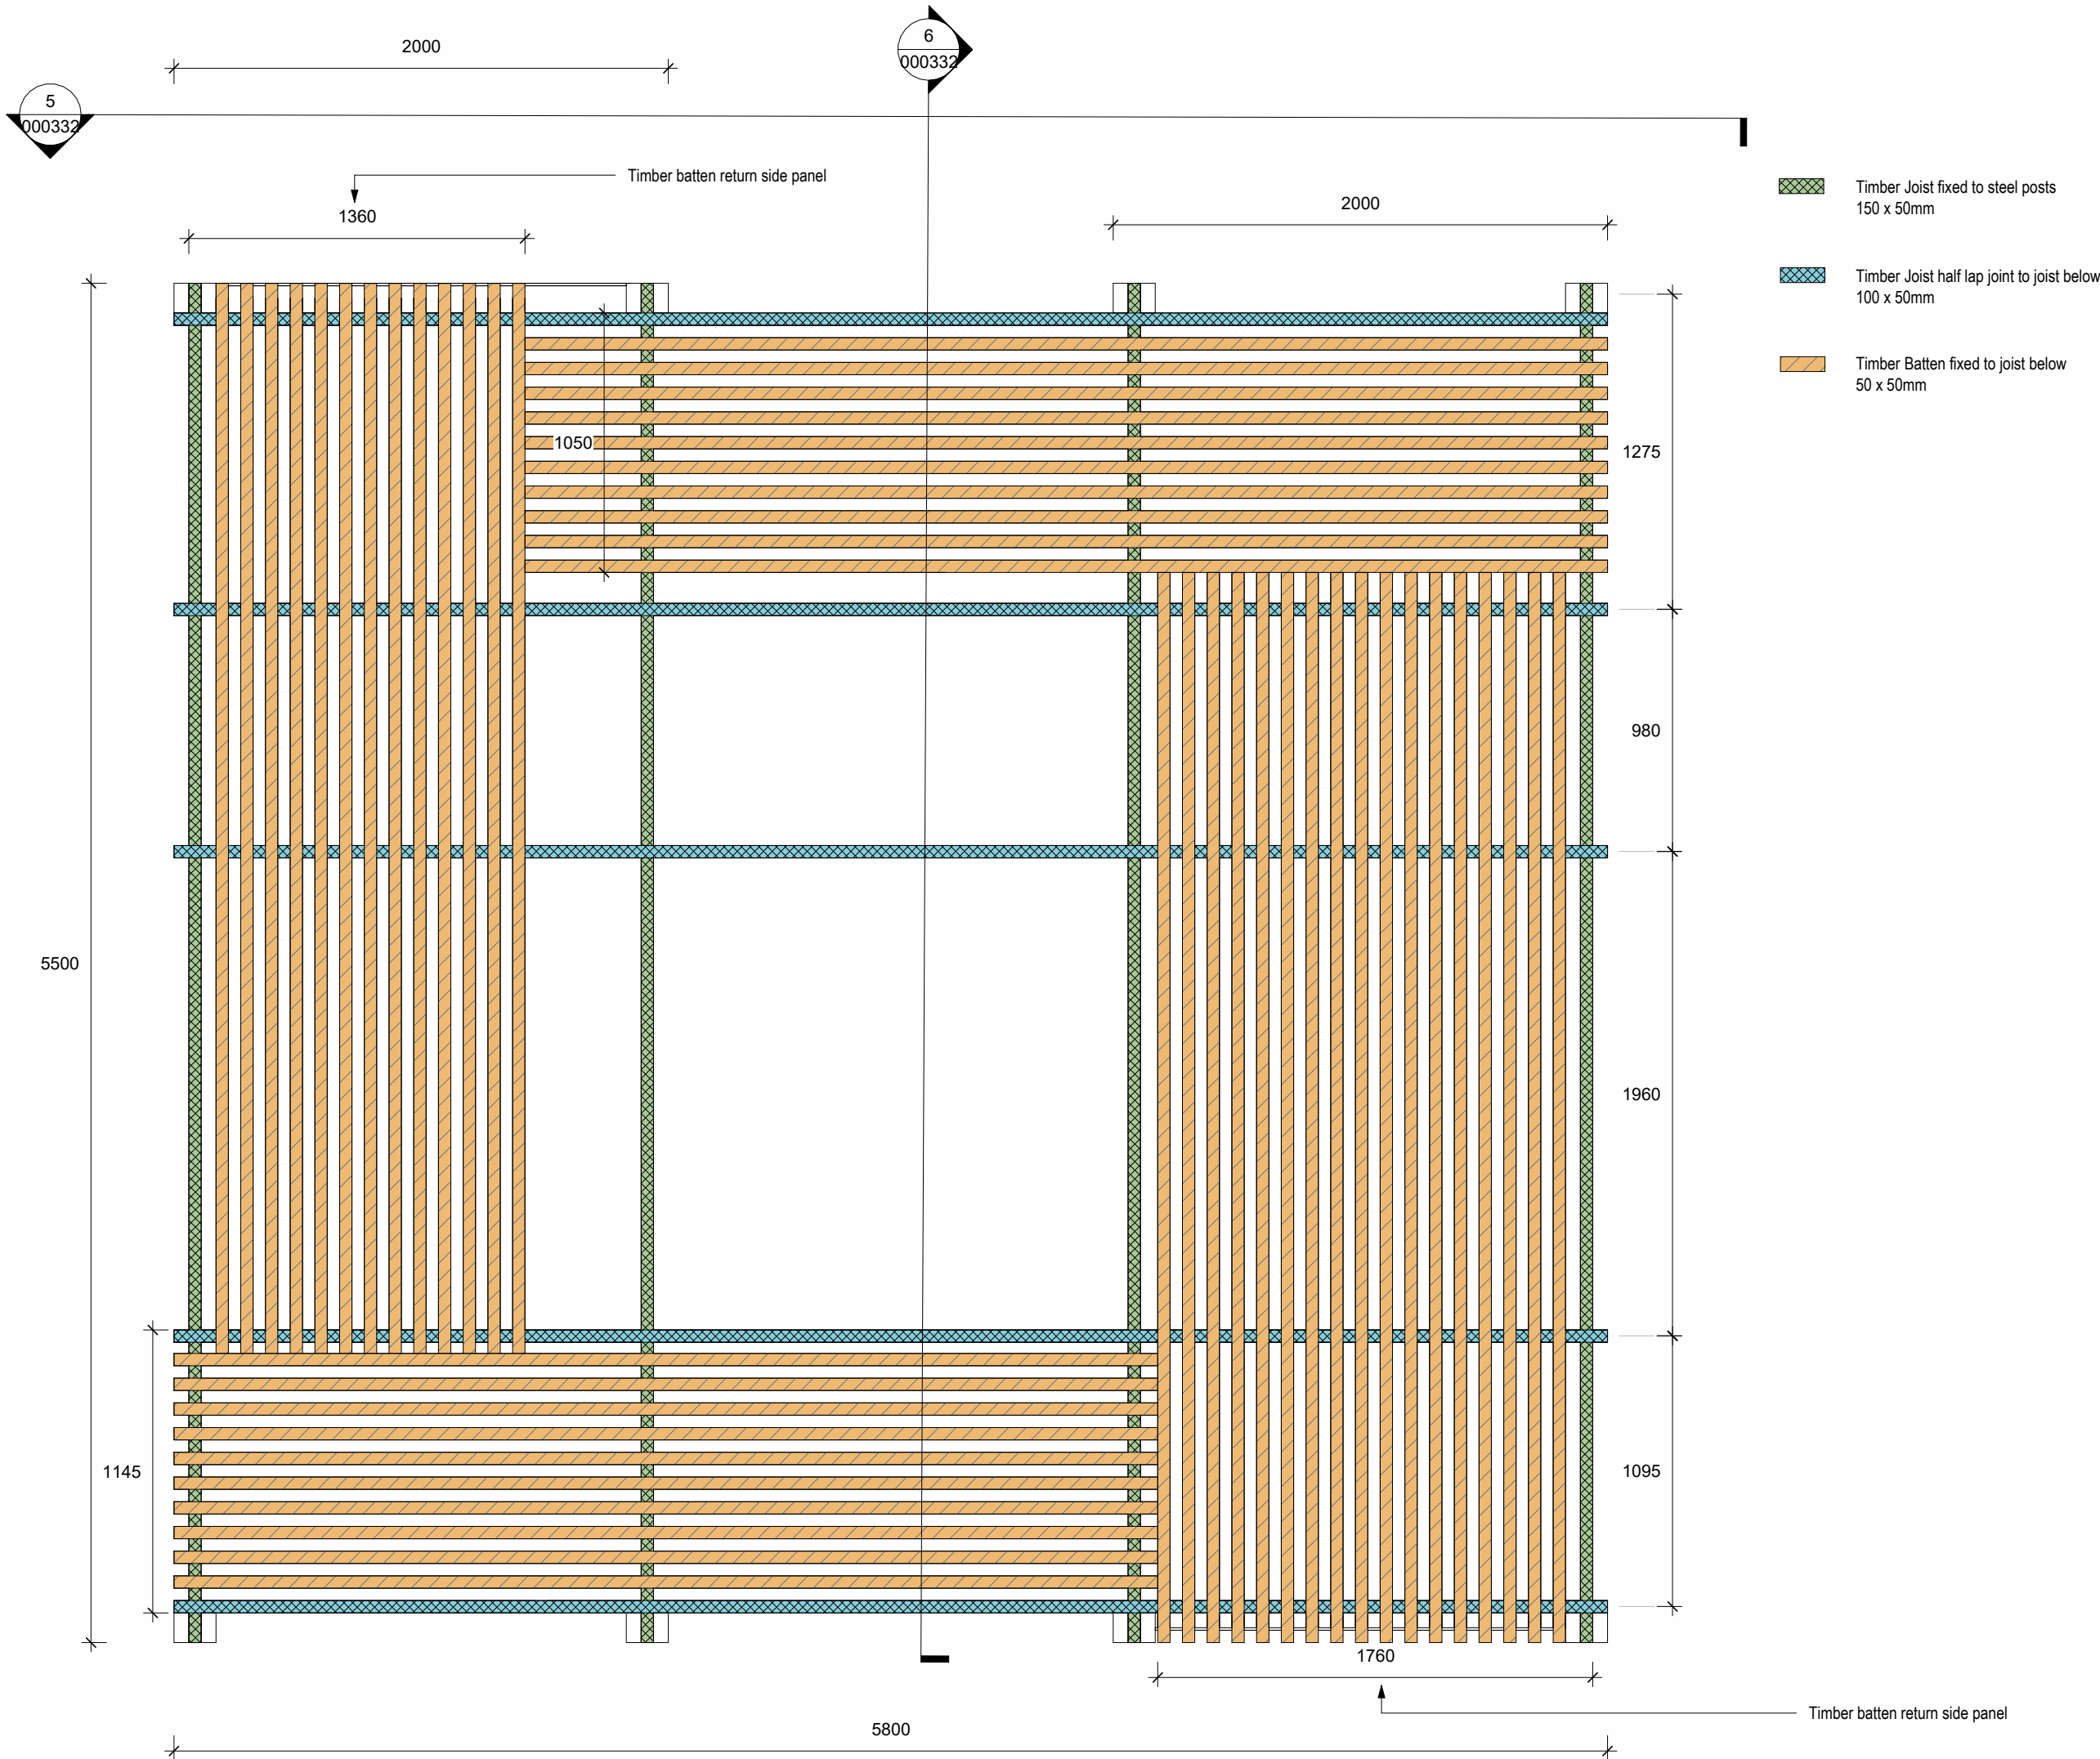

4 Plan - Pergola  
000332 1:25 @ A1

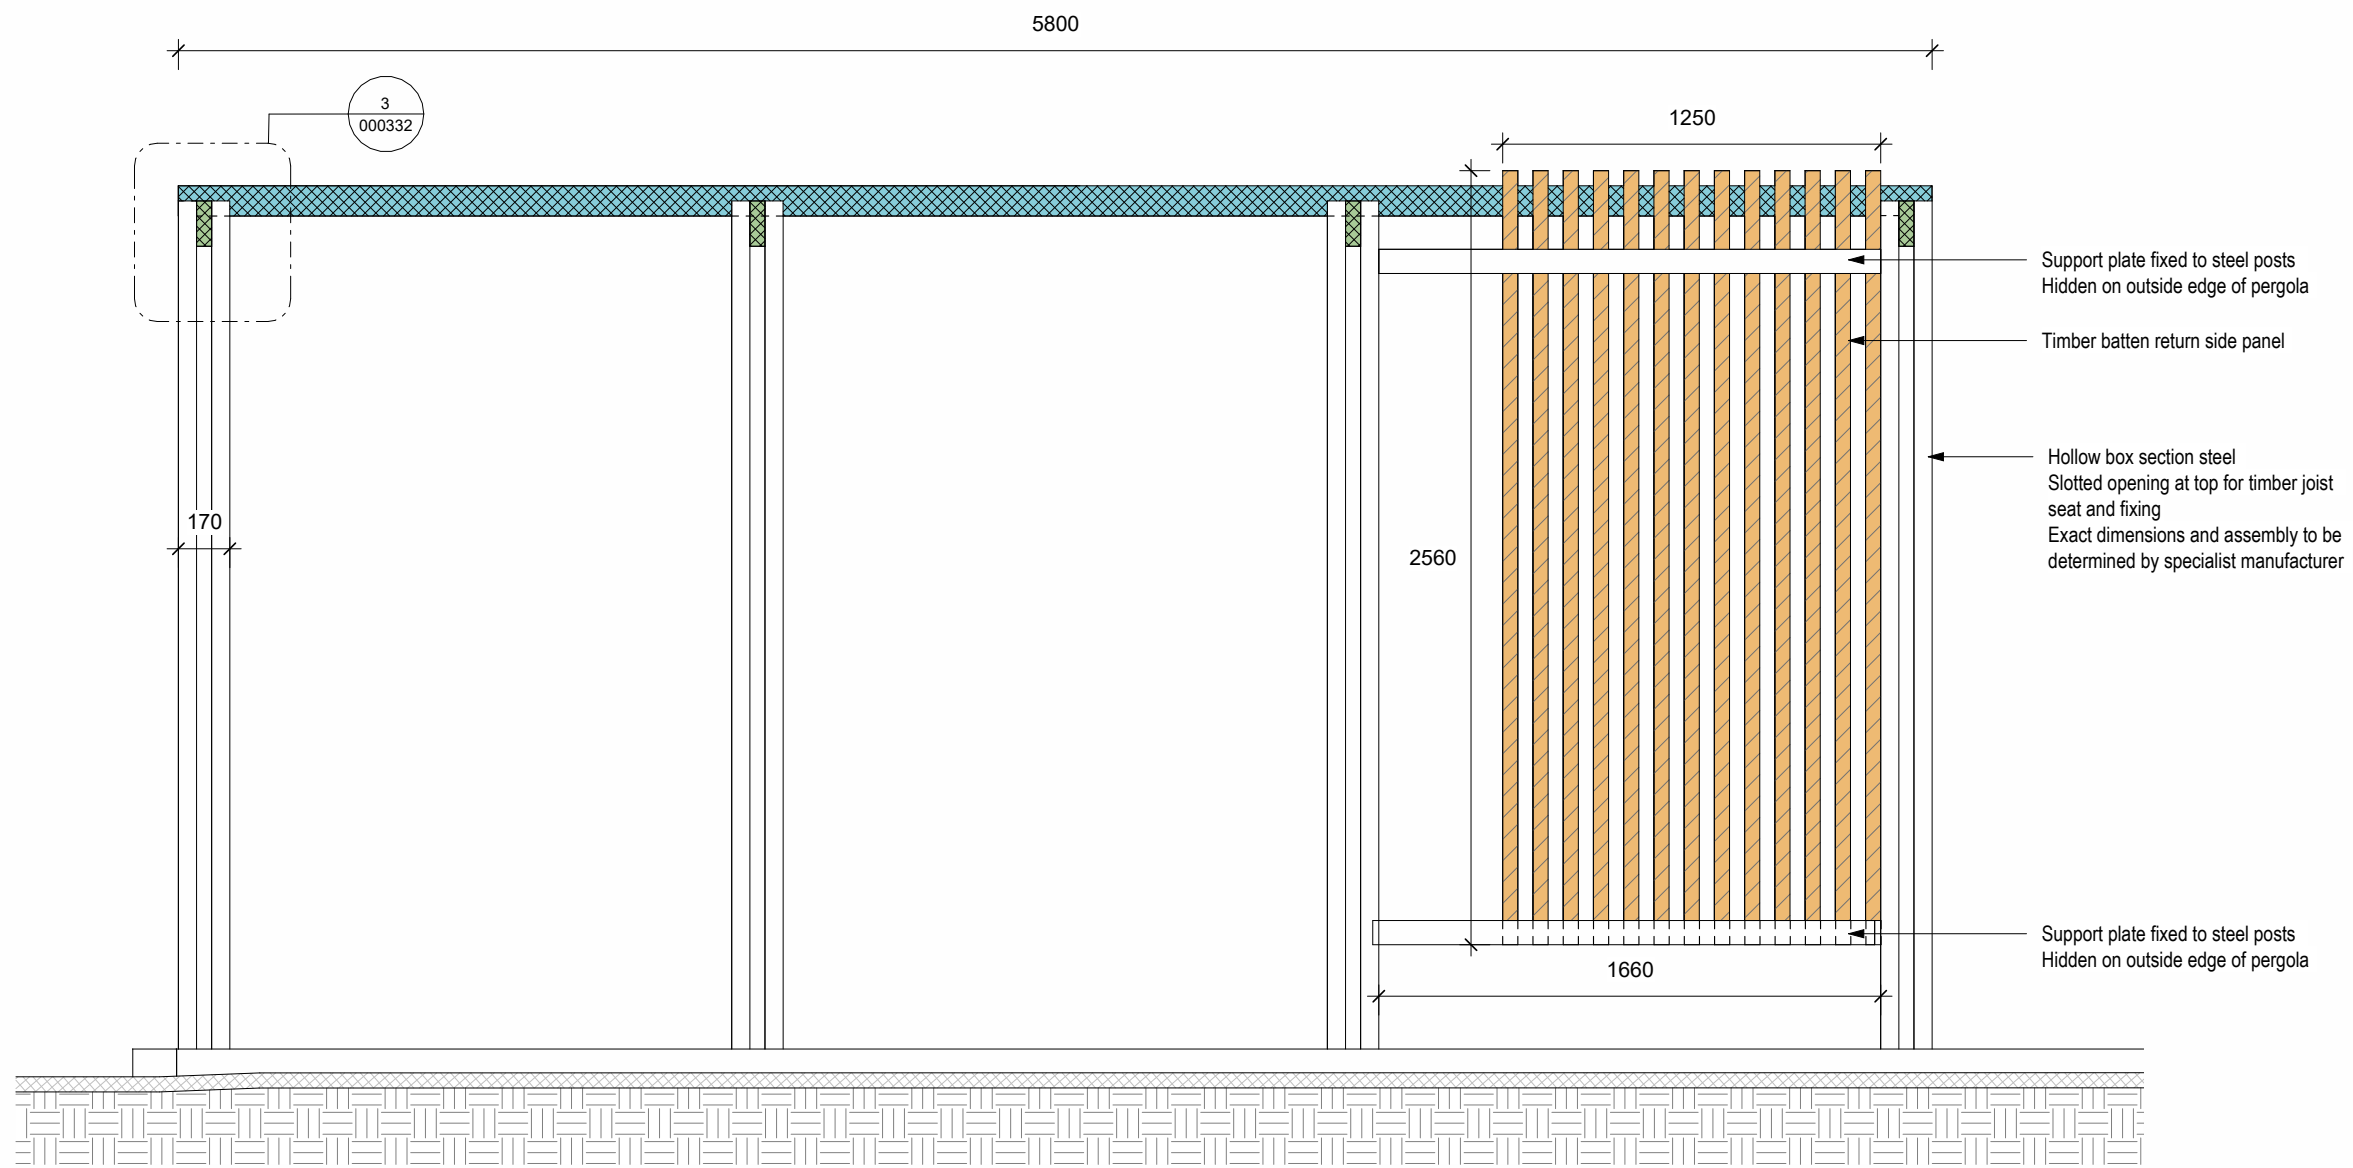

5 Side Elevation  
000332 1:25 @

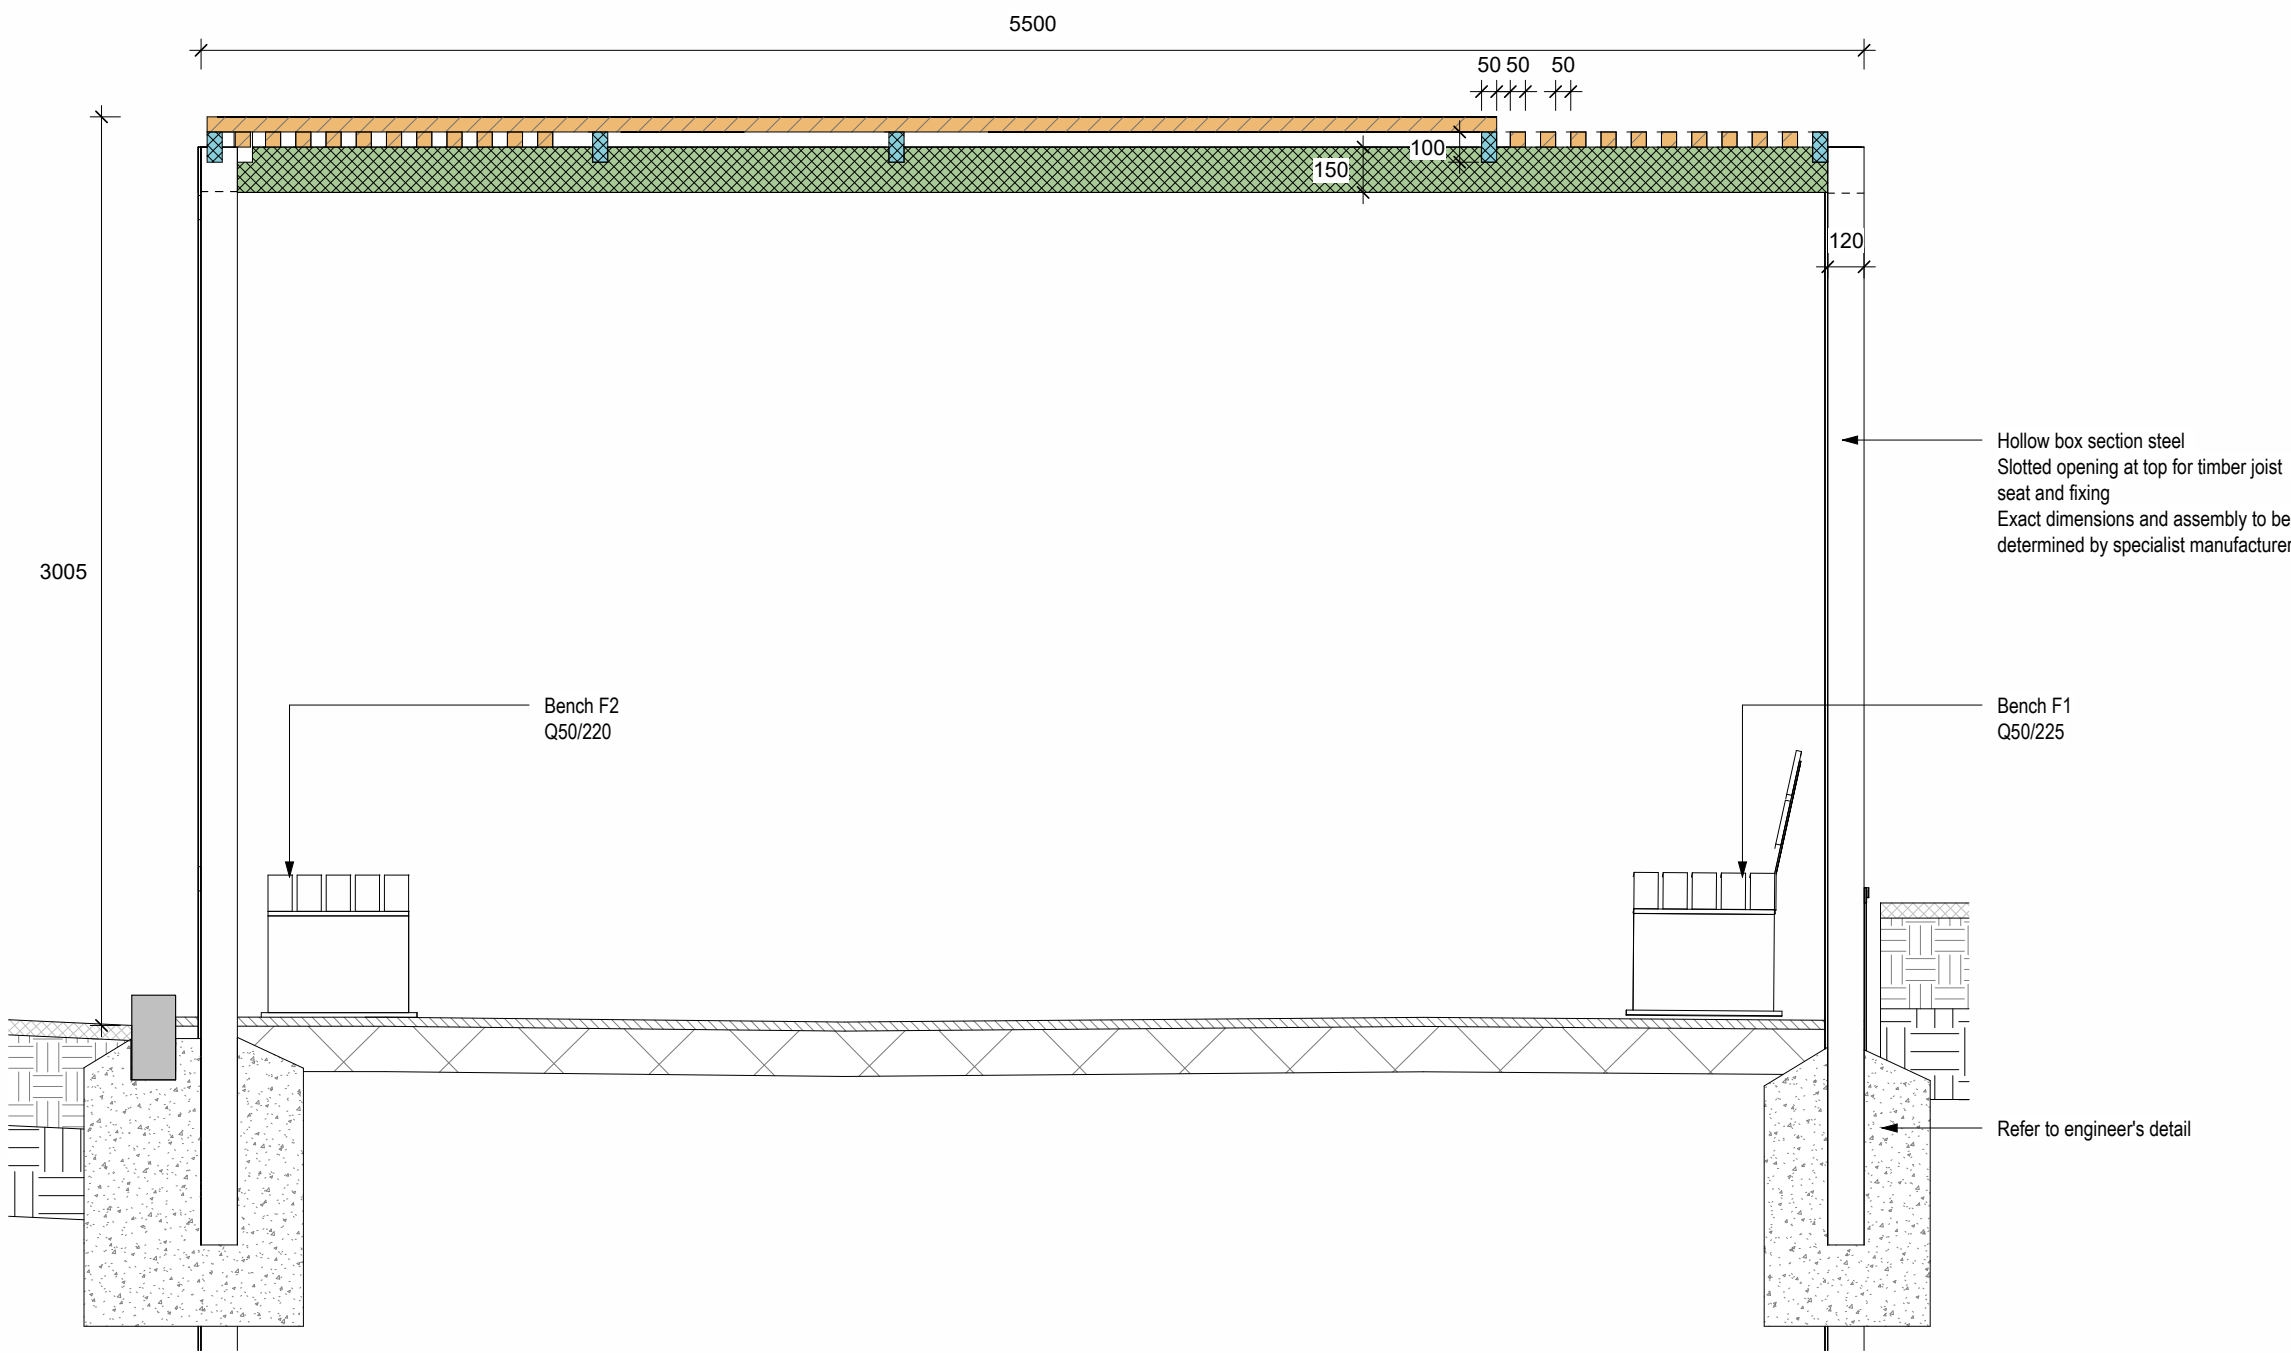

6 Section Through Pergola  
000332 1:25 @ A1

| rev | details       | by | date       |
|-----|---------------|----|------------|
| P01 | STAGE 4 ISSUE | SB | 04.07.2024 |
|     |               |    |            |
|     |               |    |            |
- Notes
- Do not scale from drawings, use figured dimension only.
  - All dimensions to be checked on site
  - This drawings should be read in conjunction with all other Gillespies drawings and specifications
  - For General Arrangements refer to EYJW-GIL-EX-00-DR-L-000100 Series
  - For Detailed Levels Plans refer to EYJW-GIL-EX-00-DR-L-000105
  - For Hardworks Details refer to EYJW-GIL-EX-00-DR-L-000300 Series
  - For Softworks Details refer to EYJW-GIL-EX-00-DR-L-000400 Series
  - For Landscape NBS refer to EYJW-GIL-EX-00-TS-L-000501
  - PROVIDED FOR DESIGN INTENT ONLY, CONTRACTOR TO PROVIDE SPECIALIST FABRICTION DRAWINGS FOR LANDSCAPE ARCHITECT REVIEW
  - To be read in conjunction with Landscape NBS Section B91 for further detail

|                                        |  |  |  |
|----------------------------------------|--|--|--|
| Project Title                          |  |  |  |
| Eliza Yard, Ancoats<br>P21641- 00- 001 |  |  |  |
| Drawing Title                          |  |  |  |
| Eliza Pergola Details                  |  |  |  |

| Purpose of Issue           | Scale            | Drawn    |
|----------------------------|------------------|----------|
|                            | As indicated @A1 | CB       |
| STAGE 4                    | Date             | Checked  |
|                            | 04.07.2024       | SB       |
| Drawing Number             |                  | Revision |
| EYJW-GIL-EX-00-DR-L-000332 |                  | P01      |
| Drawing Status             |                  |          |
| S3 - REVIEW AND COMMENT    |                  |          |

|  |   |  |
|--|---|--|
|  | Client   |  |
|  | John Sisk and Sons Ltd<br>John Sisk & Son Ltd<br>2410 Regents Court<br>The Crescent<br>Birmingham Business Park<br>Birmingham B37 7YE |  |

**Gillespies**

5th Floor, Phoenix House, 3 South Parade, Leeds, LS1 5QX.  
P. + 44 (0)113 247 0550 E. Rachel.Taylor@gillespies.co.uk