Venue Floorplan

SCALE 1 : 300 @ A3

NOTE

1. Do not scale from this drawing other than for planning purposes.

2. All dimensions to be checked on site by the contractor and such dimensions to be his responsibility.

3. Report all drawing errors, omissions and discrepancies to the Draughtsman.

4. All designs are the intellectual property of Draughtsman and may not be copied without written permission.

5. Drawings are for design intent only and not for construction.

BURSTOCK STREET

Address		
Burstock Street, Manchester M4		
Project		
Burstock Street 2025		
File Name		
CDG Burstock Venue v2		
Page Name		
Venue Floorplan		
October 29, 2024	Drawn by JB	Checked by JR
1:300 @ A3	PAGE-1	

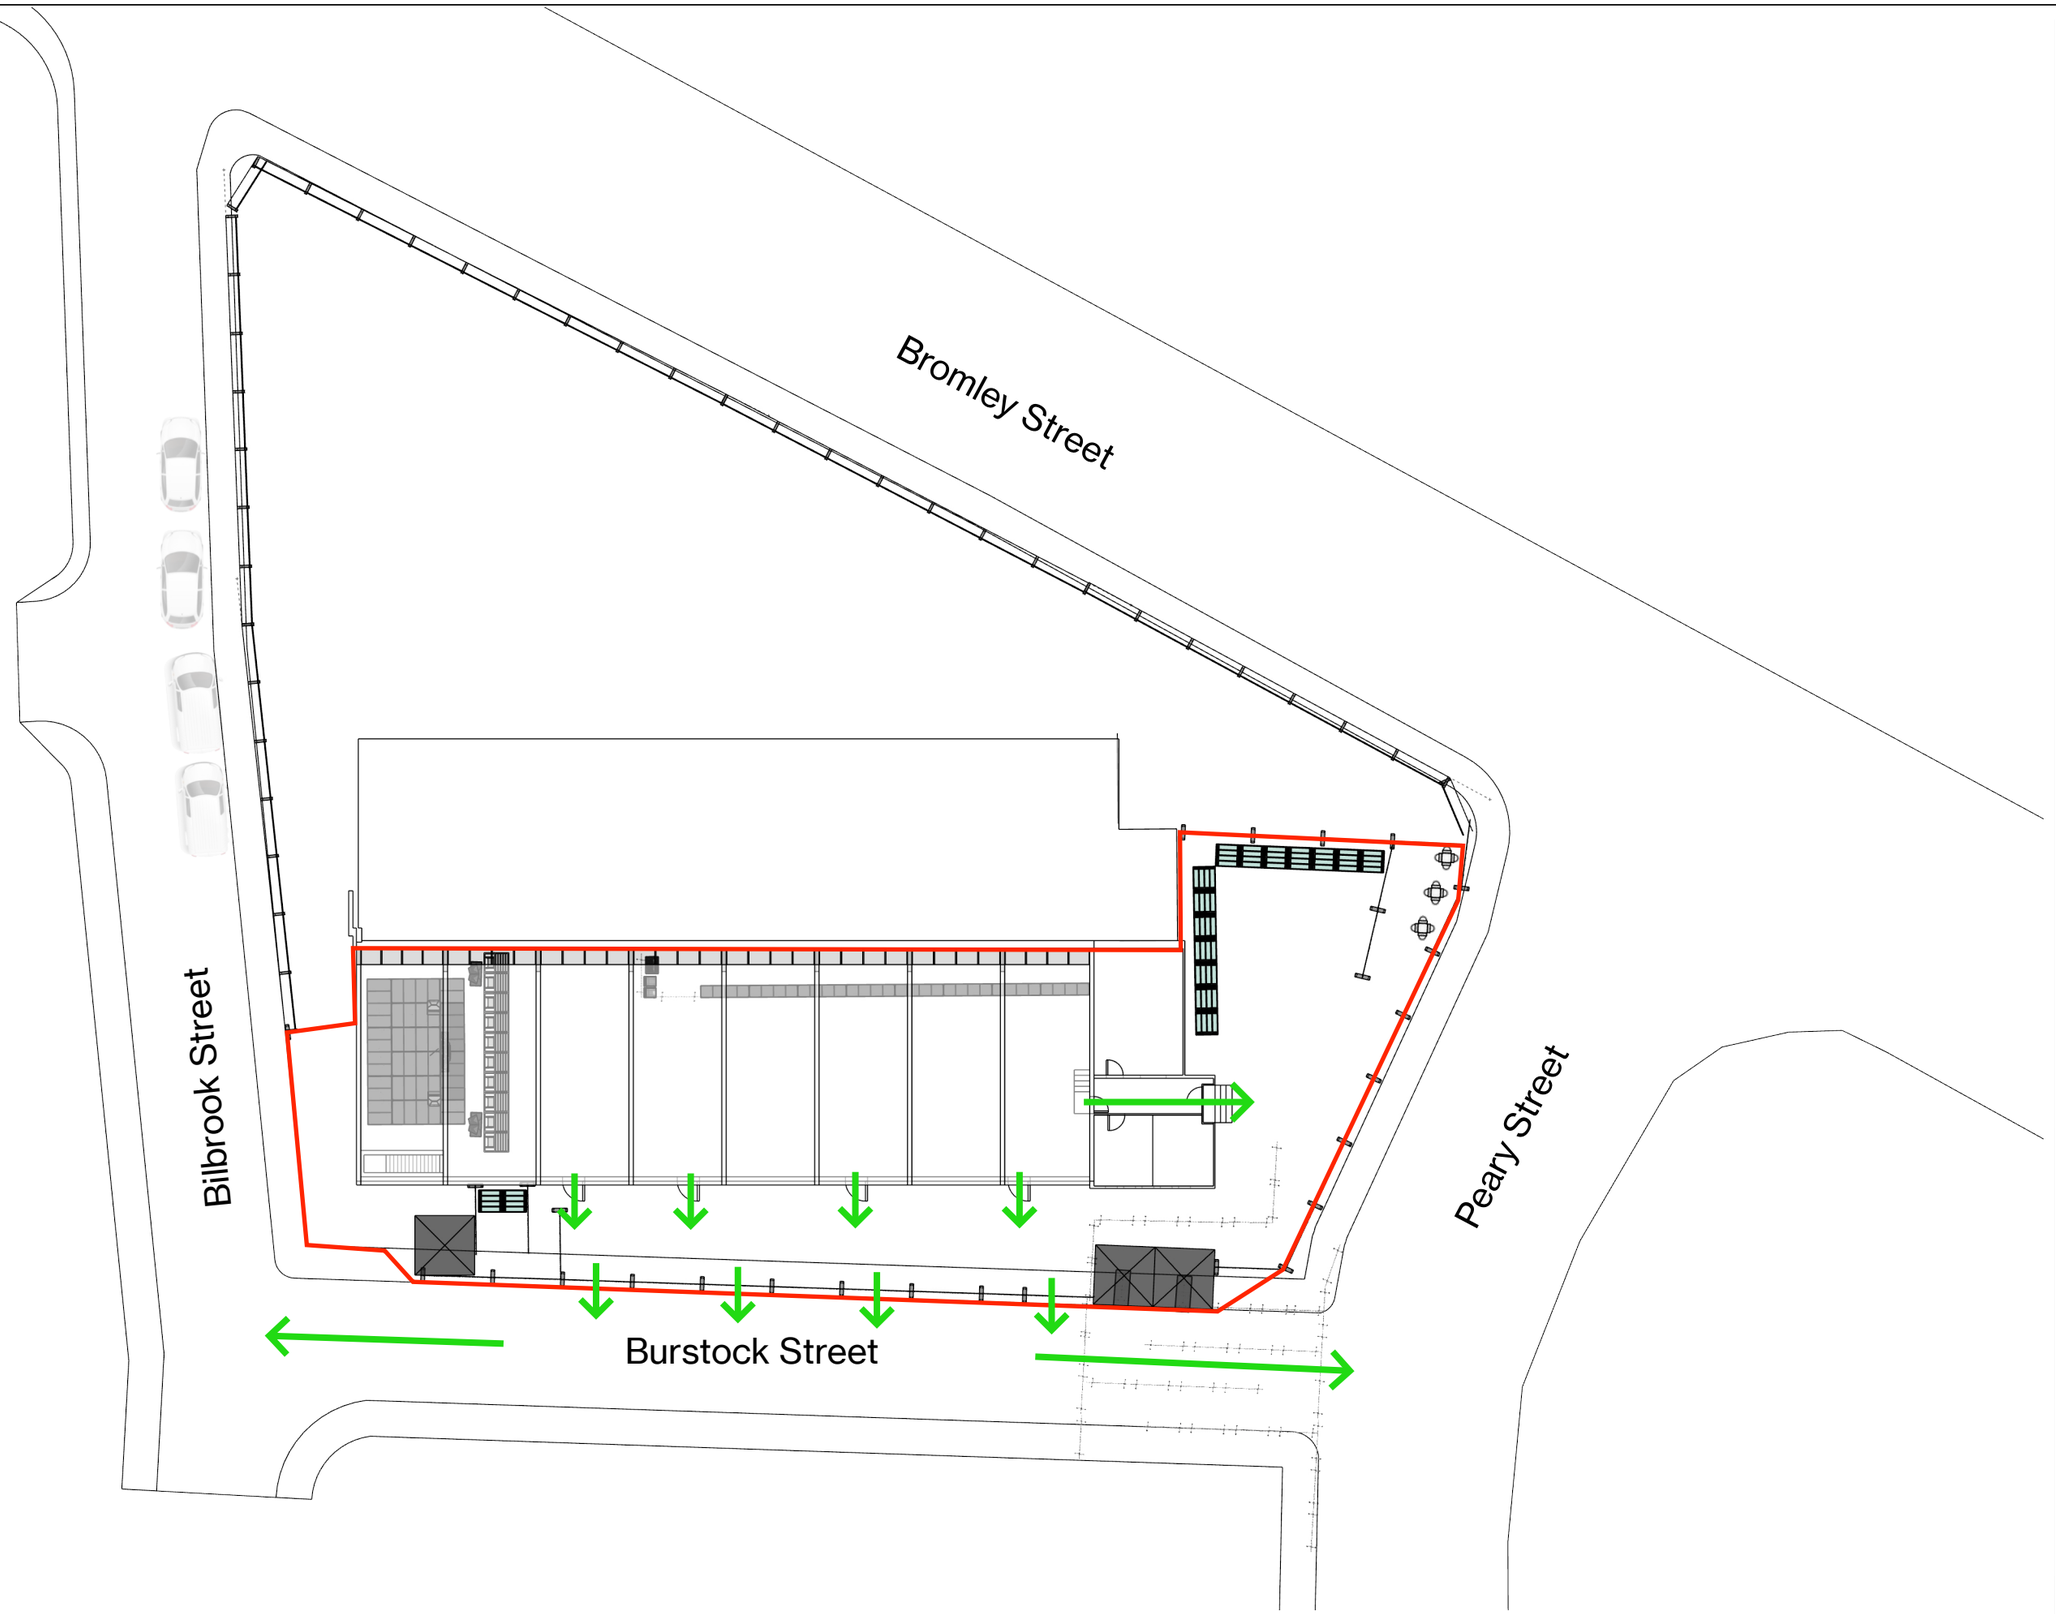

Venue Licence

SCALE 1 : 300 @ A3

NOTE

1. Do not scale from this drawing other than for planning purposes.

2. All dimensions to be checked on site by the contractor and such dimensions to be his responsibility.

3. Report all drawing errors, omissions and discrepancies to the Draughtsman.

4. All designs are the intellectual property of Draughtsman and may not be copied without written permission.

5. Drawings are for design intent only and not for construction.

BURSTOCK STREET

Address		
Burstock Street, Manchester M4		
Project		
Burstock Street 2025		
File Name		
CDG Burstock Venue v2		
Page Name		
Venue Licence		
October 29, 2024	Drawn by JB	Checked by JR
1:300 @ A3	PAGE-2	