
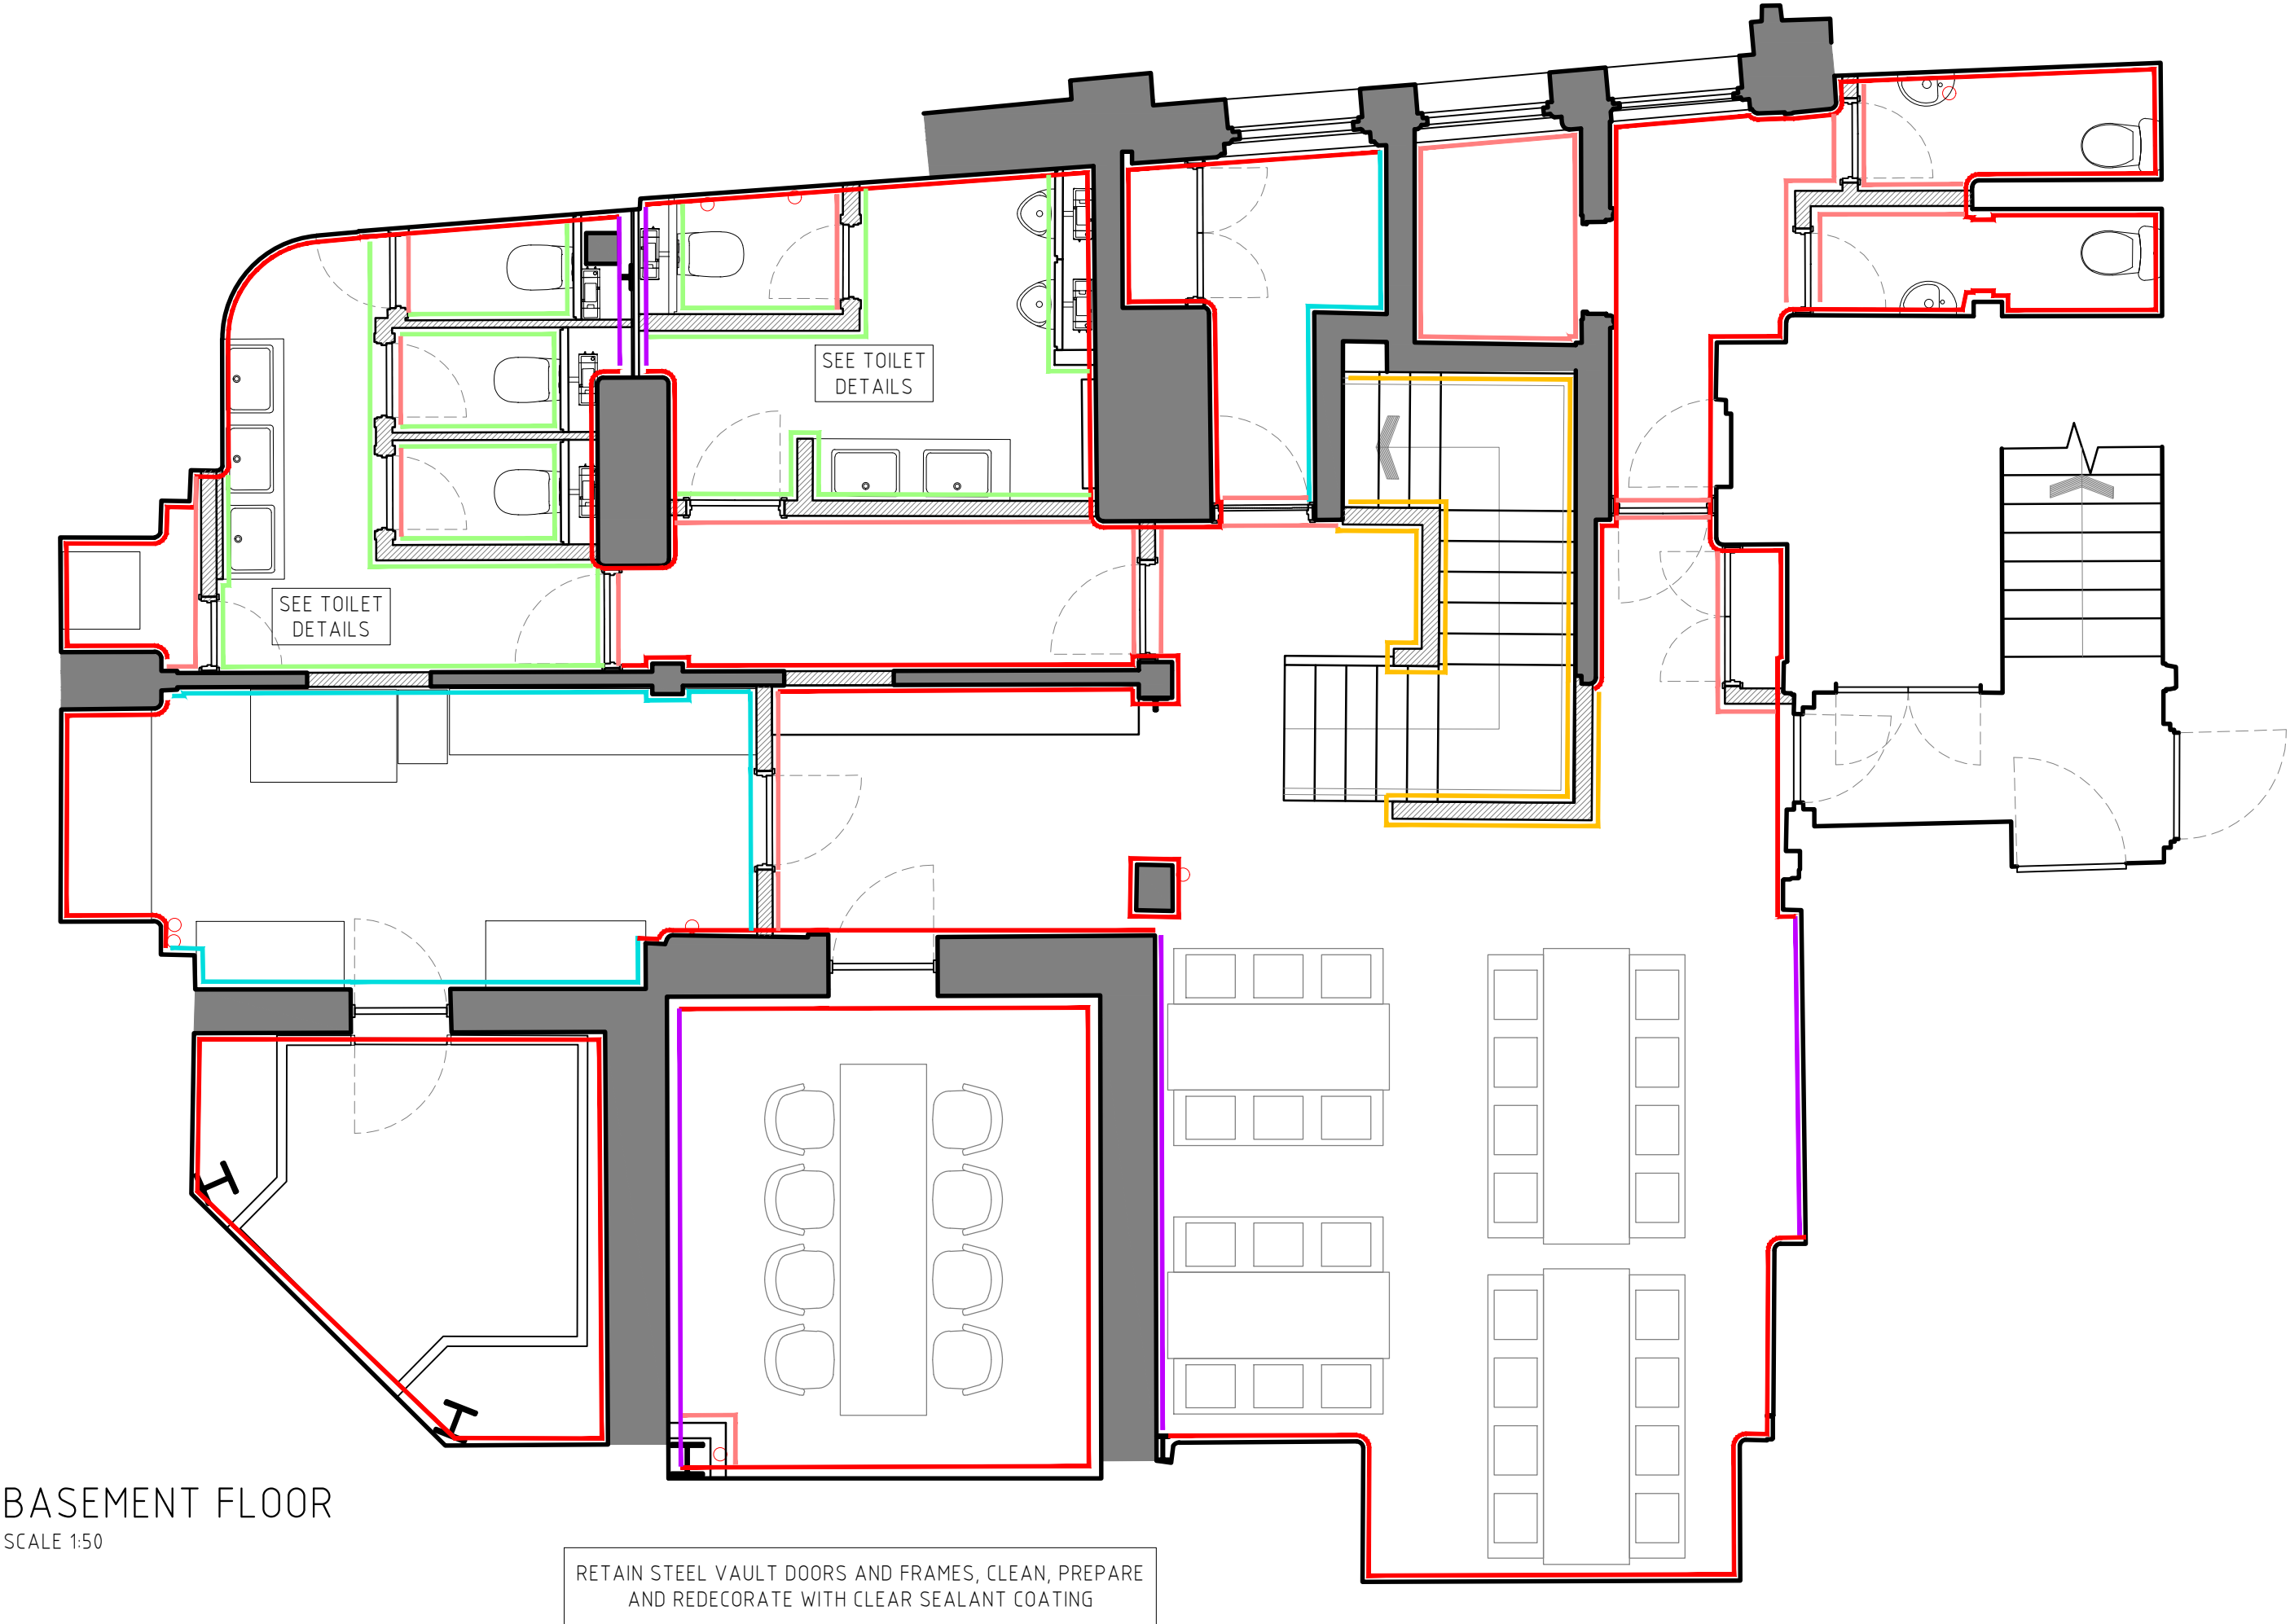


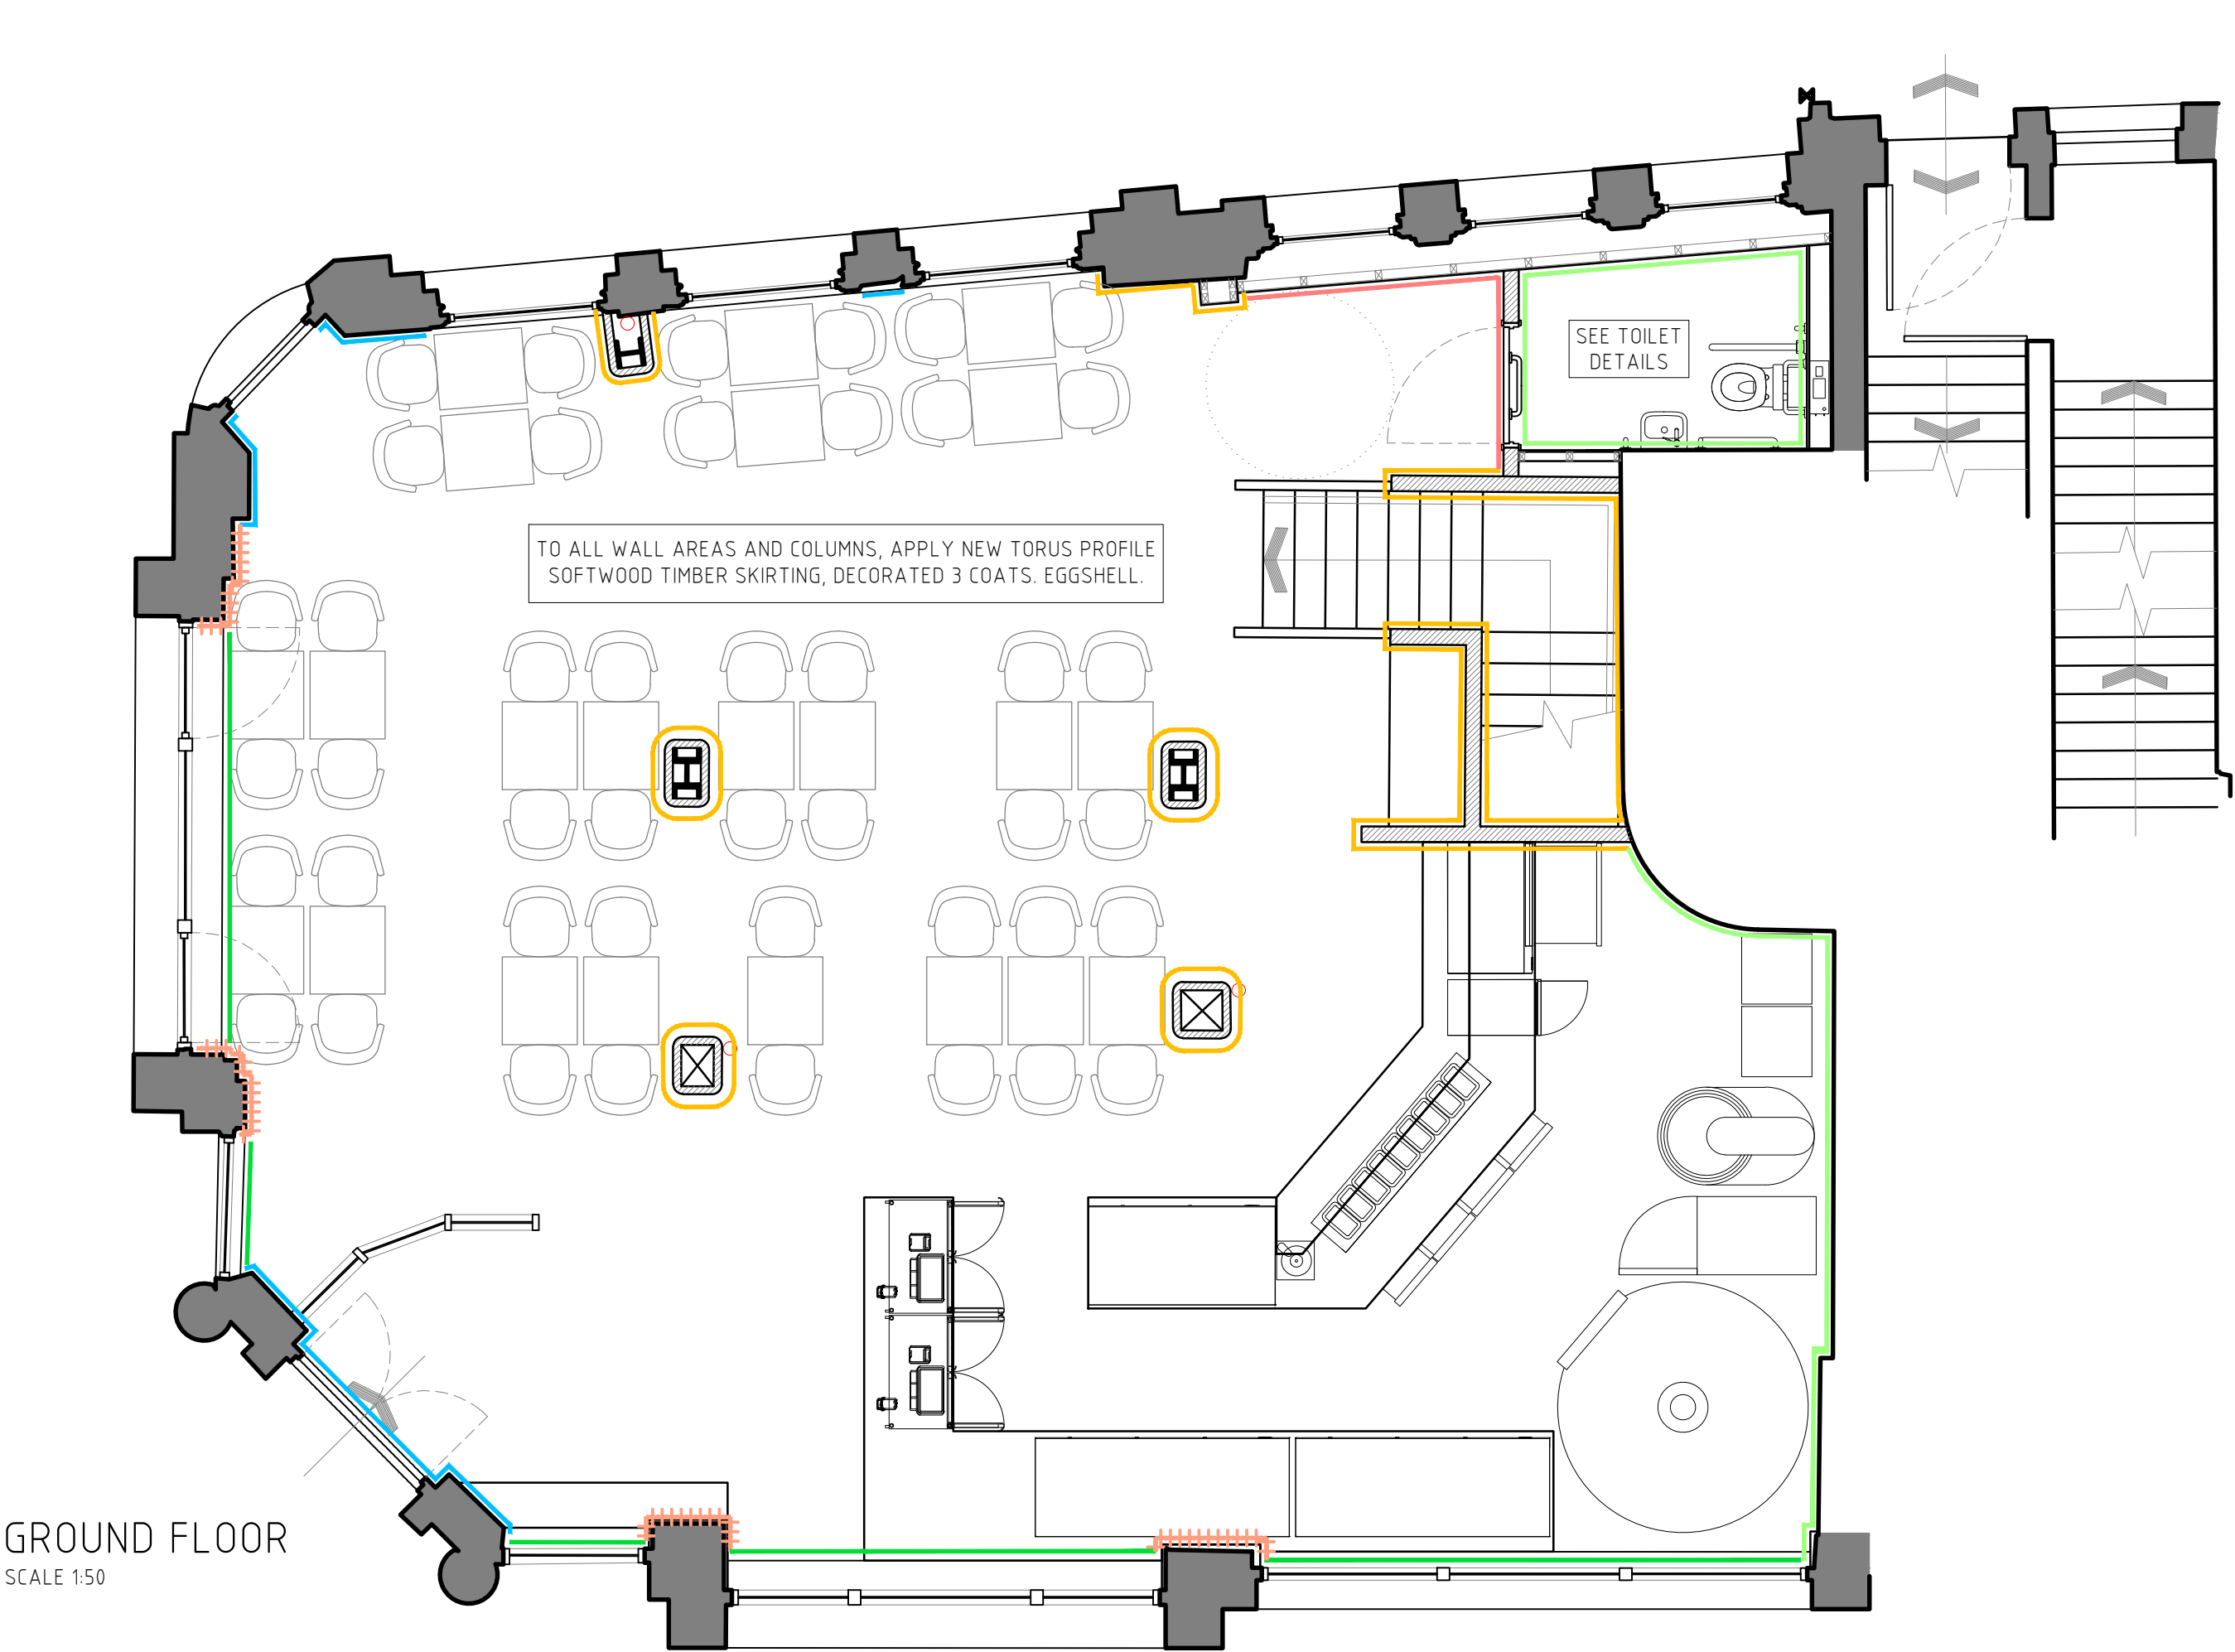


PAINTED PLASTER FINISH WALLS TO GROUND FLOOR
MAIN COLOUR TO 2700MM APPROX. CEILING COLOUR ABOVE.
SEE DECORATIONS LAYOUT FOR DETAILS

RETAIN STEEL VAULT DOORS AND FRAMES, CLEAN, PREPARE
AND REDECORATE WITH CLEAR SEALANT COATING

- MAKE GOOD AND REPAIR DAMAGE, PREPARE EXISTING PLASTERED WALL AREA READY FOR REPLASTER, AND REDECORATE 3 COATS. EGGSHELL
- NEW PLASTER/PLASTERBOARD AND SKIM, PREPARE AND DECORATE 3 COATS EGGSHELL
- FORM BOXING OVER EXISTING BRICKWORK TO PROTECT WITH BREATHABLE CLADDING MATERIAL. VENTS REQUIRED TO ALLOW AIR FLOW
- NEW PLASTER/PLASTERBOARD AND SKIM TO BE APPLIED TO NEW BREATHABLE SUBSTRATE, PREPARE AND DECORATE 3 COATS EGGSHELL
- NEW CERAMIC TILE FINISH TO WALL TO 3-QUARTER HEIGHT. PAINT FINISH ABOVE TO CEILING
- FORM BOXING OVER EXISTING, ORIGINAL PANNELLING TO PROTECT WITH BREATHABLE CLADDING MATERIAL
- NEW 3-QUARTER OAK PANEL WALL DETAIL TO BE APPLIED OVER NEW CLADDING, PAINT FINISH ABOVE TO BEAMS/CEILING
- NEW OAK PANELED WALL DETAIL TO 3-QUARTER HEIGHT. PAINT FINISH ABOVE TO BEAMS/CEILING

- TO ALL EXISTING WHITE TILE FINISHES, REMOVE ANY EXISTING PAINT DECORATION, MAKE GOOD, REGROUT, CLEAN AND POLISH BACK TO ORIGINAL STATE
- MAKE GOOD AND PREPARE EXISTING METAL PANELED RIVETED CLAD. REDECORATE WITH DARK HERITAGE METAL PAINT, SPECIFICATION TBC
- MAKE GOOD AND PREPARE EXISTING PAINTED BRICKWORK TO WHOLE OF WALL AREA, APPLY A BREATHABLE, HEAVY DUTY, IMPACT RESISTANT, HYGIENIC WALL BOARD, SPECIFICATION TBC
- CONTINUOUS LINE INDICATES 'FULL HEIGHT' FINISH ONLY NB, FULL HEIGHT INDICATES APPROX. 2700MM FROM FFL IN MAIN SPACES (AS AGREED WITH DESIGNER), TO CEILING LEVEL IN WC'S

NOTES, ANY DAMAGED COVING TO BE REPAIRED / RESTORED TO MATCH EXISTING PRIOR TO APPLYING FINISHES

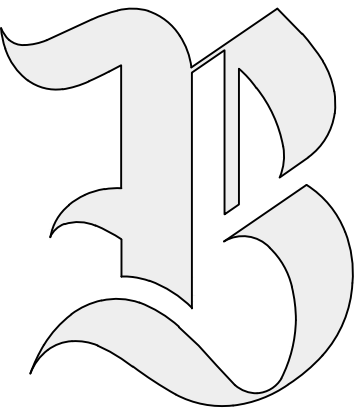

BRAUN DESIGN LIMITED.

BIZ HUB, ROOM G01, MELTON COURT, GIBSON LN,
NORTH FERRIBY, HU14 3HH
EMAIL: RICHARD@BRAUNDESIGN.CO.UK
MOBILE: 07985 344636

CLIENT

INDIVIDUAL RESTAURANTS
FORBICI

PROJECT

MANCHESTER
CROSS ST

DRAWING TITLE

PROPOSED
WALL FINISHES

JOB NUMBER

2405

DRAWING No

206

REVISION

C2

SCALE

1:50

DRAWN BY

RCN

APPROVED BY

DIRECTOR

REV

C1 25-07-24
C2 19-09-24

DATE

NOTES

WALL FINISHES UPDATED.
MINOR AMENDMENTS TO SUIT GA CHANGES & PLANNERS MINOR COMMENTS

BY

RCN
BN

SCALE BAR

1:50
1:100

