©

DO NOT SCALE. Use figured dimensions only. Contractor is to check all dimensions before commencement of works. This drawing is copyright. This data to be used as x-ref file only - not as live data. This drawing must only be used for the purpose for which it is supplied.

NOTES:

Isometric Section

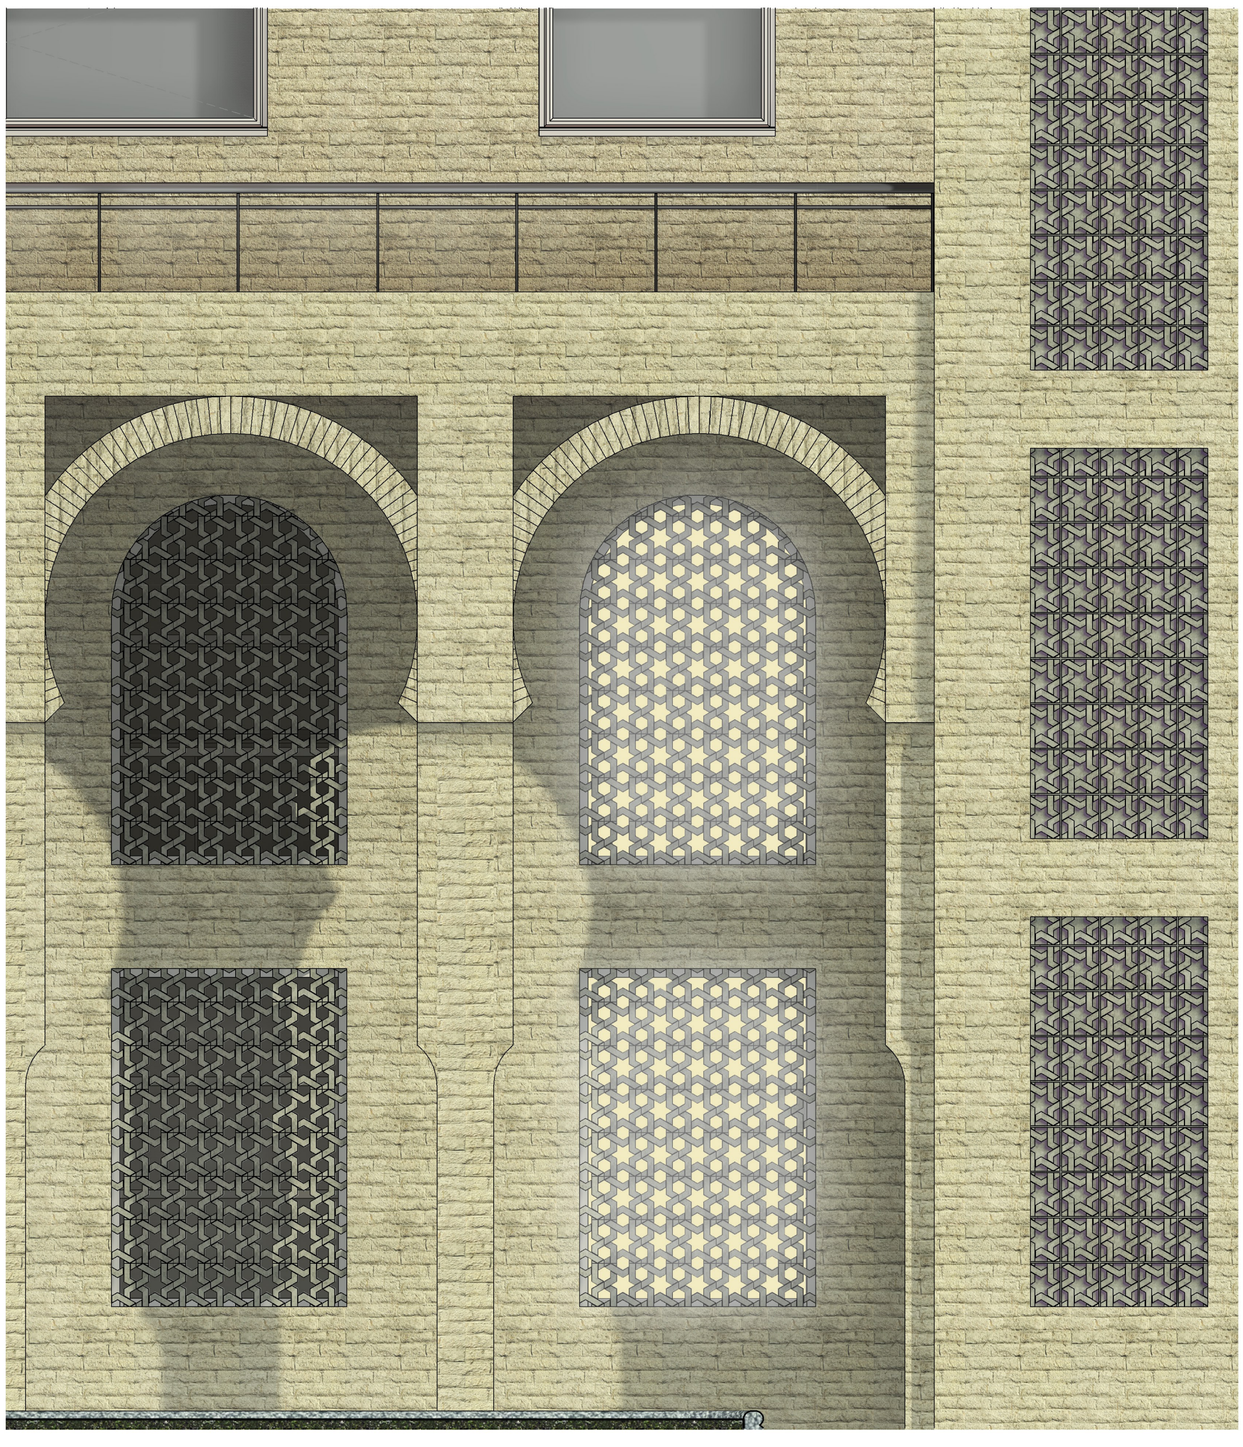

Geometric patterns
1 : 25

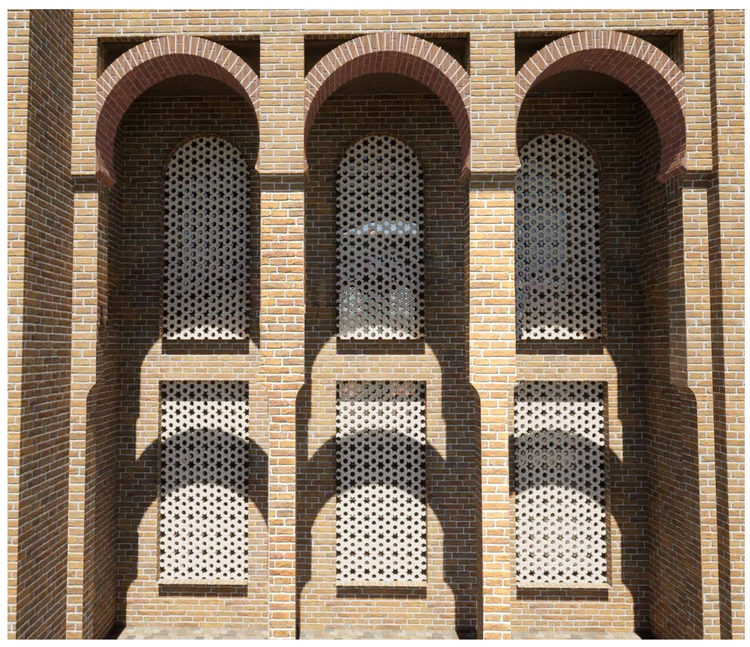

Daylight view through brisolei

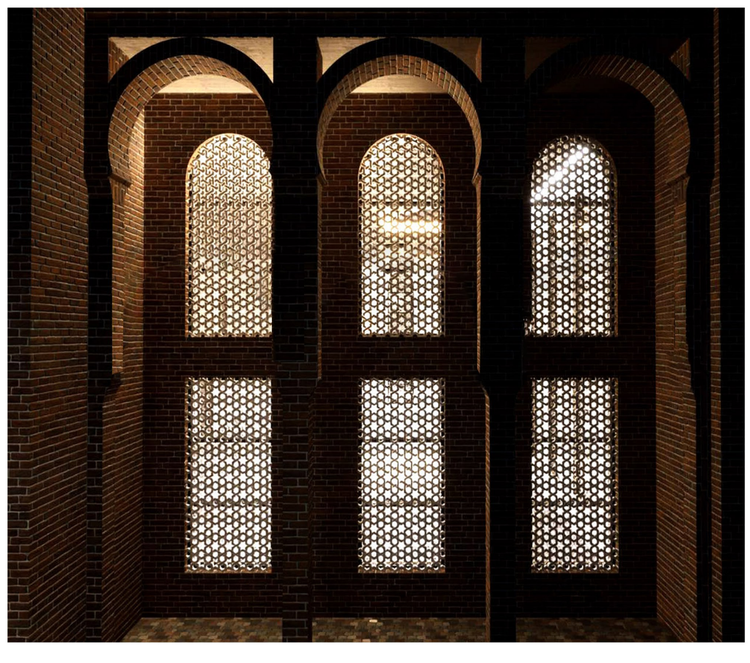

Night view through brisolei

Rev No	Date	Revision Description	Issued by
A	26/07/2024	Size and location	DR

SEED Architects
Parsonage Chambers
3 Parsonage
Manchester
M3 2HW
● Tel: 0161 832 5750 ● E: office@seedarchitects.co.uk ●

status
Planning

job title
Al-Sunnah Mosque, Manchester

Location	Winterford Road, Cheetham Hill, M8 9PB, Manchester

drawing title
Isometric View and geometric detailing

author	date
DR	20/11/23
checker	date
RH	20/11/23
scale	paper size
1 : 25	A1

Project no.	Cont.	Seed drawing no.	Rev.
3283	-	S05	A