
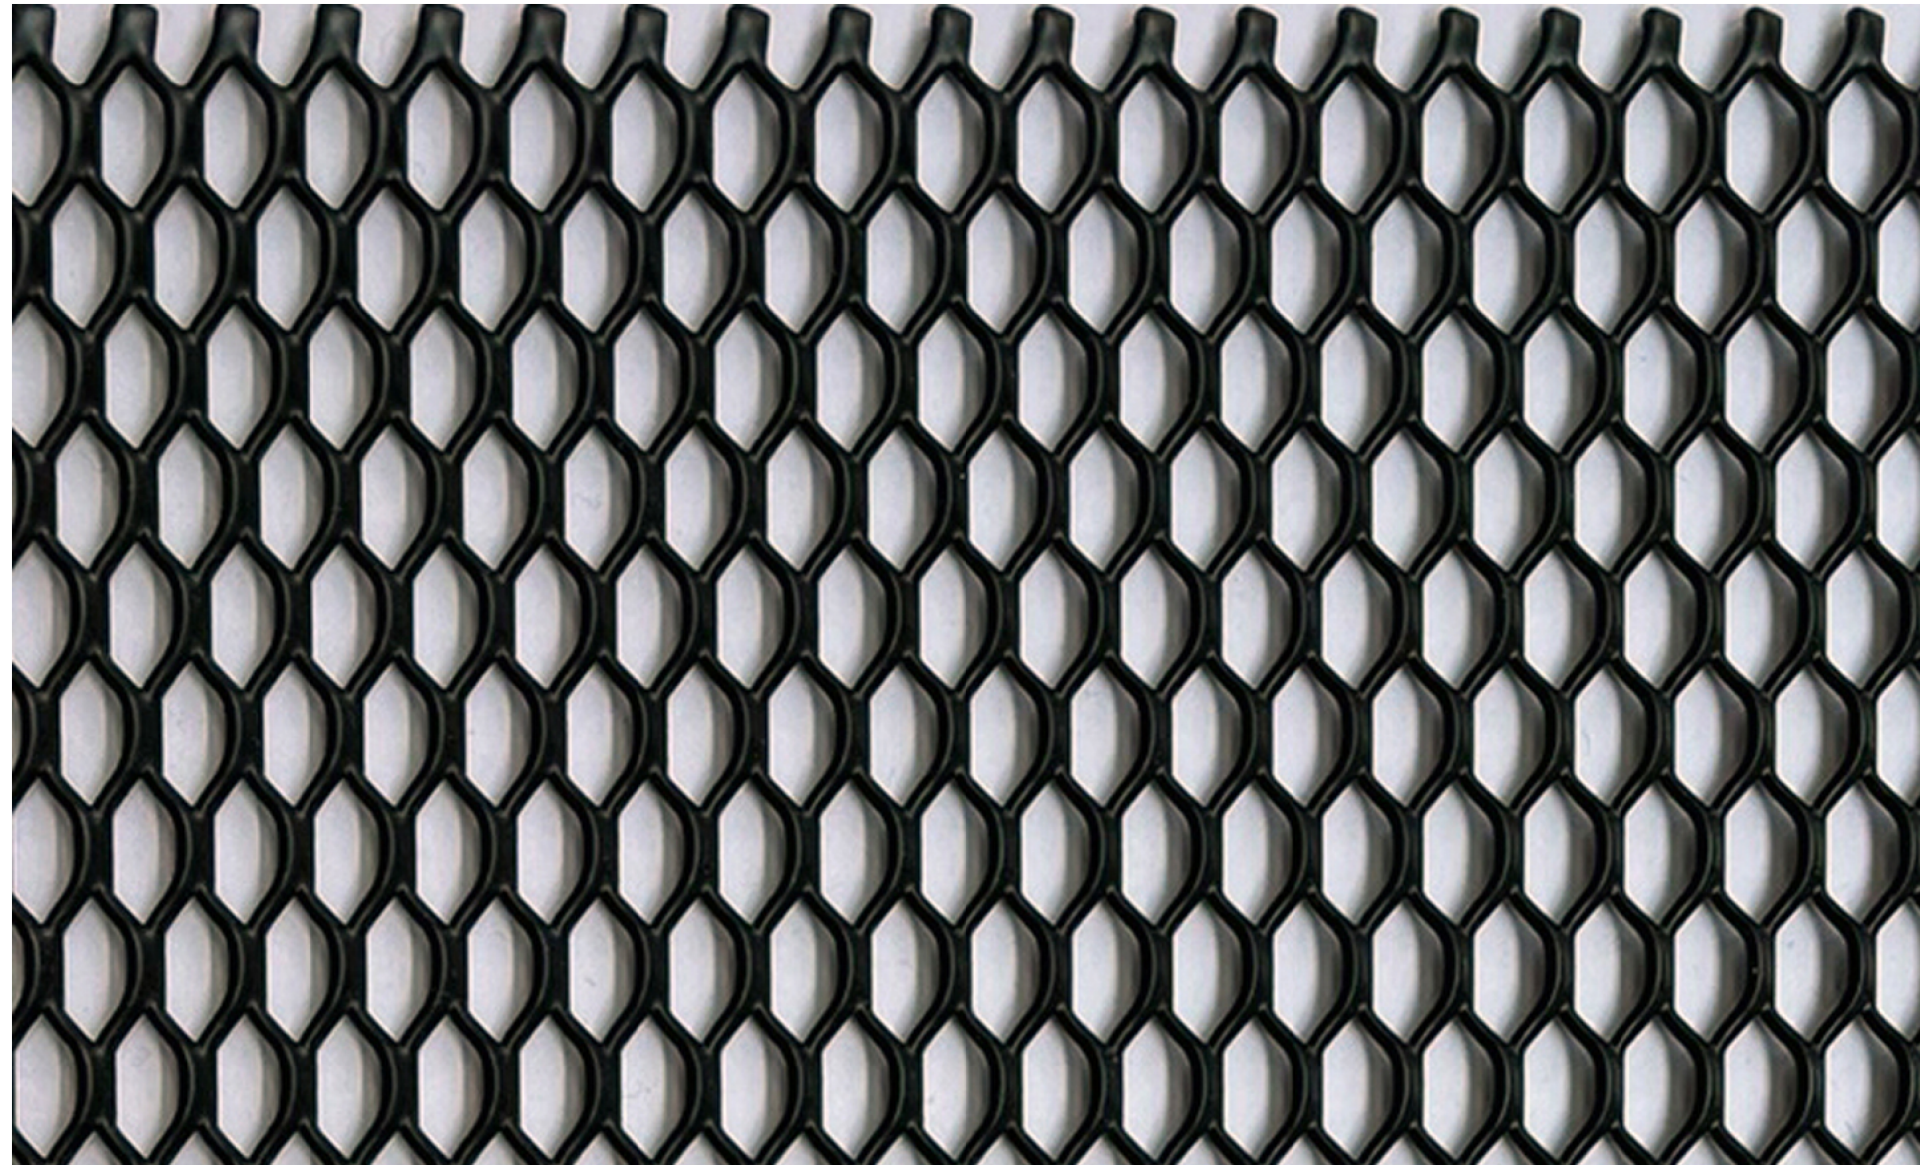


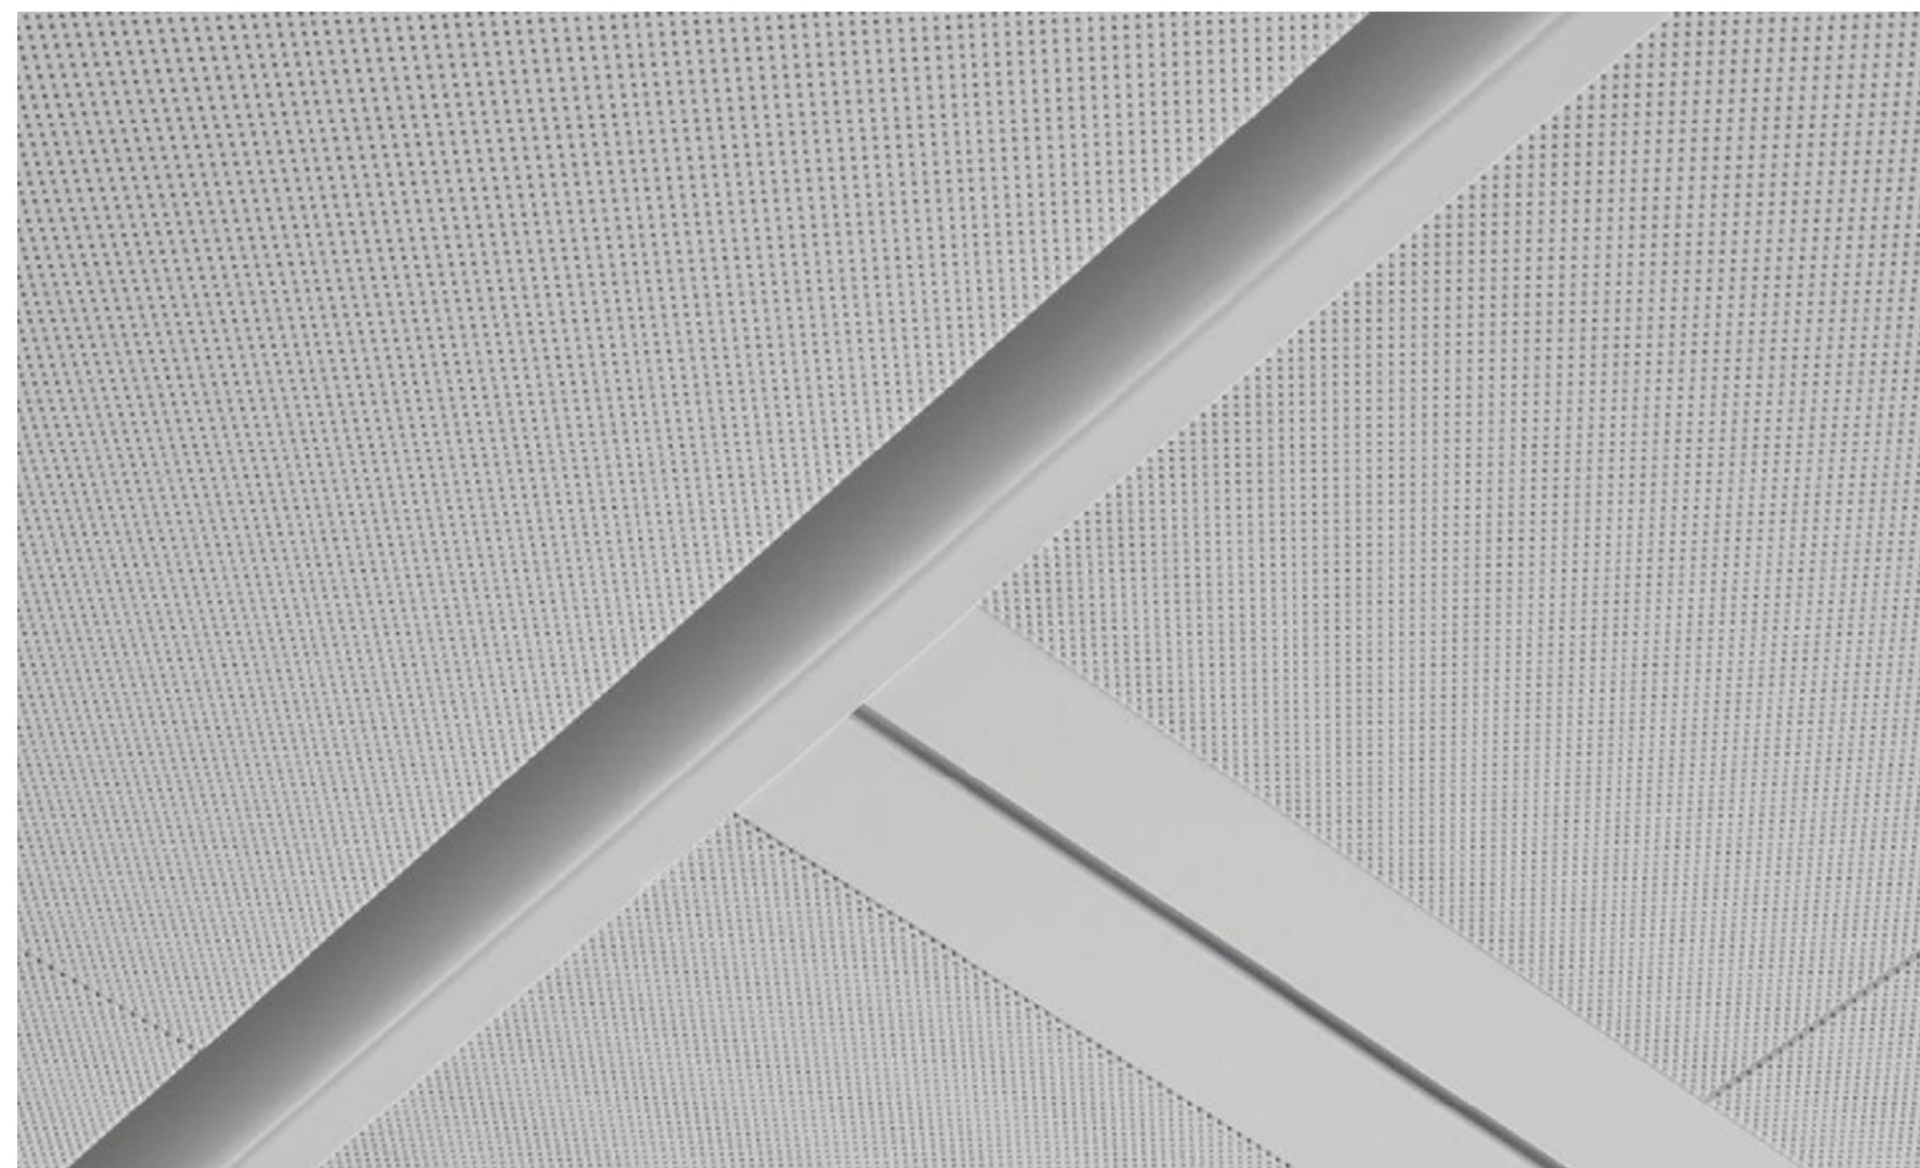

|                                                                 |            |              |  |
|-----------------------------------------------------------------|------------|--------------|--|
| NOTES / REVISION                                                |            |              |  |
| <div></div>                                                     |            |              |  |
| PROJECT                                                         |            | <div></div>  |  |
| ROYAL LONDON HOUSE,<br>DEANSGATE, MACHESTER                     |            |              |  |
| CLIENT                                                          |            |              |  |
| AM ALPHA                                                        |            |              |  |
| TITLE                                                           |            |              |  |
| PROPOSED BASEMENT LOBBY &<br>FACILITIES WELFARE MATERIAL SAMPLE |            |              |  |
| SCALE                                                           |            | DATE         |  |
|                                                                 |            | OCTOBER 2024 |  |
| JOB No                                                          | DWG No     | REV          |  |
| 1573                                                            | AL(05)0751 |              |  |
| ISSUE FOR                                                       |            |              |  |
| PLANNING                                                        |            |              |  |

**JB+CO** ARCHITECTS  
+ DESIGNERS

Jeffrey Bell Architects  
3 Cobourg Street  
Manchester  
M1 3GY

t +44 [0]161 228 0651  
e [studio@jeffreymbellarchitects.co.uk](mailto:studio@jeffreymbellarchitects.co.uk)