



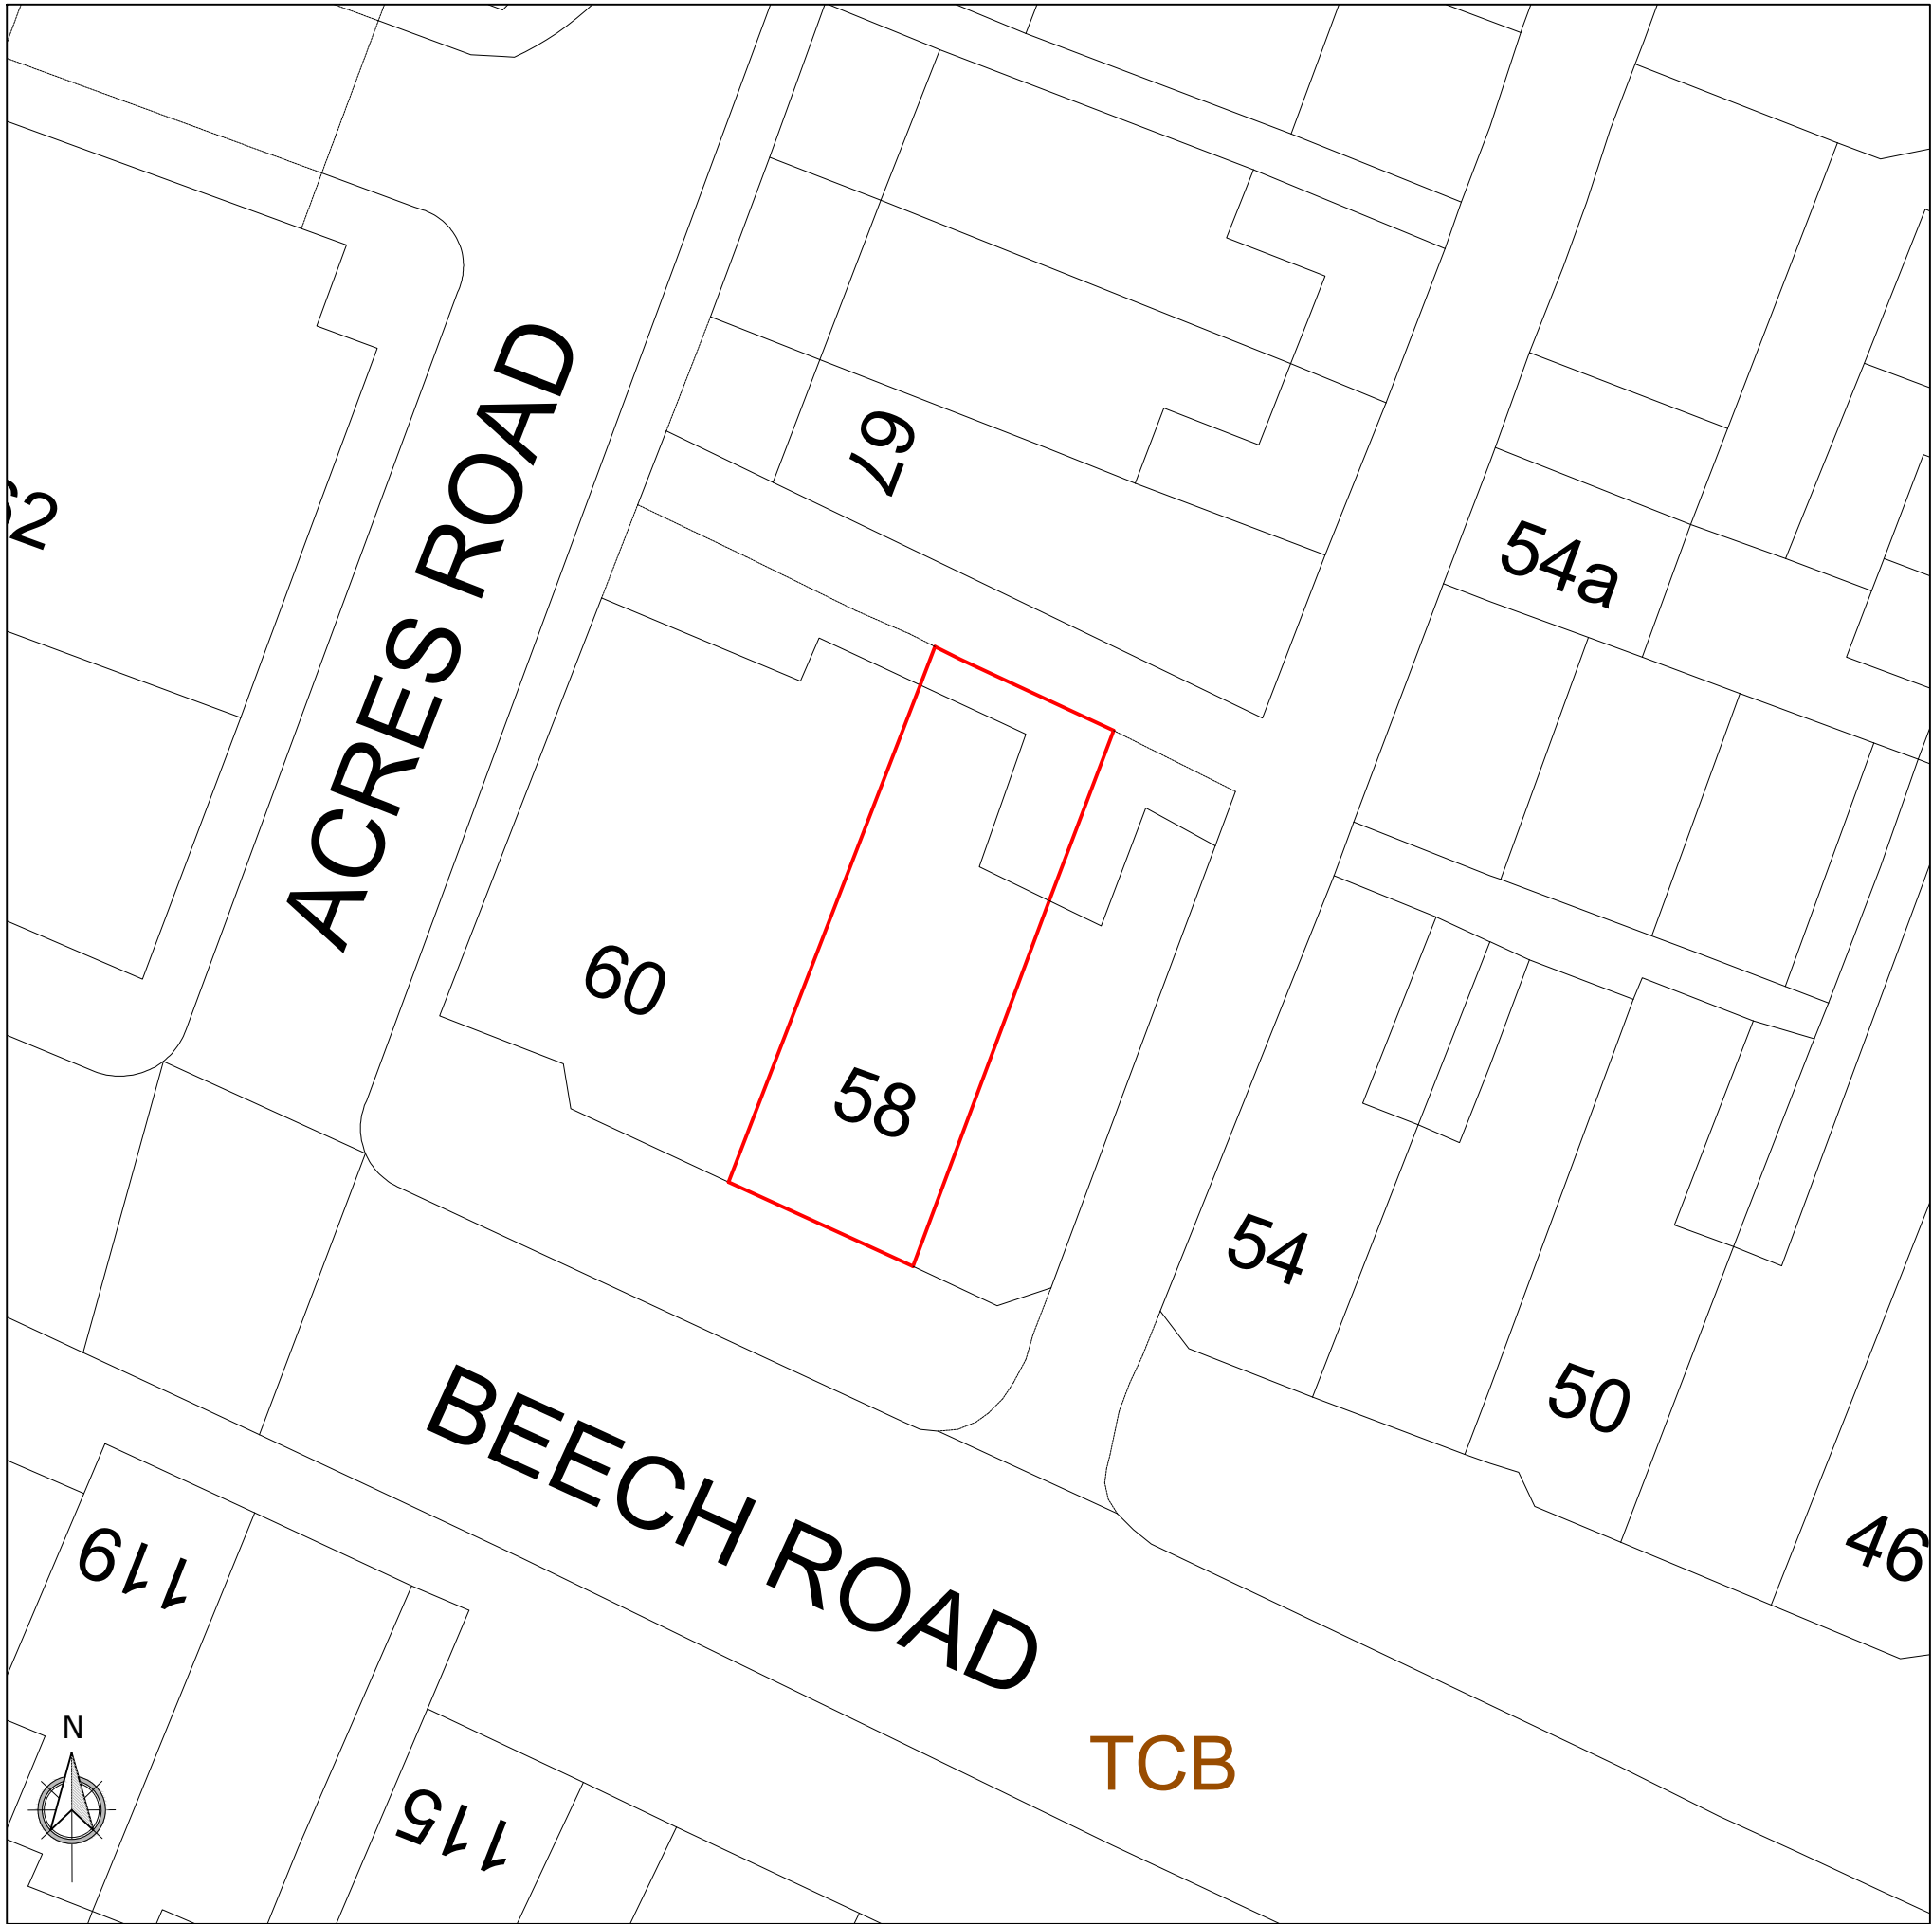

Block Plan 1:200

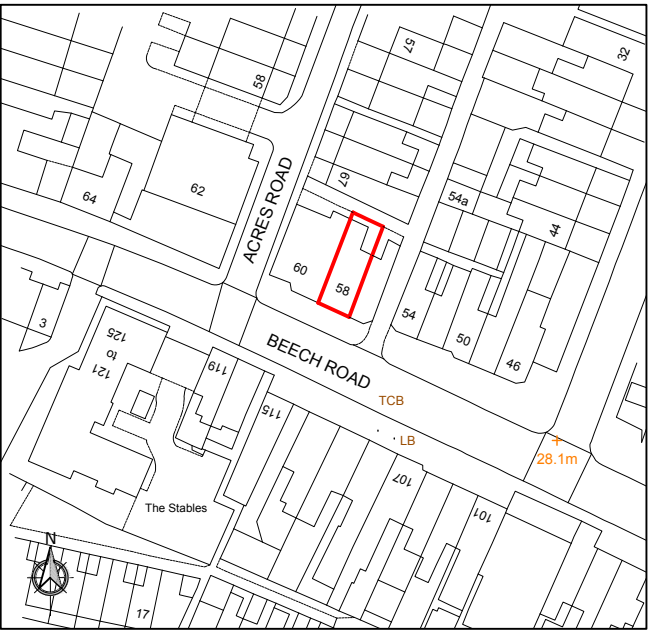

Location Plan 1:1250

LHG PROJECTS LTD Architectural Design & Surveying M: 07941 889 509 E: lhgprojects@gmail.com	
PROJECT 58A Beech Road, Chorlton	
DRAWING TITLE Location & Block Plan	
DATE 27/08/24	SCALE As indicated at A3
DRAWING NUMBER 1158.000	REVISION NO.