



North Elevation - Approved Scheme


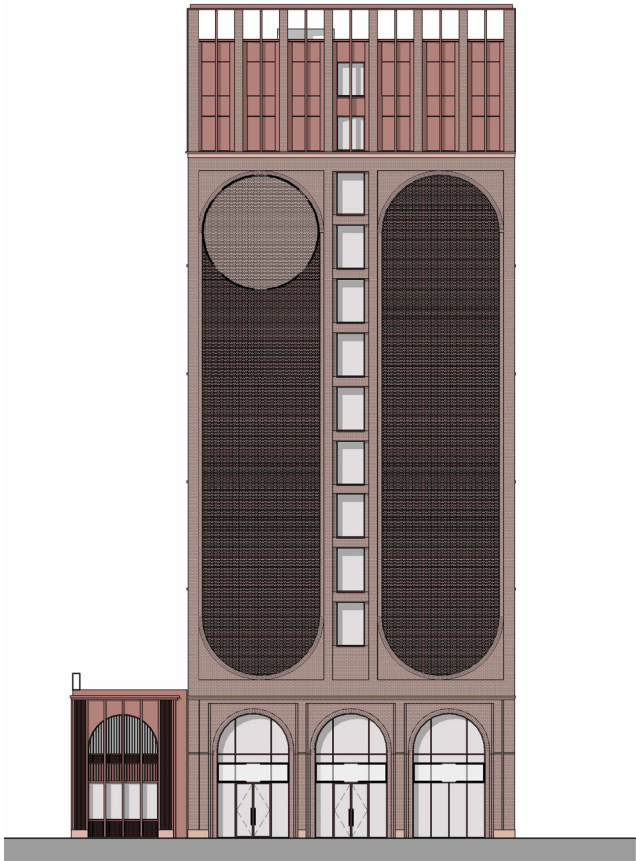


East Elevation - Approved Scheme

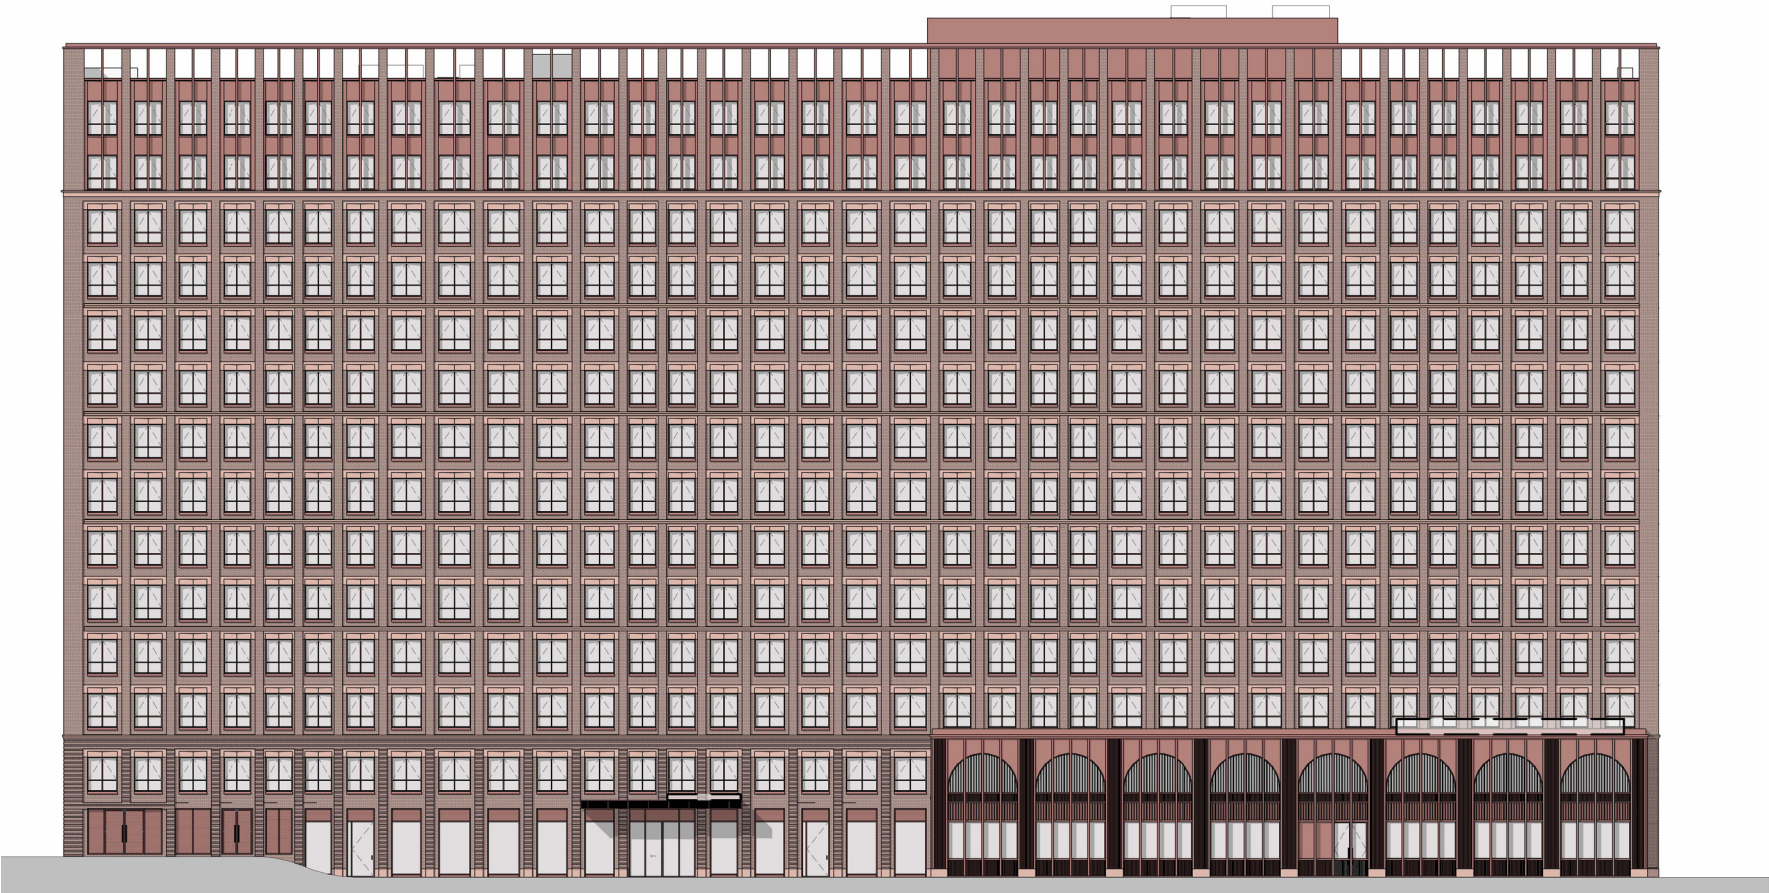


North Elevation - Proposed Scheme

East Elevation - Proposed Scheme

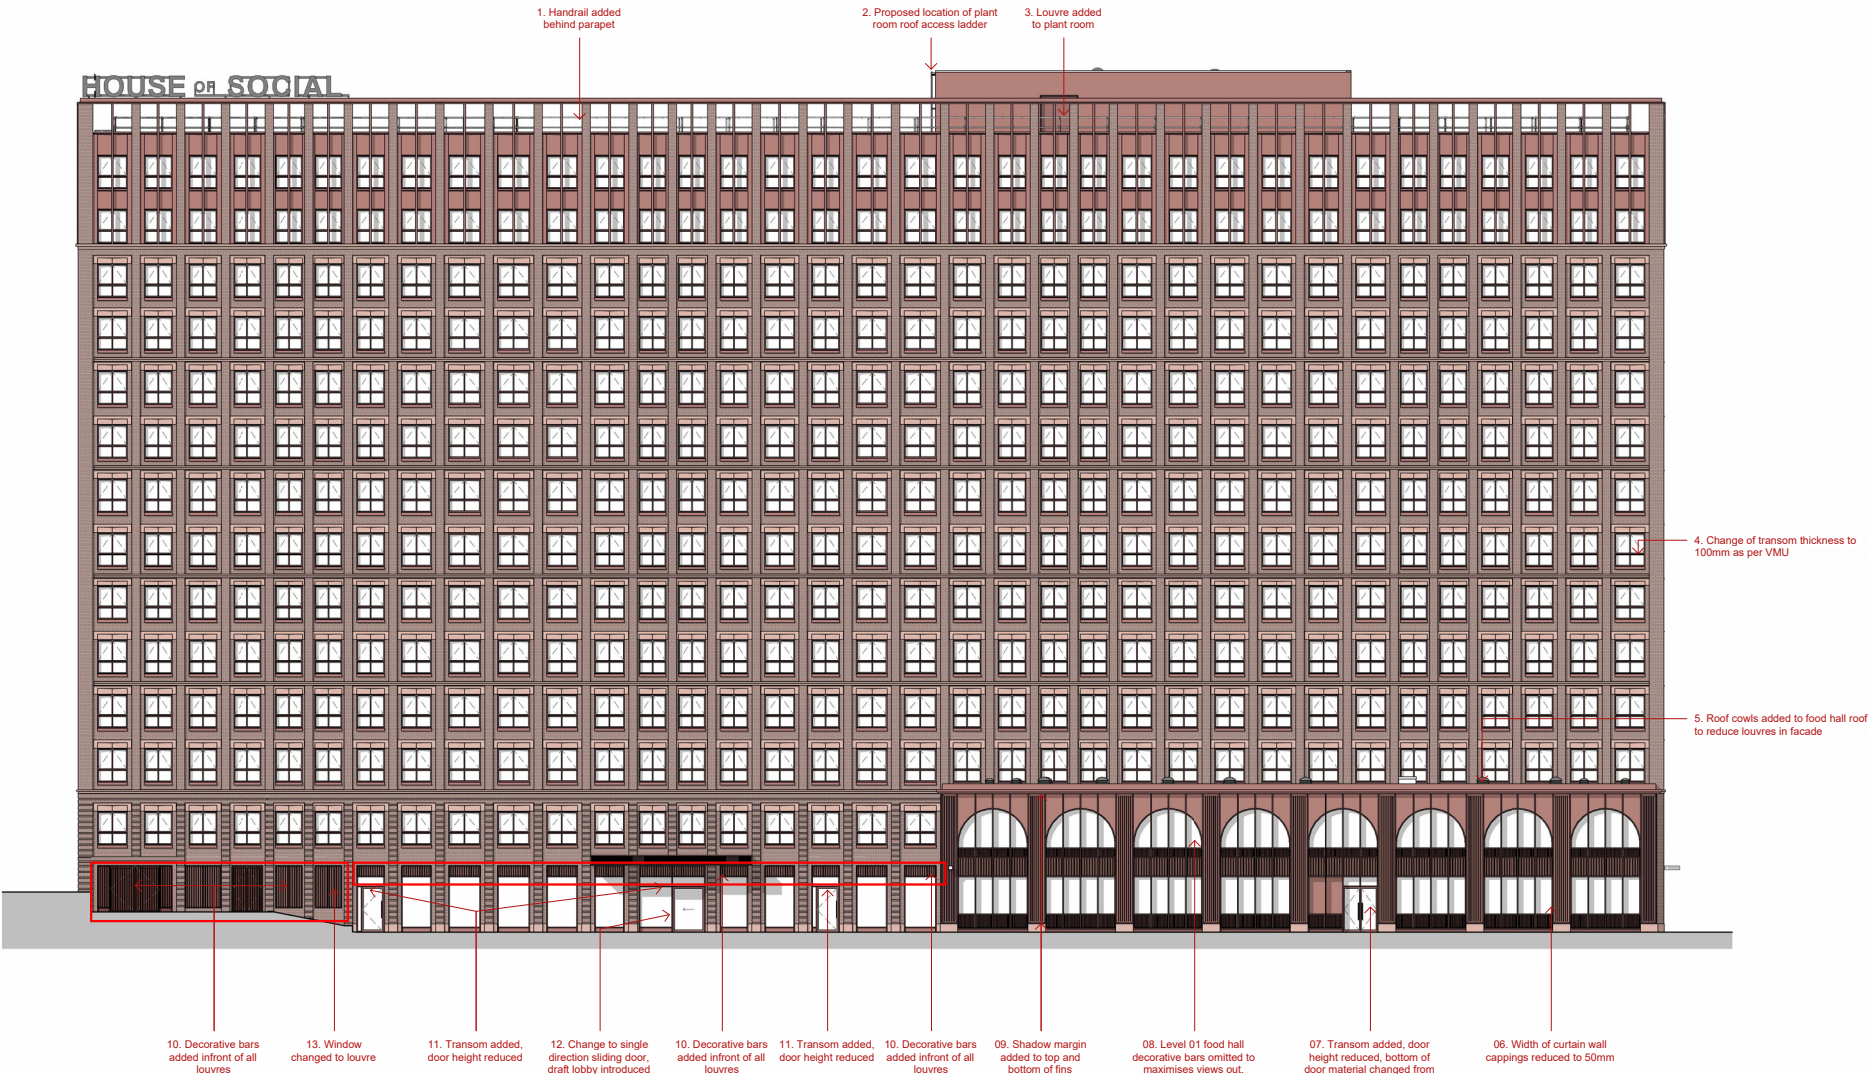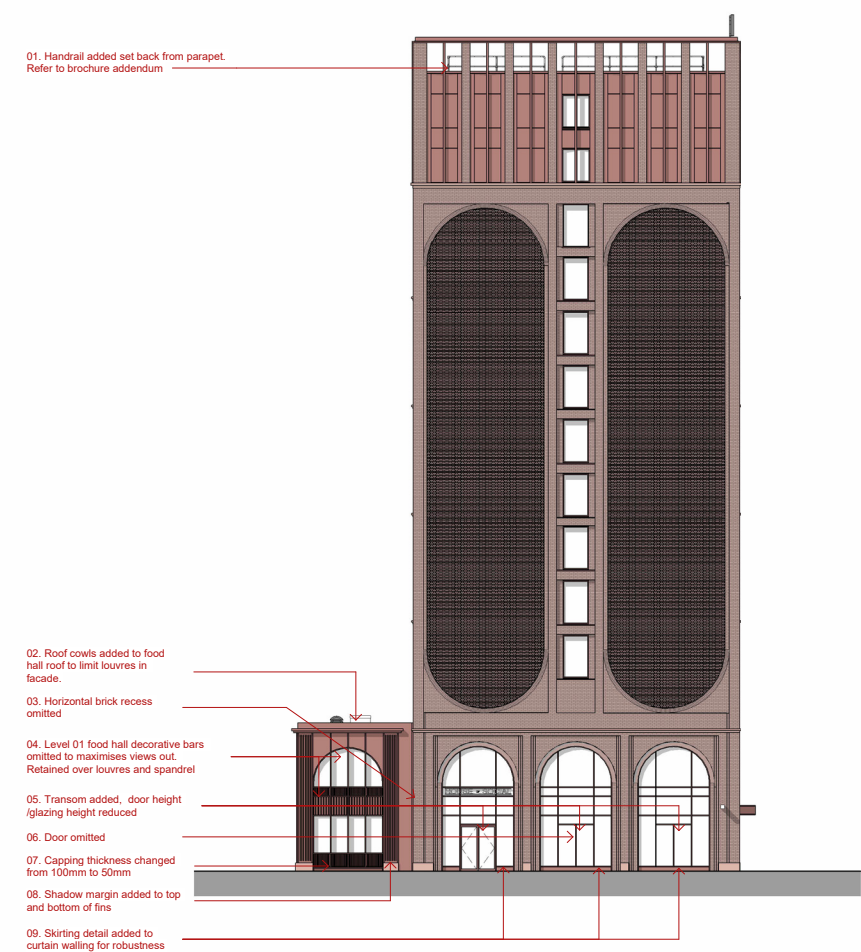

South Elevation - Approved Scheme

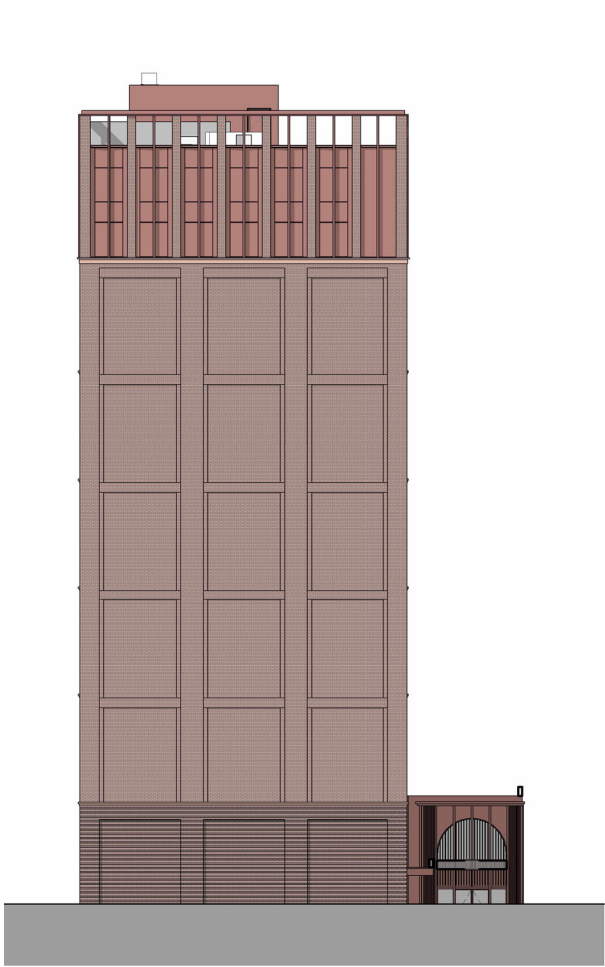

West Elevation - Approved Scheme

