




BED 1 - DETAILED PLANTING PLAN 1:50

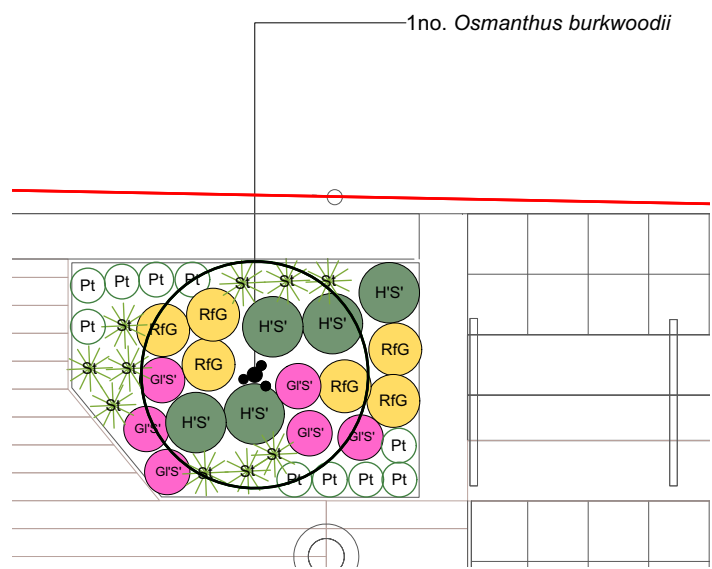


BED 1 - BLUB PLANTING PLAN 1:50

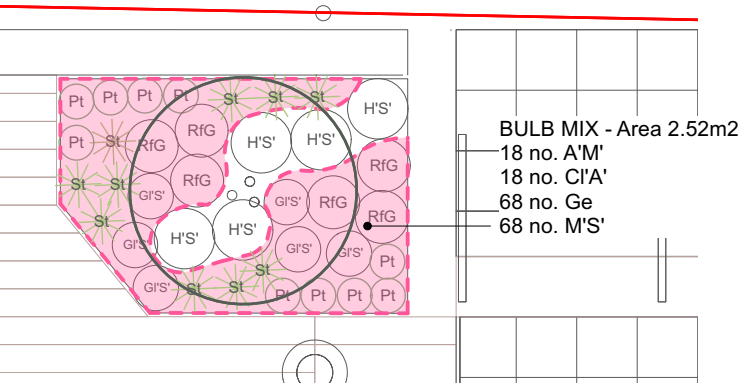


BED 2 - DETAILED PLANTING PLAN 1:50

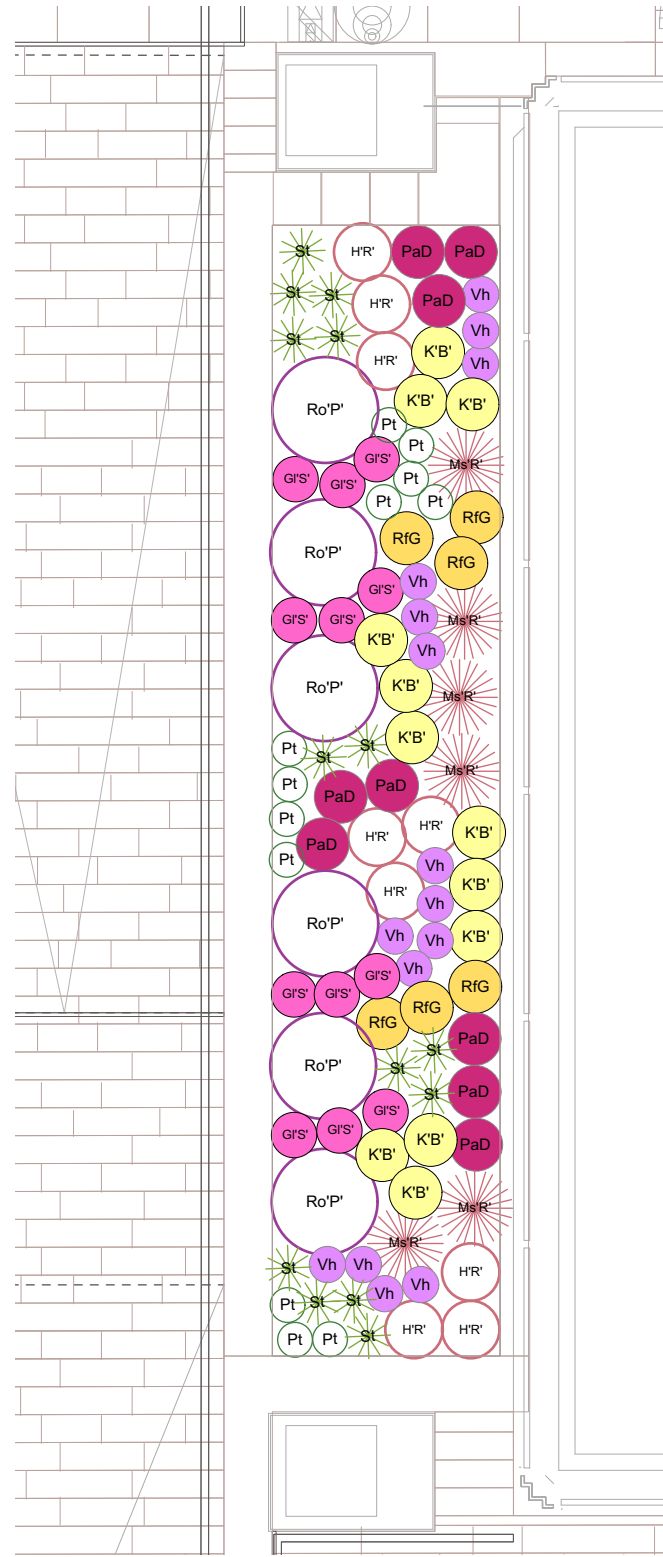

BED 2 - BULB PLANTING PLAN 1:50

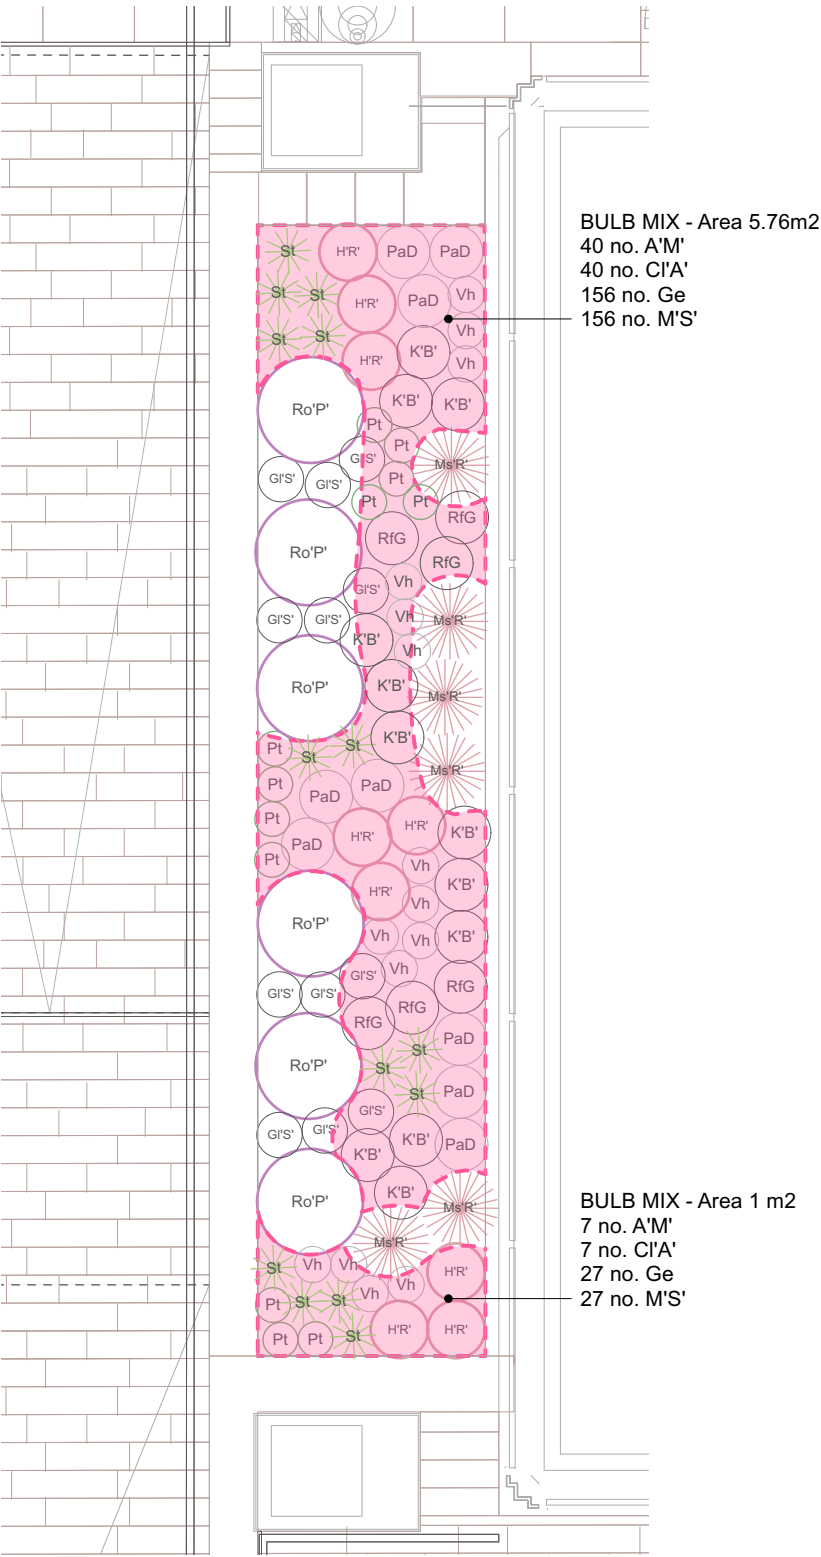

LOCATION PLAN

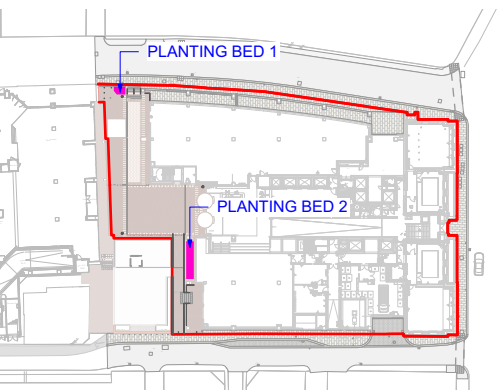

Notes:
- Refer to General Arrangement drawing 63068-PLA-EX-ZZ-DR-L-0101 for overall landscape layout.
- To be read in conjunction with planting schedule and planting notes on drawing 63068-PLA-EX-ZZ-DR-L-2103.

DRAFT

P01 01/08/2024 Stage 4 Issue YH MS
Revision Date Description Drawn Approved

Client Relentless

Project St. Michael's, Manchester.

Drg Title Detailed Planting Plan

Created on 31-07-24 Created by YH Approved by MS

Scale 1:50 Size A3 Workstage Stage 4 Status

Drg No. 63068-PLA-EX-ZZ-DR-L-2102 Suitability S3 Revision P01

PLANIT

Manchester | London | Liverpool | Leeds | Standish
Manchester
2 Back Grafton Street,
Altrincham,
Cheshire,
WA14 1DY
W: planit-ie.com
E: info@planit-ie.com
T: 0161 928 9281

This drawing is copyright protected and may not be reproduced in whole or part without written authority from the owner.

NOTES:
1. Do not scale from this drawing
2. Always work to noted dimensions.
3. All dimensions are in millimetres unless otherwise stated.
4. All setting out, levels and dimensions to be agreed on site.
5. The dimensions of all materials must be checked on site before being laid out.
6. This drawing must be read with the relevant specification clauses and detail drawings.
7. Order of construction and setting out to be agreed on site.

© Planit I.E Limited