



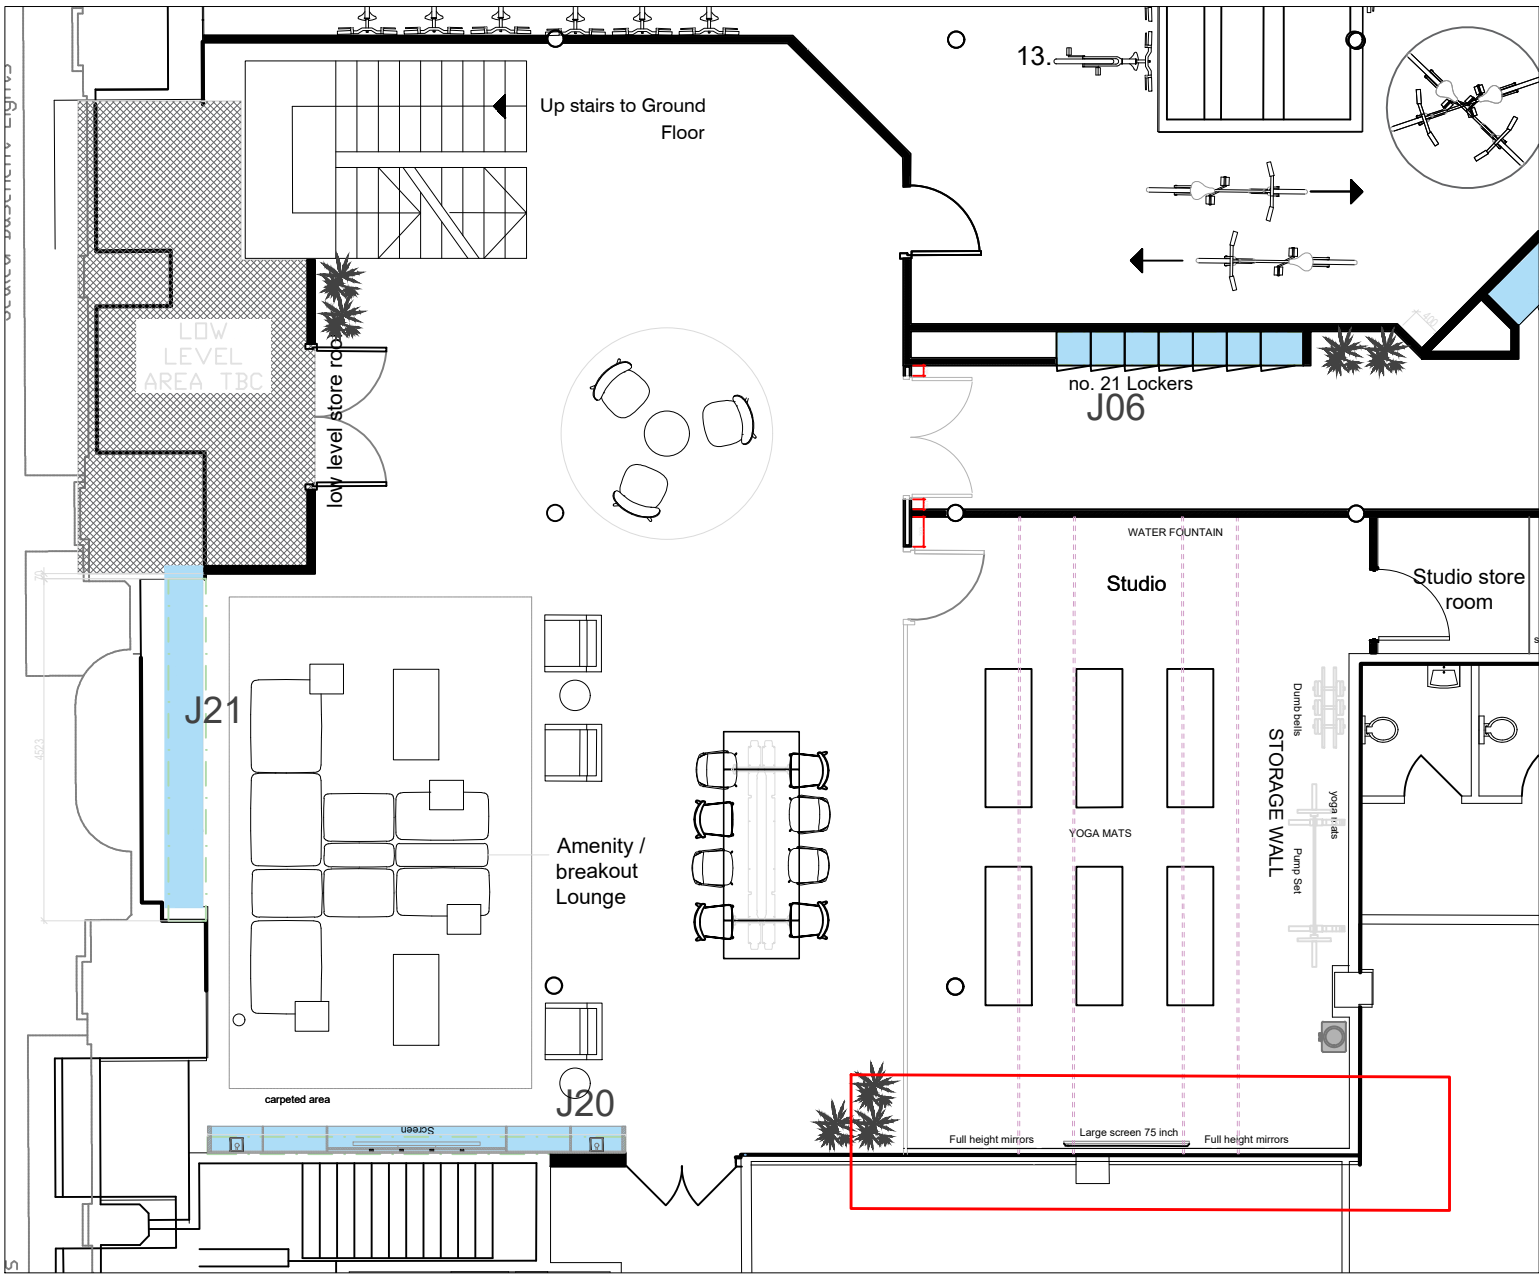

Gym Mirror Location
Scale 1:100



One Express Fitness - Existing Gym Mirror

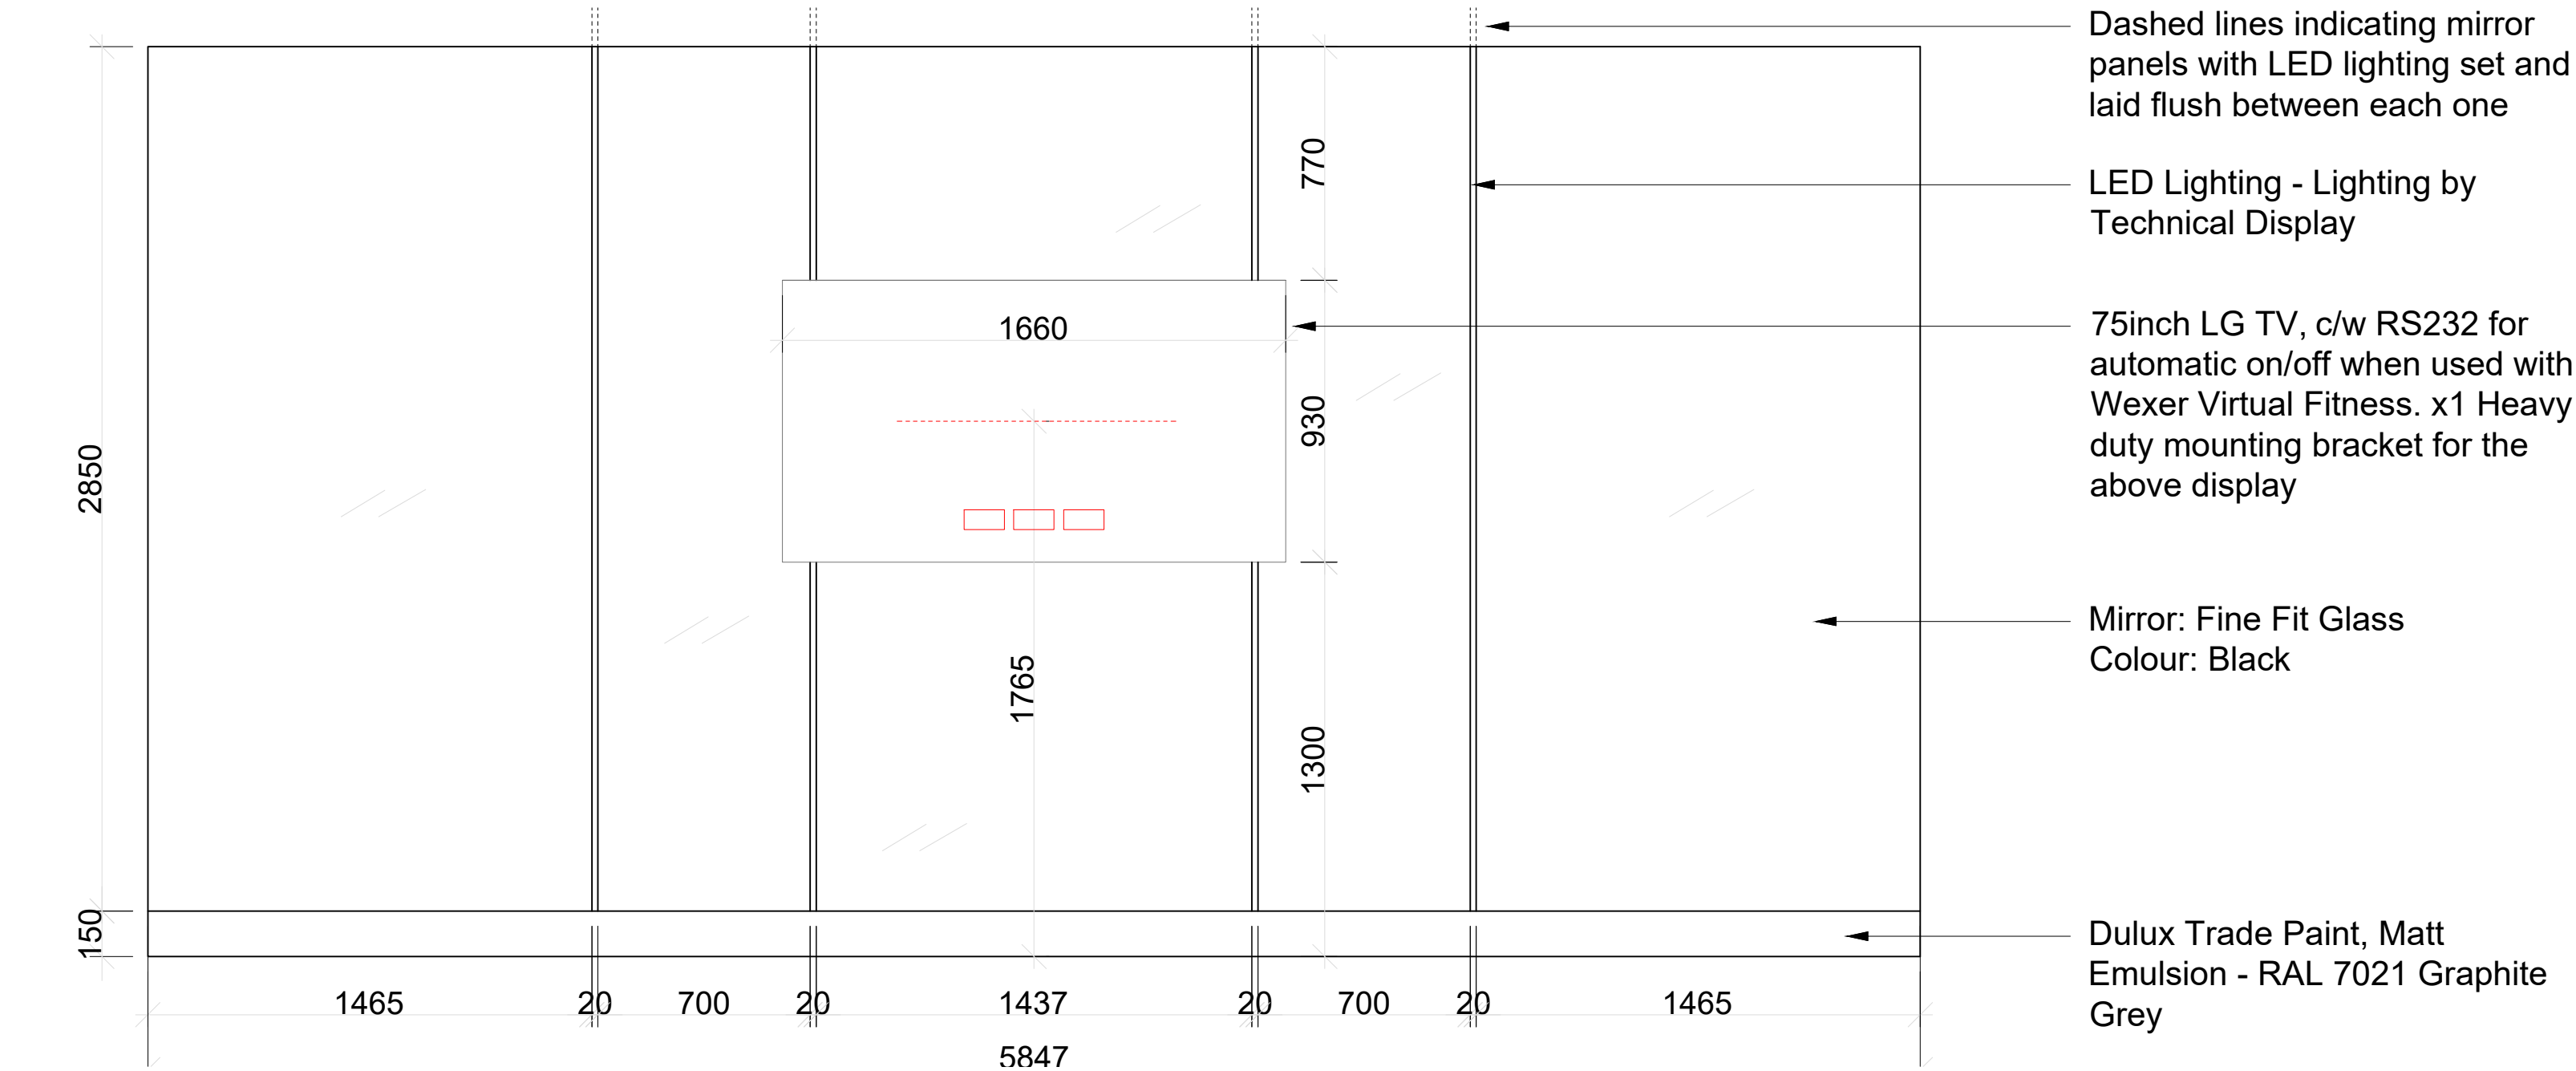

Gym Mirror Location
Scale 1:100


Note: Dimensions to be checked on site before construction

All dimensions are in millimetres unless stated otherwise. No dimensions to be scaled from drawings. All dimensions to be checked on site prior to manufacture.

Any discrepancies between drawings and site conditions are to be reported to the contract manager.

This drawing is to be read in conjunction with all relevant Structural Engineers and Mechanical & Electrical Engineers drawings and specification.

© COPYRIGHT
The copyright in this drawing is vested in OBI Property Ltd and no licence or assignment of any kind has been, or is, granted to any third party whether by provision of copies or originals of the drawings or otherwise unless otherwise agreed in writing.

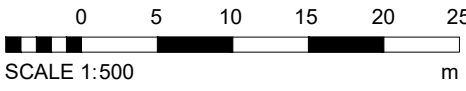

A	Update Mirror Spec	04/03/24	EK	
-	First Issue	20/02/24	EK	
REV	DESCRIPTION	DATE	BY	CHK

CLIENT NAME

Phillip J Davies Holdings plc

PROJECT NAME

Sevendale House

DWG TITLE:

Lower Ground Floor - Gym Mirror Elevation

DWG NO: 34_-005 REVISION: A
SCALE 1:100 @ A1 DRAWN: EK

STAGE 5