




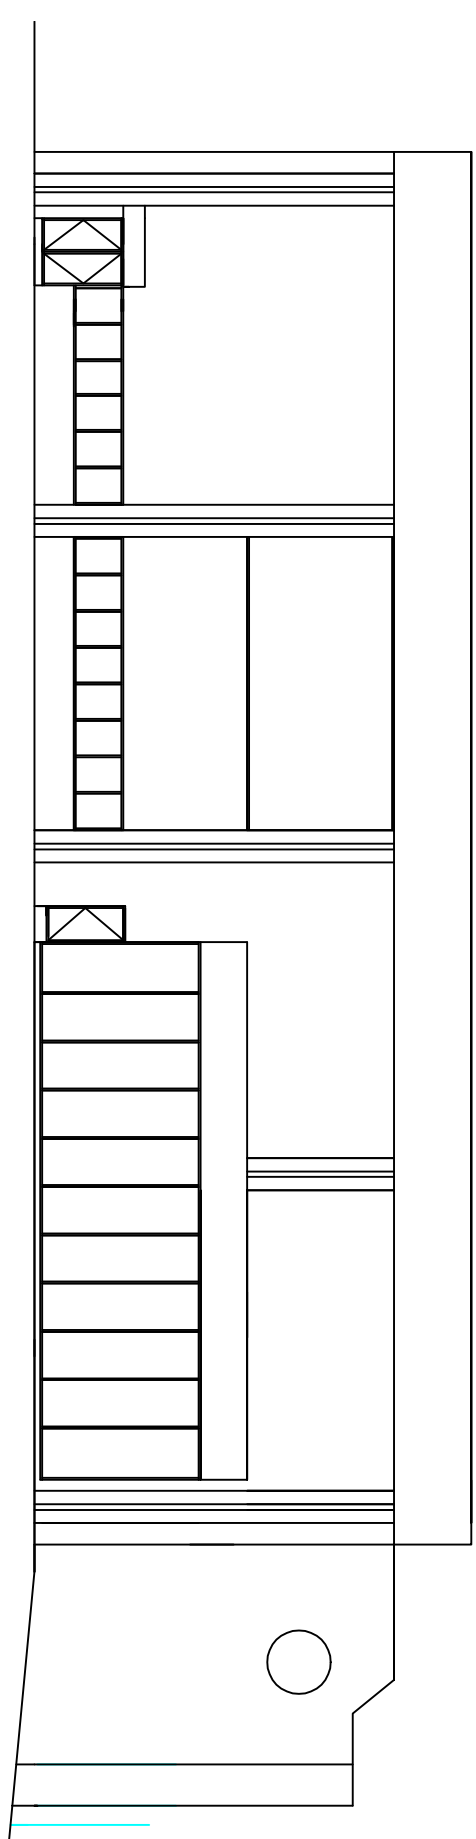


EXISTING FRONT VIEW
SCALE 1:200

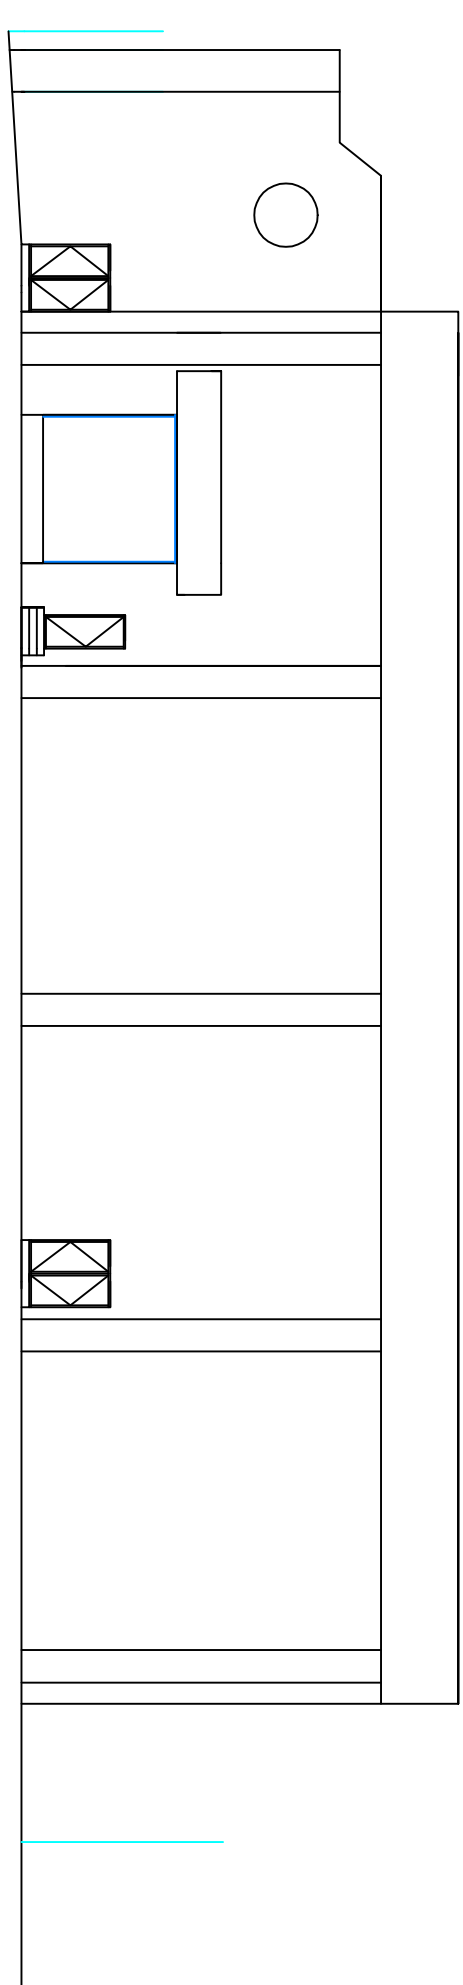

EXISTING REAR VIEW
SCALE 1:200

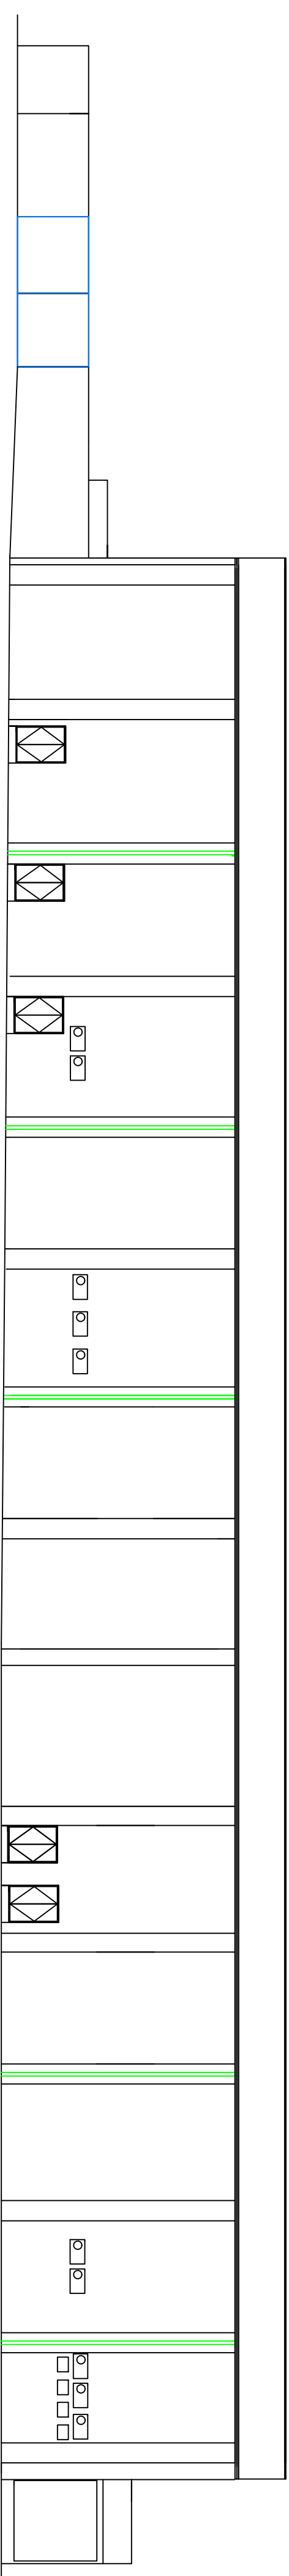

EXISTING SIDE VIEW B
SCALE 1:200

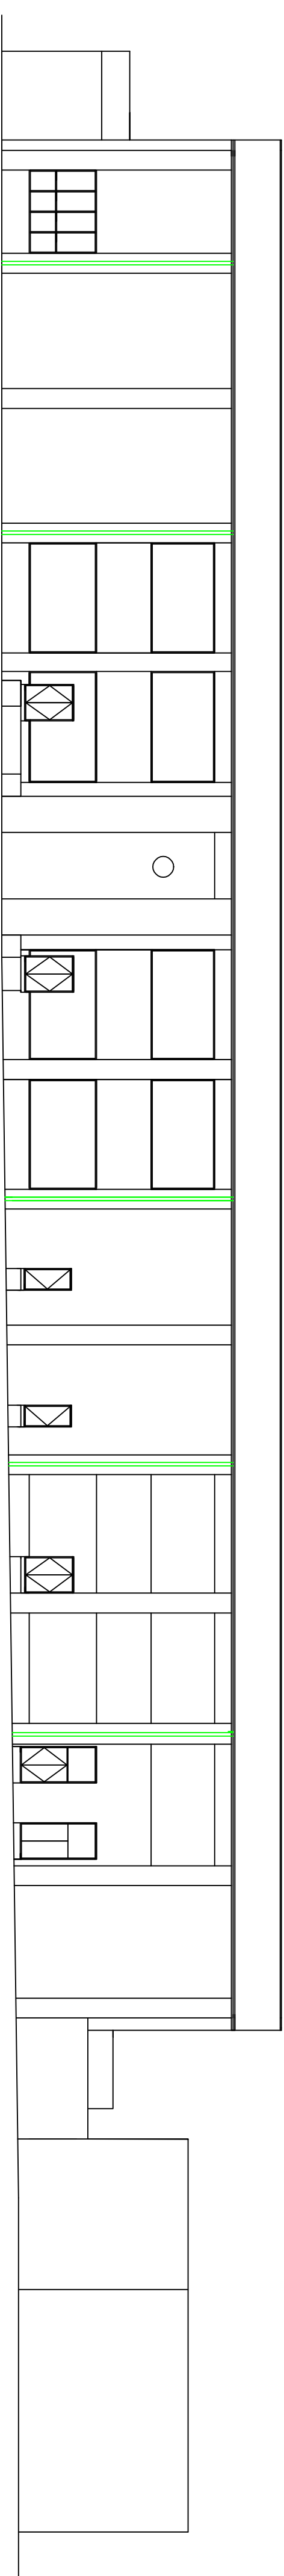

EXISTING SIDE VIEW A
SCALE 1:200

[illegible]