


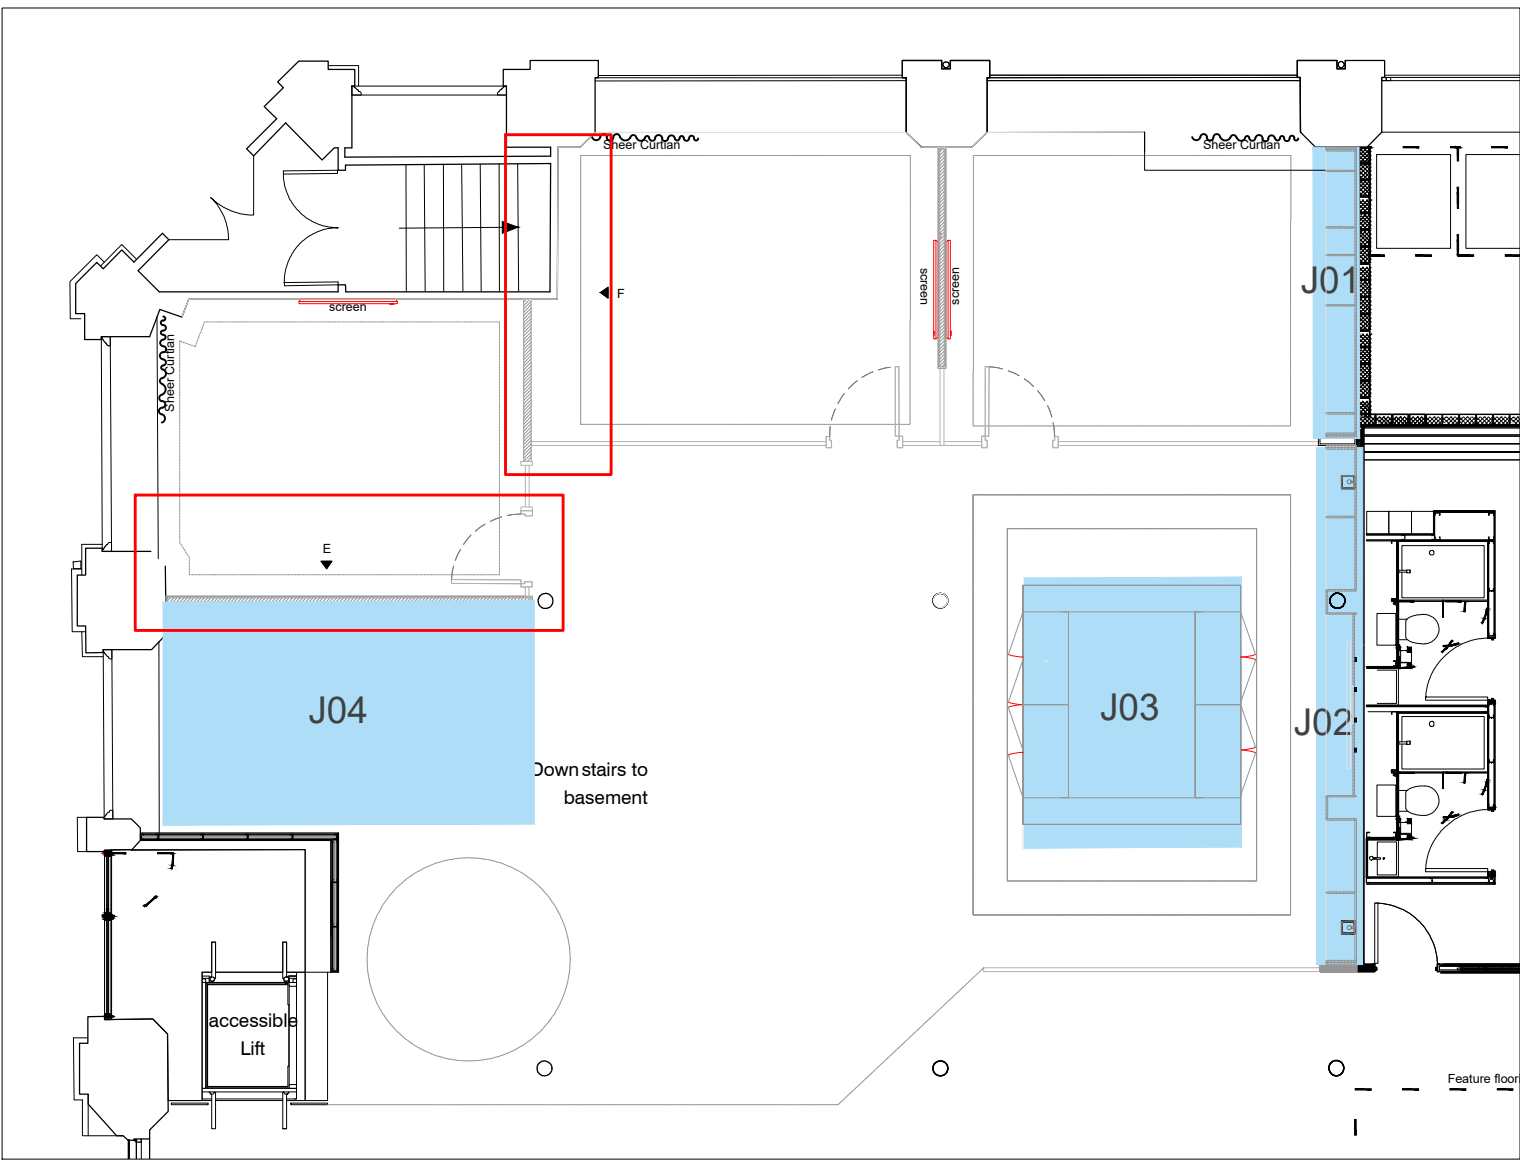


Panel Location Plan
Scale 1:100

All dimensions are in millimetres unless stated otherwise. No dimensions to be scaled from drawings. All dimensions to be checked on site prior to manufacture.


Any discrepancies between drawings and site conditions are to be reported to the contract manager.

This drawing is to be read in conjunction with all relevant Structural Engineers and Mechanical & Electrical Engineers drawings and specification.

© COPYRIGHT
The copyright in this drawing is vested in OBI Property Ltd and no licence or assignment of any kind has been, or is, granted to any third party whether by provision of copies or originals of the drawings or otherwise unless otherwise agreed in writing.

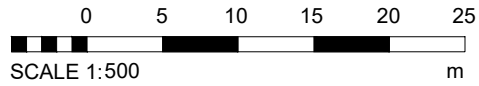


Note: Dimensions to be checked on site before construction

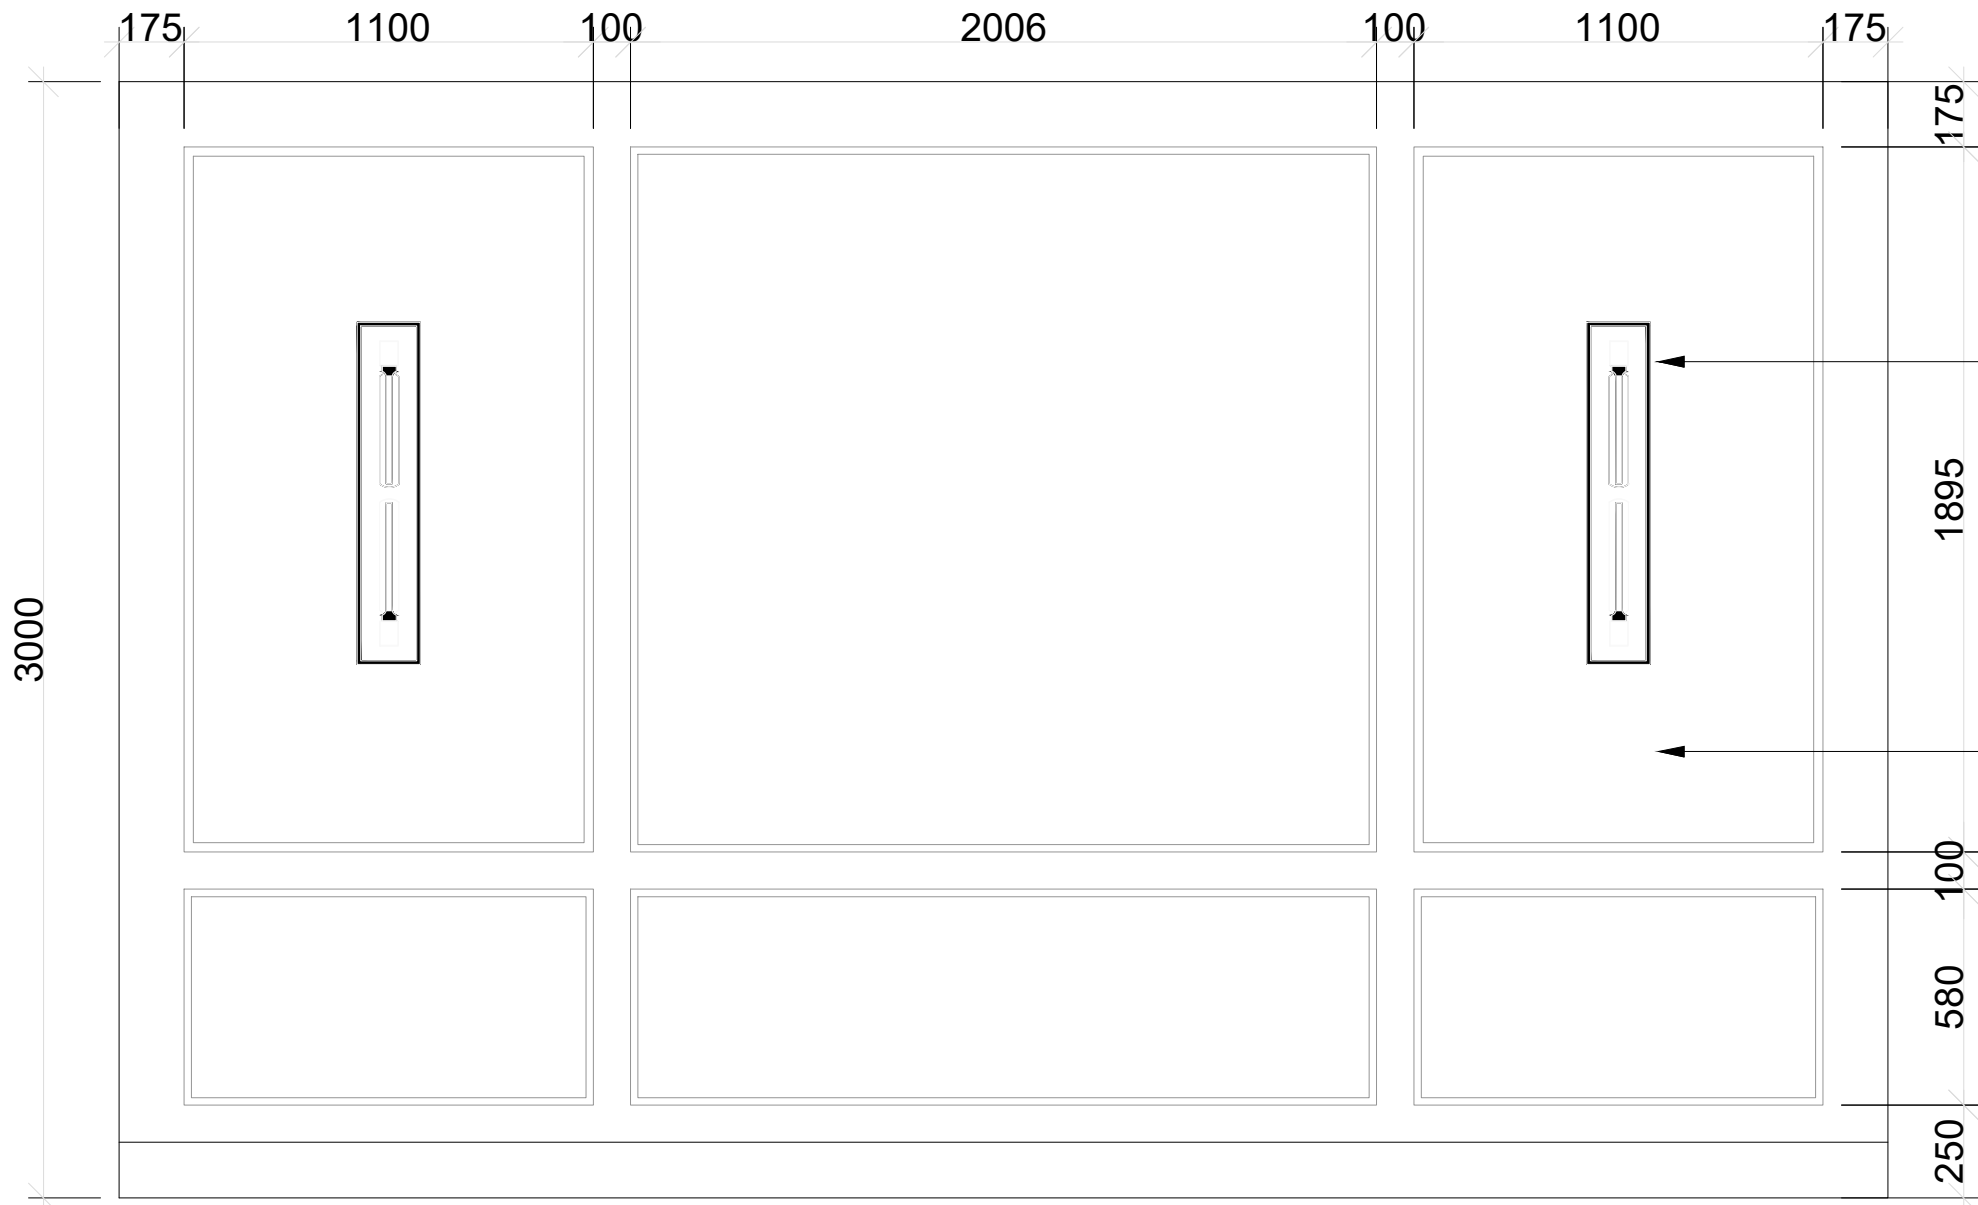

Panel E - 4 Person meeting Room
Scale 1:20

Buster and Punch
CAGED WALL /
X-LARGE / Black
MARBLE

W03: Dullux Trade
Paint:49GG 52/001

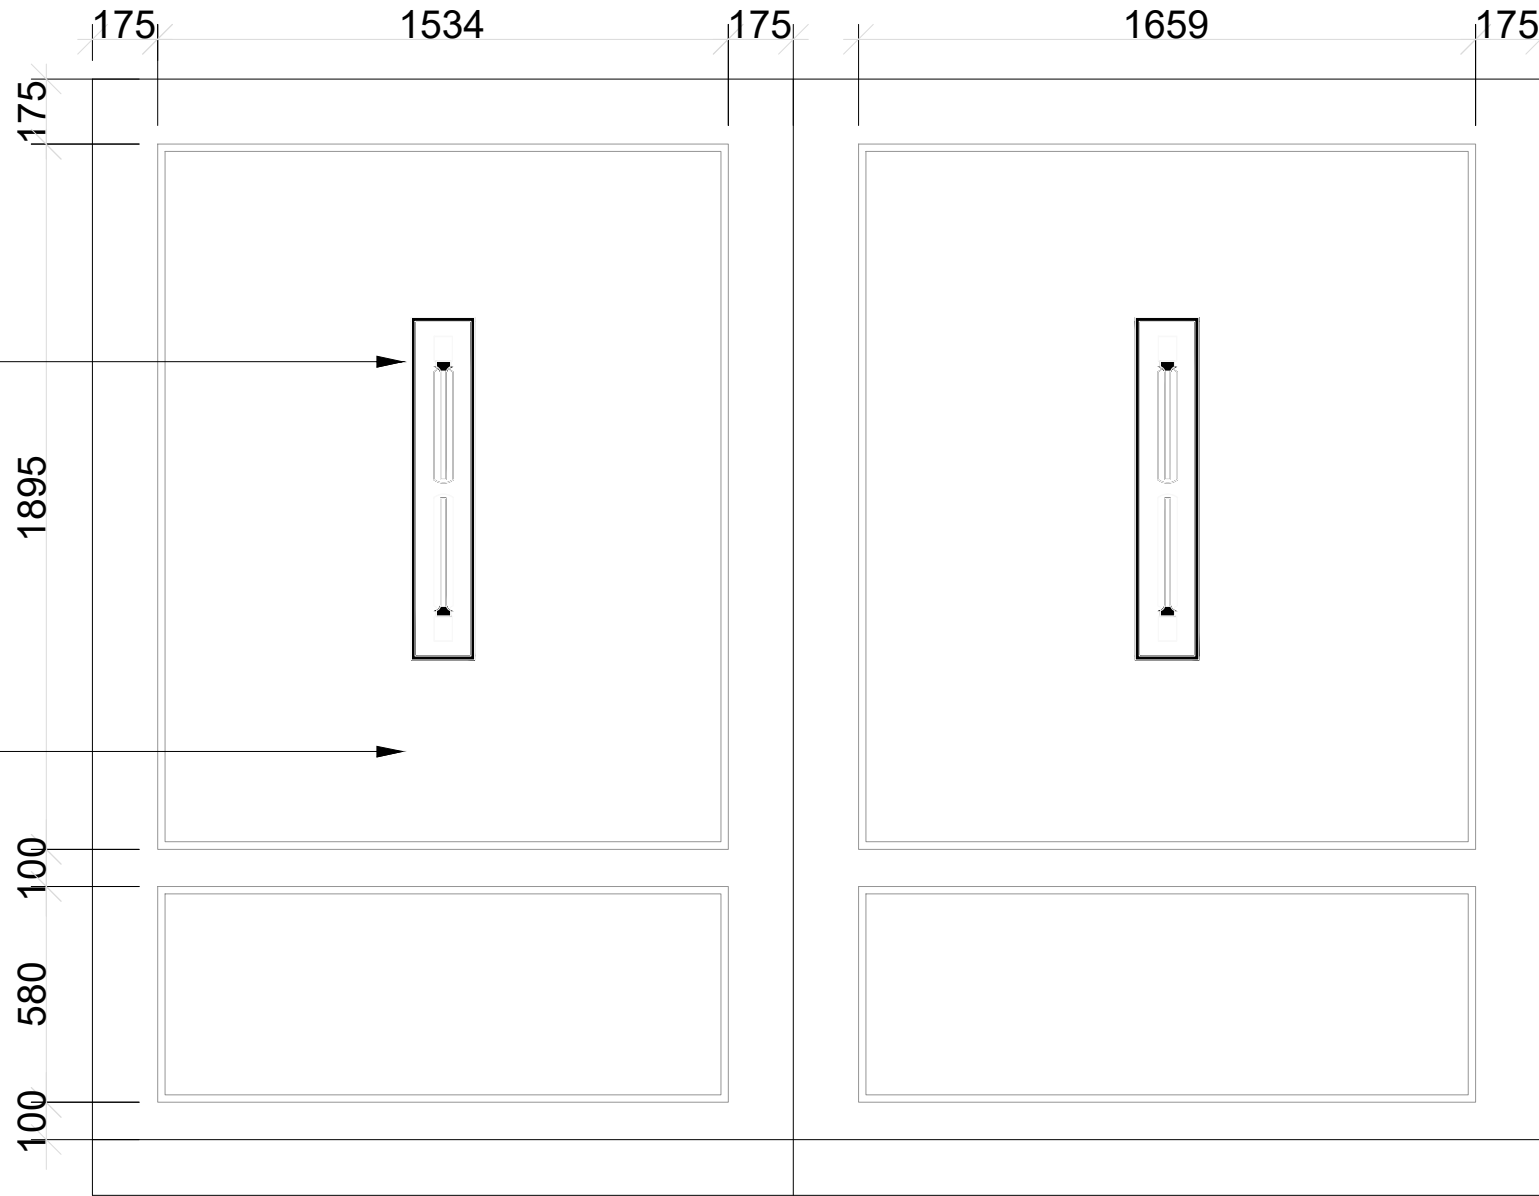

Panel F - 6 Person meeting Room
Scale 1:20

Note: Panelling and acoustic have switched walls to accommodate TV units and Wall lengths

-	First Issue	23/02/24	EK	
REV	DESCRIPTION	DATE	BY	CHK

CLIENT NAME
Phillip J Davies Holdings plc

PROJECT NAME
Sevendale House

DWG TITLE:
Ground Floor - Meeting Room
Panelling

DWG NO: 34_009 REVISION: -
SCALE 1:100 @ A1 DRAWN: EK

STAGE 5