


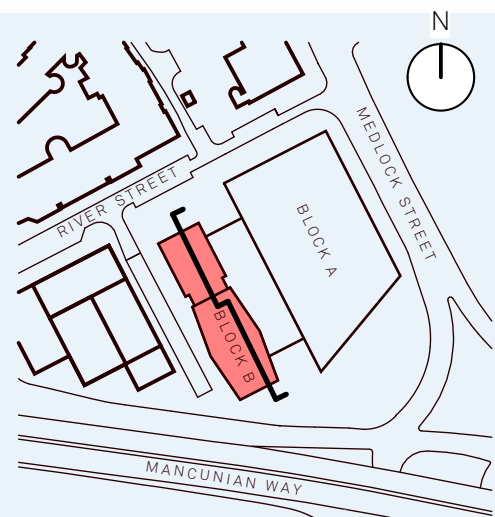


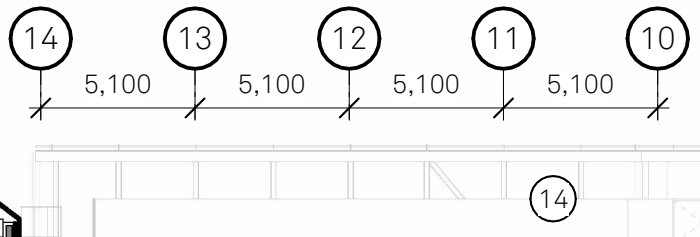

- 01 Community space entrance
- 02 Community space
- 03 Plant
- 04 Escape route
- 05 Refuse store
- 06 Cycle store
- 07 Student amenity space
- 08 Gym
- 09 Corridor
- 10 Corridor to student apartments
- 11 Kitchen/living/dining room
- 12 Threedio
- 13 Twodio
- 14 Roof Terrace
- 15 Lift Overrun
- 16 Roof amenity space
- 17 Top of crown screening external plant on roof

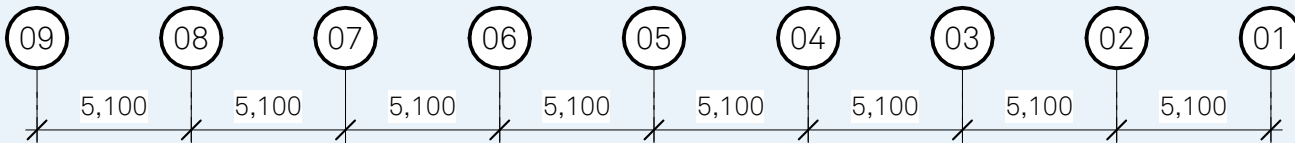

SHORTCROFT ST RIVER ST BLOCK A BLOCK B MEDLOCK ST

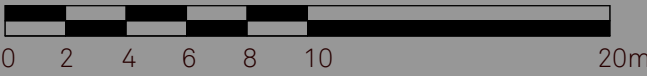

Project: One Medlock Street Title: Section BB

Scale: 1:250 @ A1

Drawn: CS Checked: MH Status: PLANNING Drawing No: 100_B1_05_2200 Rev: F Details: 16/08/24 Non-Material Amendment

Jon Matthews Architects

Union, 2-10 Albert Square, Manchester, M2 6LW 0161 974 3690
Copyright of this drawing is vested in Jon Matthews Architects and it must not be copied or reproduced without written consent. Figured dimensions only are to be taken from this drawing. Do not scale from this drawing. For full company disclosure please visit www.jonmatthewsarchitects.com