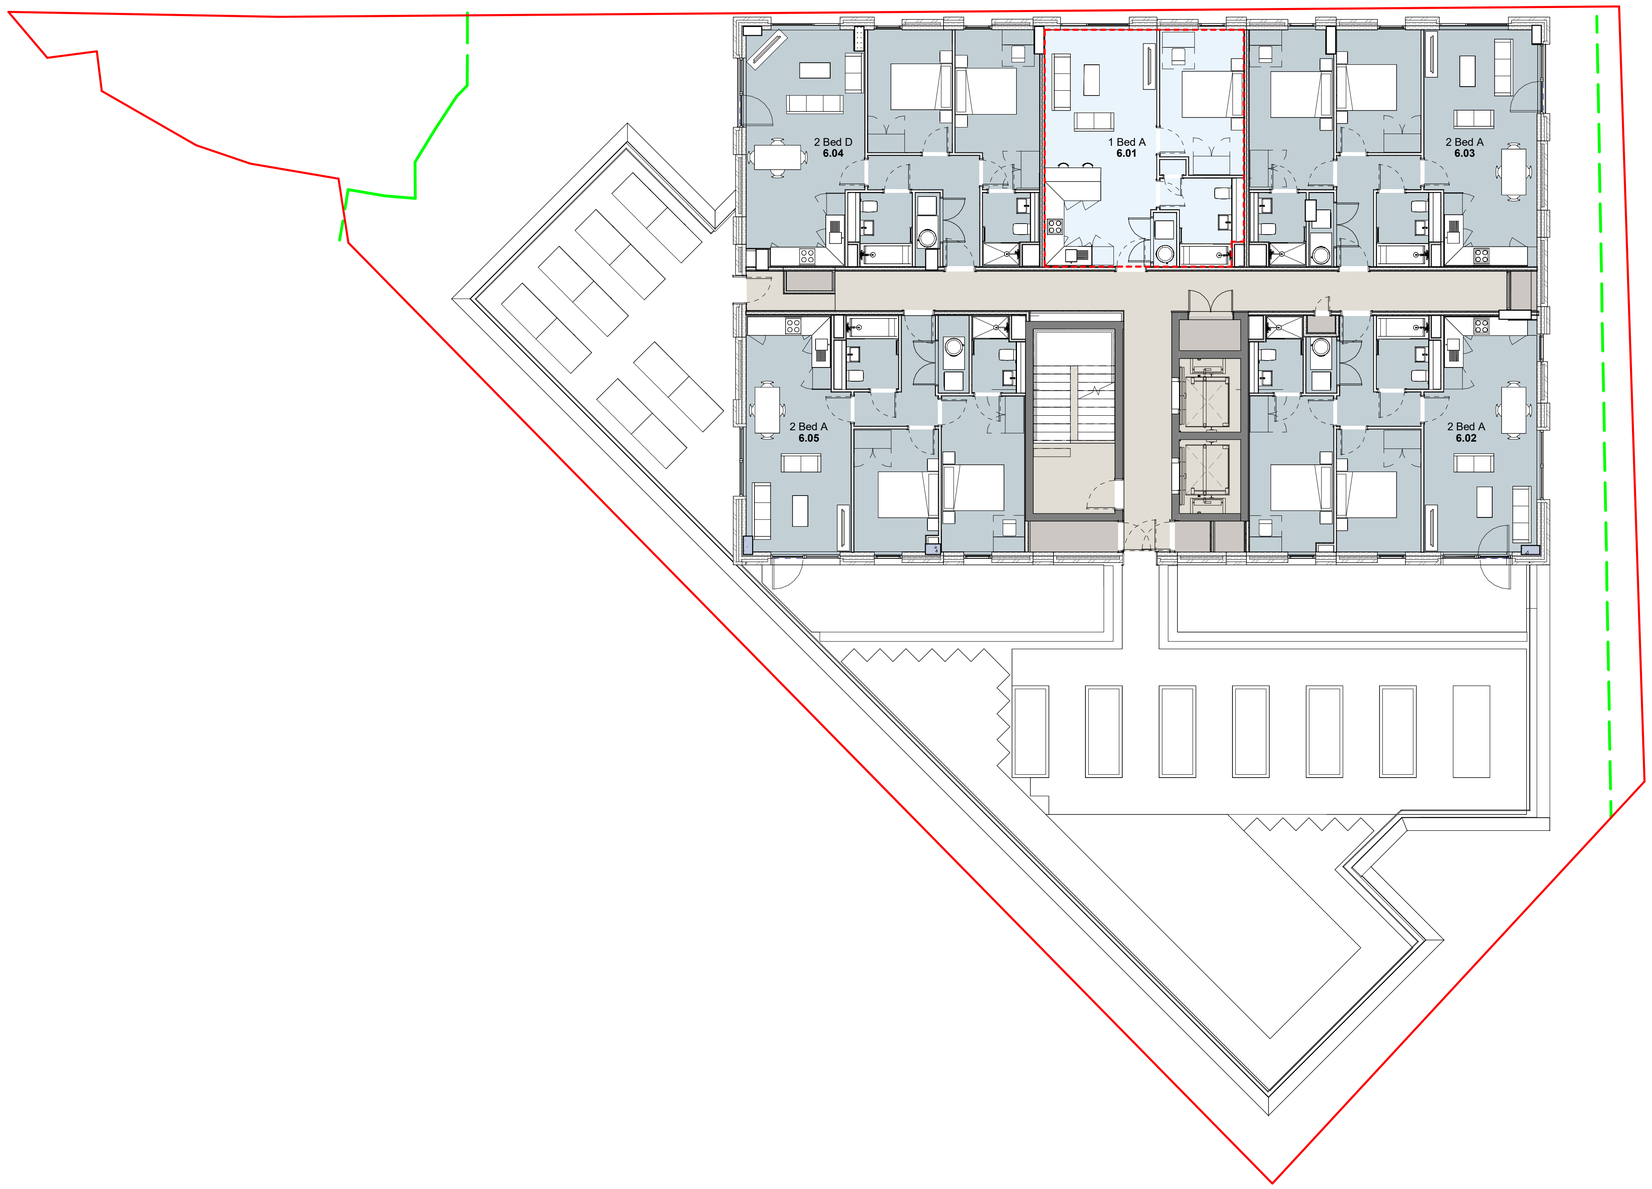

Department Legend

- 1 Bed Apartment
- 2 Bed Apartment
- Circulation
- BOH
- Affordable Provision

SCALE 1 : 100

0 m 2 m 4 m 6 m

A1 Original Sheet Size

NOTES - GENERAL

1. THIS DRAWING IS THE COPYRIGHT OF AHR AND MUST NOT BE RETAINED, COPIED OR USED WITHOUT THE BELOW CONSULTANT'S CONSENT.
2. DIMENSIONS ARE NOT TO BE SCALED FROM THIS DRAWING.
3. ALL DIMENSIONS ARE IN MILLIMETERS AND LEVELS IN METERS UNLESS NOTED OTHERWISE.
4. ANY DISCREPANCIES, EITHER BETWEEN WRITTEN DIMENSIONS AND SITE DIMENSIONS OR WITHIN THESE DRAWINGS SHOULD BE BROUGHT TO THE IMMEDIATE ATTENTION OF THE ARCHITECT BEFORE EXECUTING THE WORKS.
5. THIS DRAWING IS TO BE READ IN CONJUNCTION WITH ALL OTHER DOCUMENTATION FORMING THE CONSTRUCTION CONTRACT.
6. ALL EXISTING DIMENSIONS / LEVELS ETC. INDICATED ON DRAWINGS ARE TO BE VERIFIED ON SITE.
7. CONTRACTOR TO SUBMIT COORDINATED SHOP DRAWINGS FOR APPROVAL AS REQUIRED PRIOR TO COMMENCEMENT OF WORKS AT SITE.

KEY LEGENDS

Note:
Areas calculated in accordance with the RICS Code of Measuring Practice 6th Edition.

Rev	Description	Date	Dr by	App by
P1	Updated for Stage 5 Issue.	06.08.24	BR	DM

original by	date created	approved by
BR	08/26/20	DM

AHR Architects Ltd
5th Floor
55 Princess Street
Manchester
M2 4EW
United Kingdom

T +44(0)161 8287900
E manchester@ahr.co.uk
www.ahr.co.uk

client name
H20 URBAN

project
STORE STREET

drawing
Level 6 - Demarcation Plan

computer file
\\10.32.1.11\DEM_Profiles_Folder_redirection\ben.rigby\Documents\Revit Files\Local Files\Revit
2024\ST-AHR-01-XX-M3-A-Central_ben.rigbyALHNS.rvt

plot date

project number	scale	
2017.01017.000	1 : 100	@A1

drawing number	rev	issue status
ST-AHR-00-00-DR-A-20-206	P1	S3

This drawing is to be read in conjunction with all related drawings. All dimensions must be checked and verified on site before commencing any work or producing shop drawings. The originator should be notified immediately of any discrepancy.
This drawing is copyright and remains the property of AHR.