
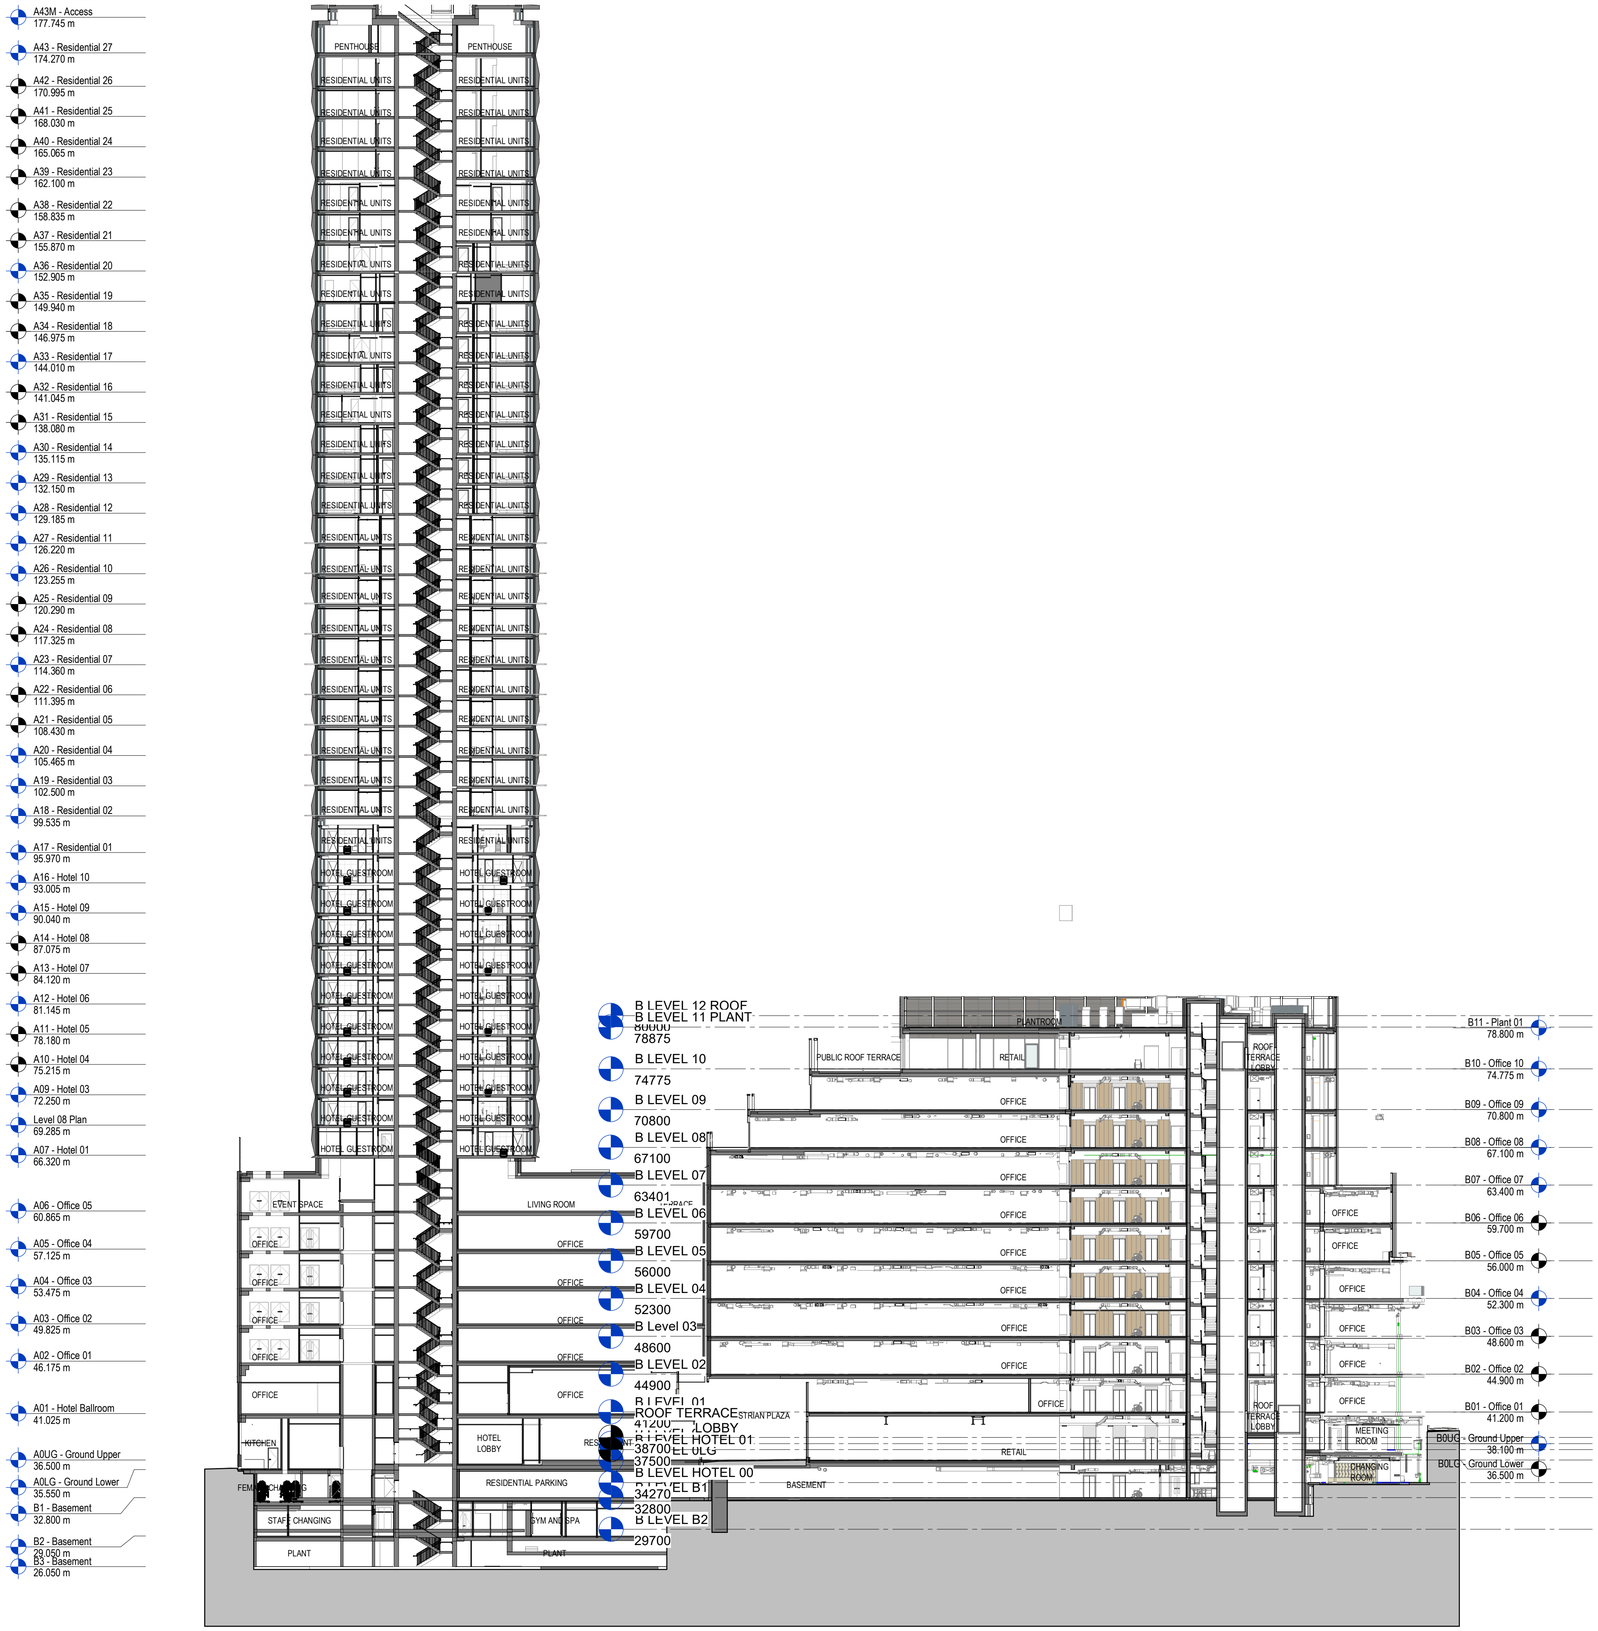


A7 CROSS SECTION WEST-EAST B

1 : 300

DO NOT SCALE
Work to annotated dimensions only. Read drawings in conjunction with relevant specification, Structural Engineers' and Services Engineers' drawings. Confirm all dimensions before commencement of any work on site or fabrication.

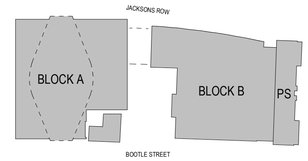

Rev:	Details:	Date:
P03	Planning Pack	15/10/24
P02	Aug 23 - S73 Issue	01/08/23
P01	Oct 22 - S73 First Issue	14/10/22

client:
SIM

project:
ST. MICHAEL'S

job number:
0643

status:
PLANNING

SGI Studios
1 Kelso Place
Manchester M15 4LE
t. +44(0)161 832 9842
e. mail@hodderandpartners.com
w. www.hodderandpartners.com

title:
BUILDINGS SECTIONS - WEST-EAST BRIDGE

scale: As indicated @ A1

drawn by: Author

drawing number:
HOD-S73-252

current revision date: 15/10/24

revision: P03

hodder+partners

0 10 50 100 200 300 400 500 600 700

17/10/2024 12:44:59