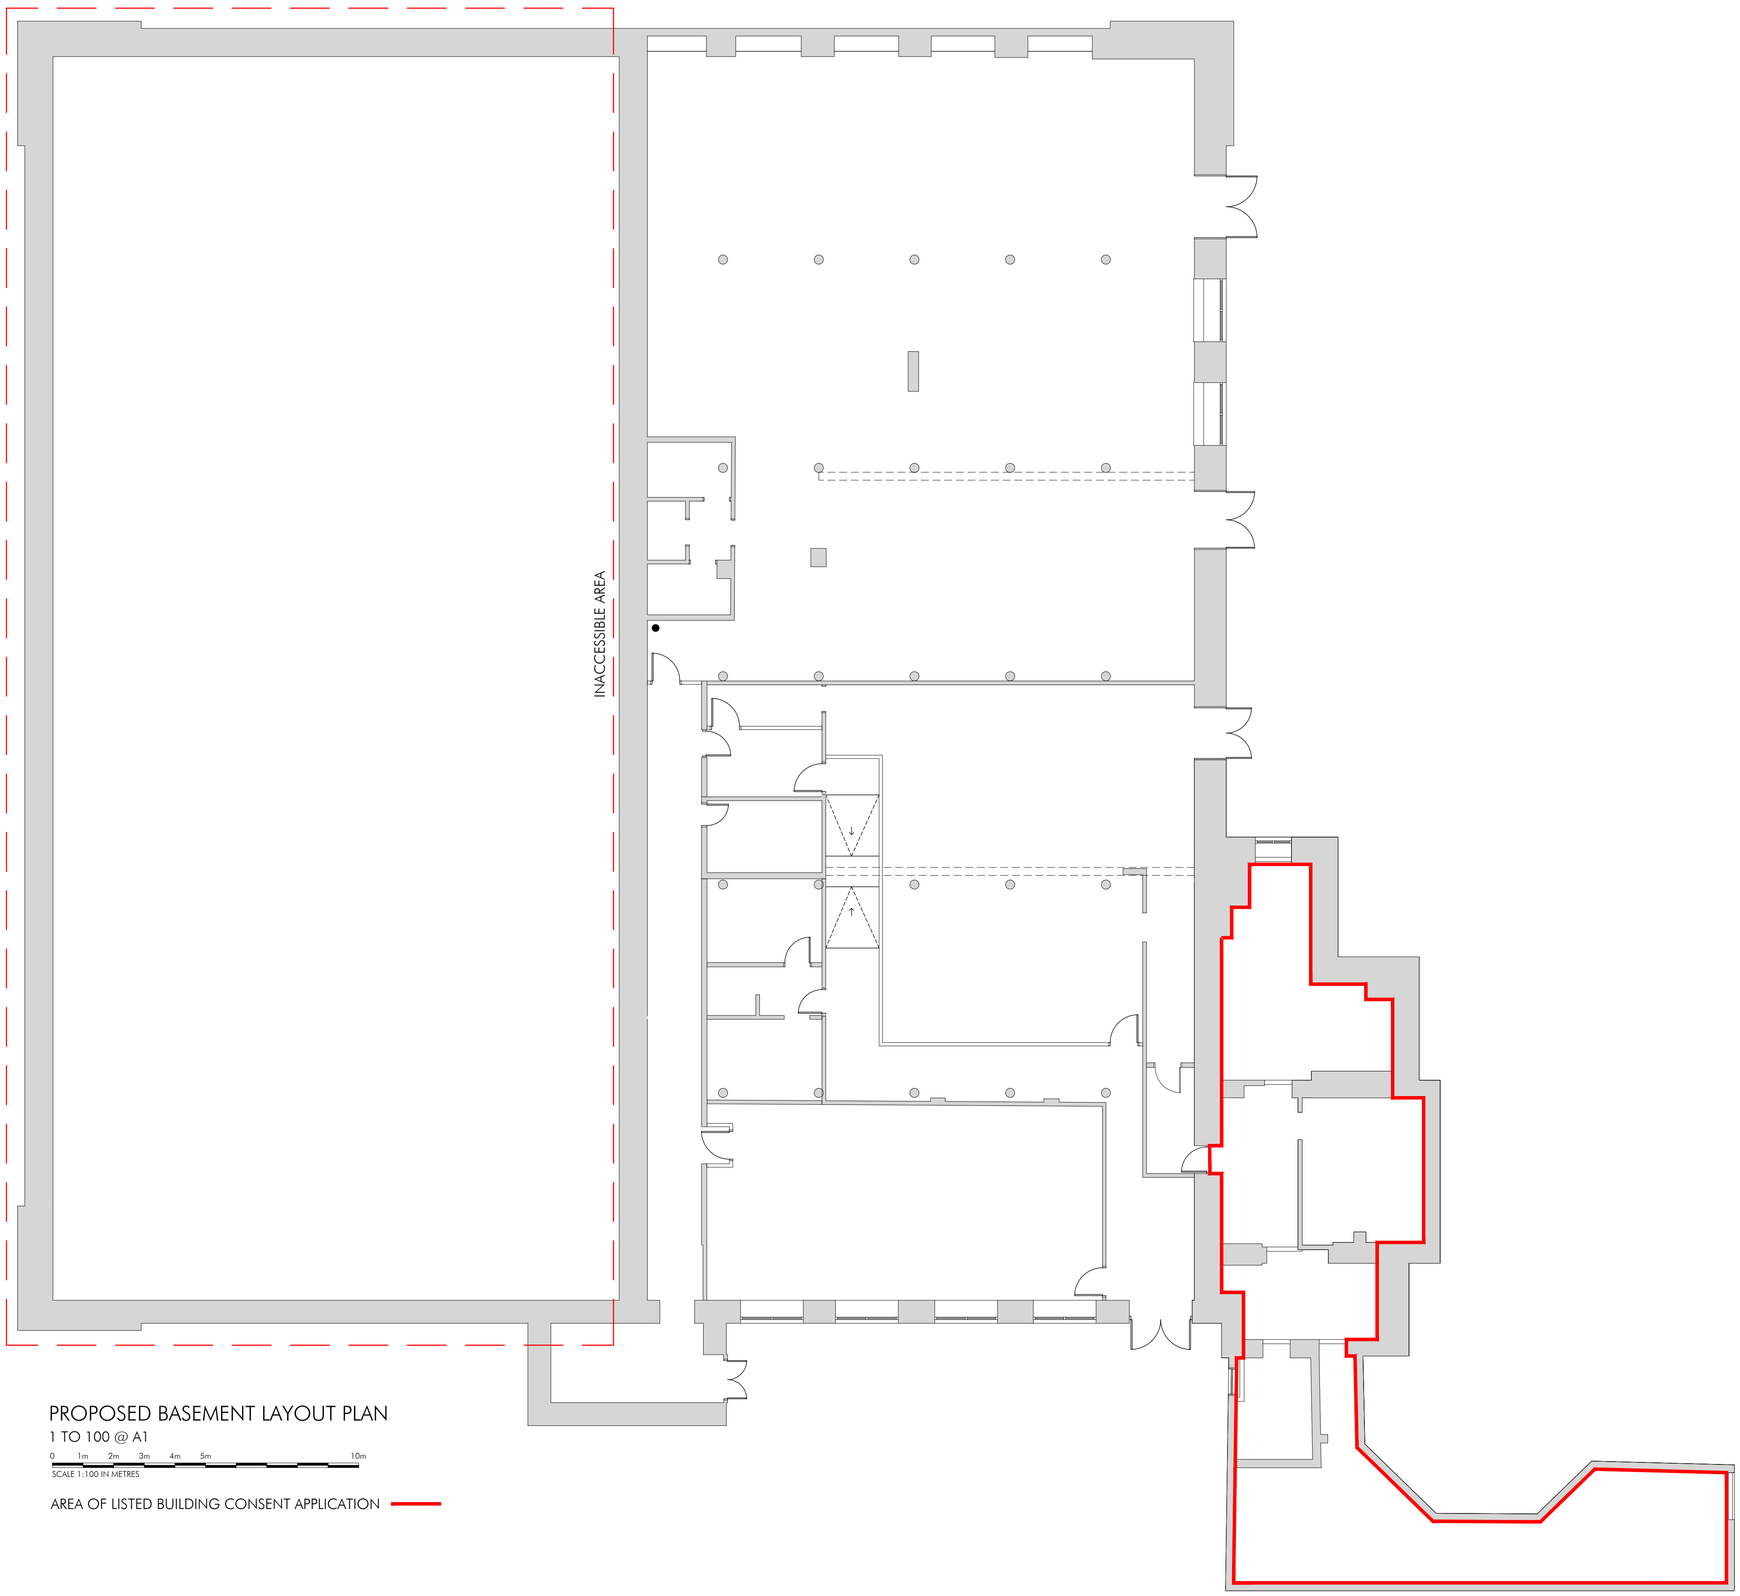


PROPOSED BASEMENT LAYOUT PLAN

1 TO 100 @ A1

0 1m 2m 3m 4m 5m 10m

SCALE 1:100 IN METRES

AREA OF LISTED BUILDING CONSENT APPLICATION

LISTED BUILDING ISSUE

BN	DRAWN		06/09/24	DMG
DRAWN	REVISION		DATE	VER

ALLISON PIKE

ARCHITECTS & DESIGNERS

7 Buxton Road West, Disley,
Stockport, Cheshire, SK12 2AE.
Website: www.allisonpike.com

Telephone: 01663 763000
Facsimile: 01663 766772
Email: studio@allisonpike.com

© Allison Pike Partnership Limited.

PROJECT

TRUMAN
VICTORIA MILL
MILES PLATTING

TITLE

PROPOSED BASEMENT LAYOUT PLAN

SCALE

1:100 @ A1

JOB No	DRAWING No	REV
TRU01	AP11	//