

All dimensions are in millimetres unless stated otherwise. No dimensions to be scaled from drawings. All dimensions to be checked on site prior to manufacture.

Any discrepancies between drawings and site conditions are to be reported to the contract manager.

This drawing is to be read in conjunction with all relevant Structural Engineers and Mechanical & Electrical Engineers drawings and specification.

© COPYRIGHT
The copyright in this drawing is vested in OBi Property Ltd and no licence or assignment of any kind has been, or is, granted to any third party whether by provision of copies or originals of the drawings or otherwise unless otherwise agreed in writing.

Small Power & Data Notes

1. All small power & data locations, heights & specs subject to review & approval and TBC by contractor / IT consultant.
2. Any remaining existing power & data being kept is to be checked by contractor / IT consultant.
3. Where TVs are installed contractor must allow for all necessary requirements including power, data, TV socket & HDMI.
4. Server cab locations TBC by specialist contractor / IT consultant.
5. All cleaners sockets @ 450mm AFFL.
6. LL = Low Level @ 450mm AFFL. TBC by designer.
7. ML = Mid Level @ 900mm - 1250mm AFFL. TBC by designer.
8. HL = High Level @ 1500mm - 1600mm AFFL. TBC by designer.
9. AW = Above Worktop @ 150mm above counter height.
10. Client and contractor to confirm if power & data is sufficient.

2p/2d

Floorbox - 2 Power, 2 Data

4p/4d

Floorbox - 4 Power, 4 Data

USB

USB Point to TV (In Floorboxes)

Single

Single Power Socket

Twin

Twin Power Socket

Single

Single switched fuse spur

Cleaners

Cleaners Socket.

TV / AV

TV / AV Sockets

Data

Data Point, N = No. of

Wifi

Wifi Data Point

Comms

Comms Cabinet

TOUCHPAD

PHONE

CHARGING

POINTS

Note: include to chase out

concrete floor to floor boxes

B	Updated	21/09/23	RG
A	Updated	02/08/23	RG
-	First Issue	26/04/23	RG

REV	DESCRIPTION	DATE	BY	CHK
-----	-------------	------	----	-----

CLIENT NAME

Philip J Davies Holdings plc

PROJECT NAME

Sevendale House

DWG TITLE:

Ground Floor - Small Power and Data

DWG NO: 63_000 REVISION: -


SCALE 1 : 200 @A3 DRAWN: RG

DWG STATUS:

TENDER

© OBi Property Limited
80 Mosley Street, Manchester, M2 3FX
t: 0161 237 1717 e: info@obiproperty.co.uk

OBi

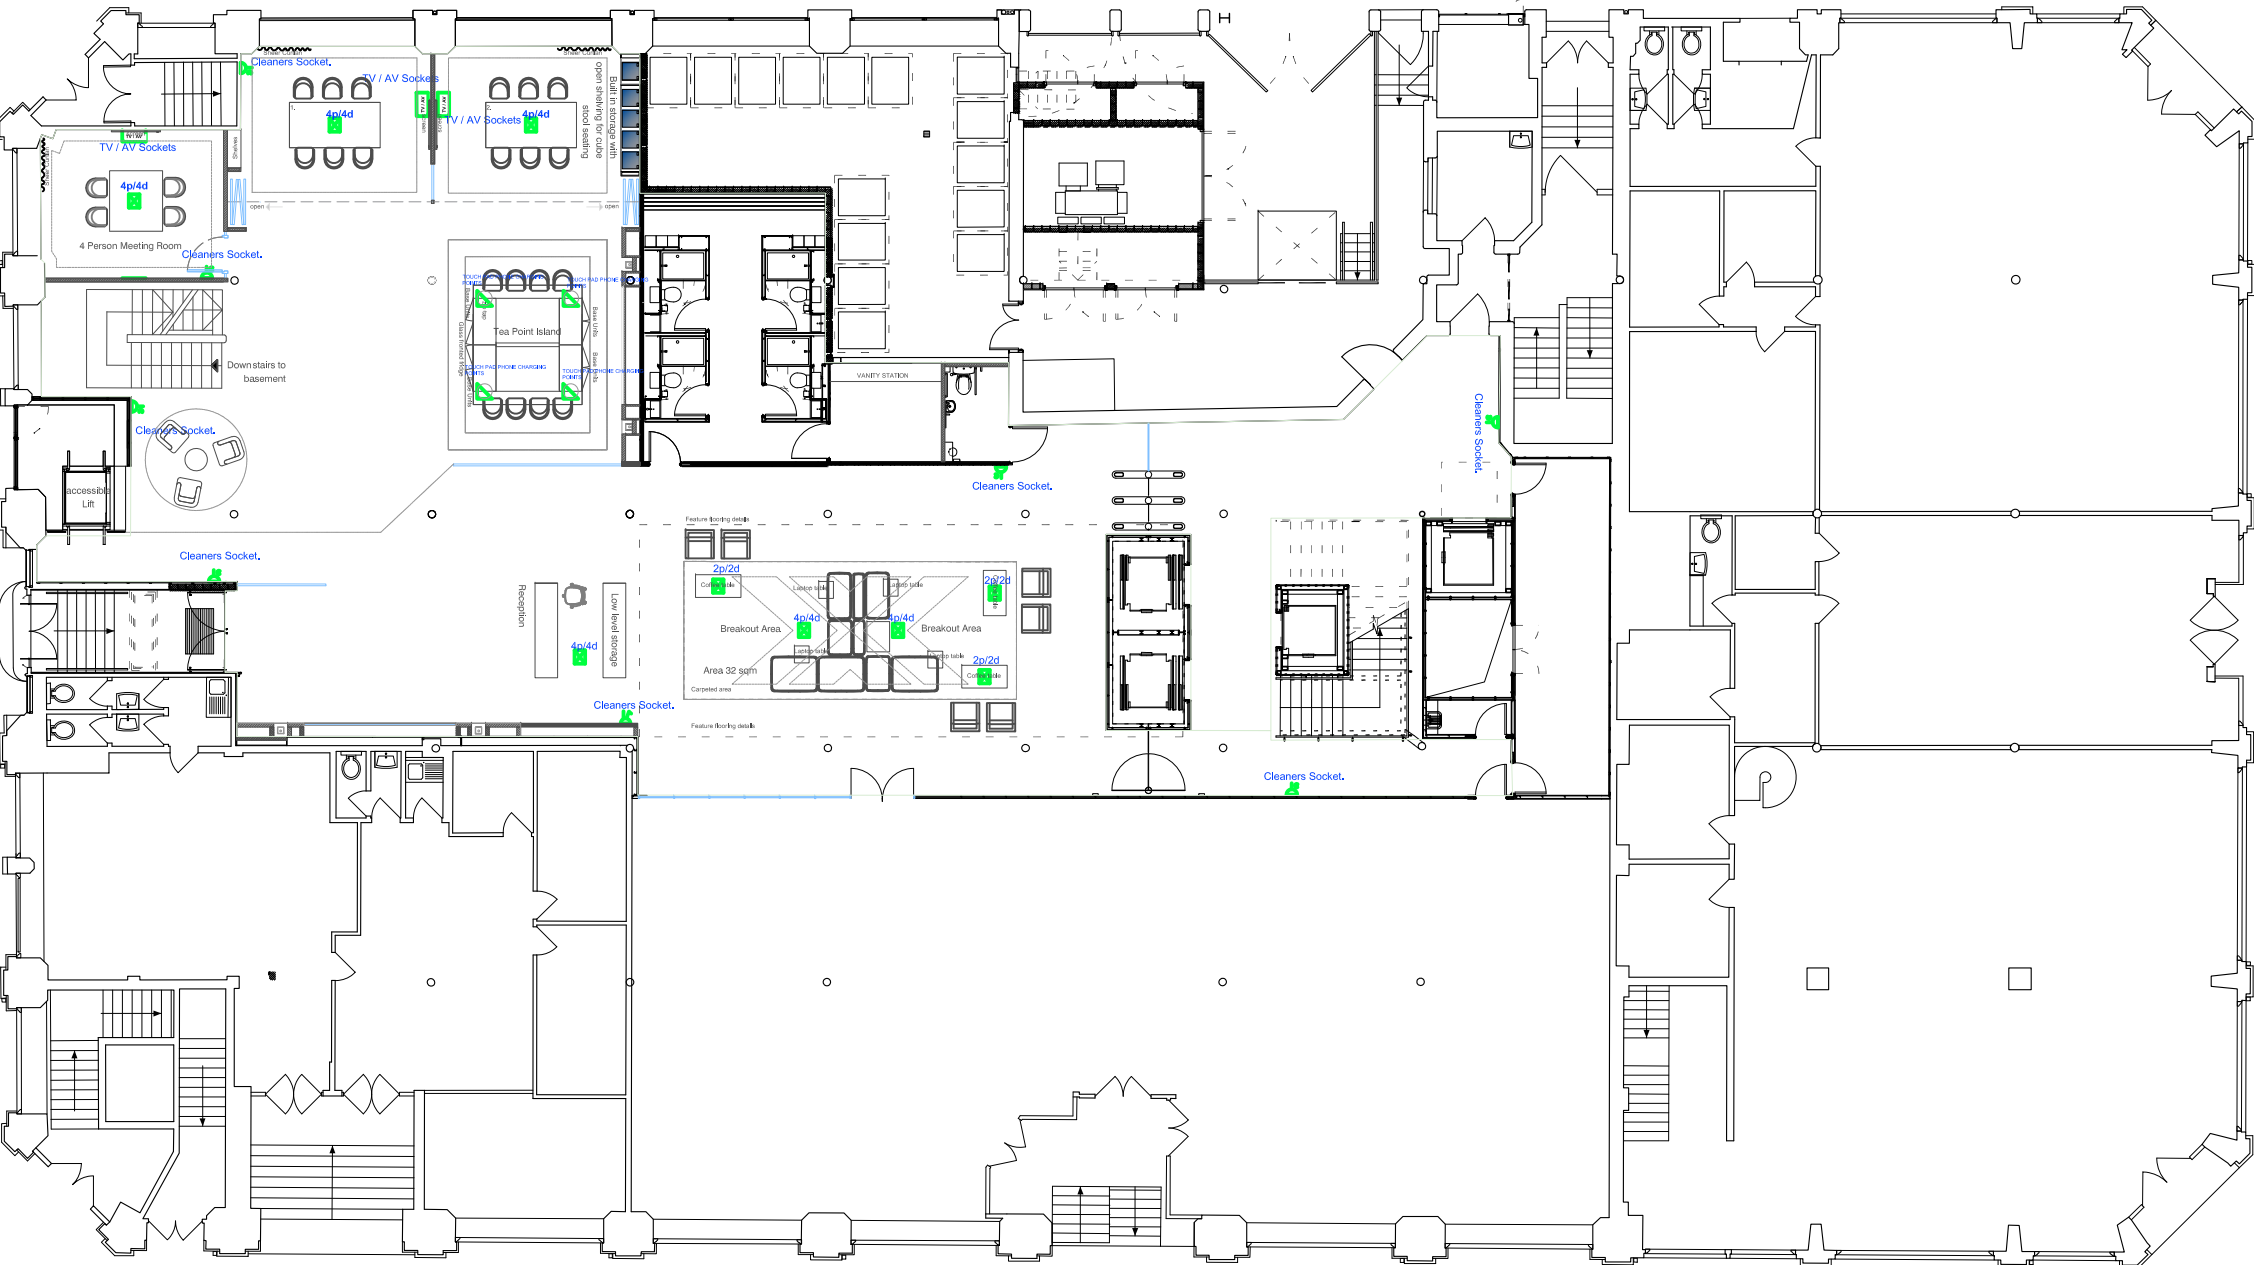

PHASE 1
scale 1/200