


All dimensions are in millimetres unless stated otherwise. No dimensions to be scaled from drawings. All dimensions to be checked on site prior to manufacture.

Any discrepancies between drawings and site conditions are to be reported to the contract manager.

This drawing is to be read in conjunction with all relevant Structural Engineers and Mechanical & Electrical Engineers drawings and specification.

© COPYRIGHT
The copyright in this drawing is vested in OBI Property Ltd and no licence or assignment of any kind has been, or is, granted to any third party whether by provision of copies or originals of the drawings or otherwise unless otherwise agreed in writing.

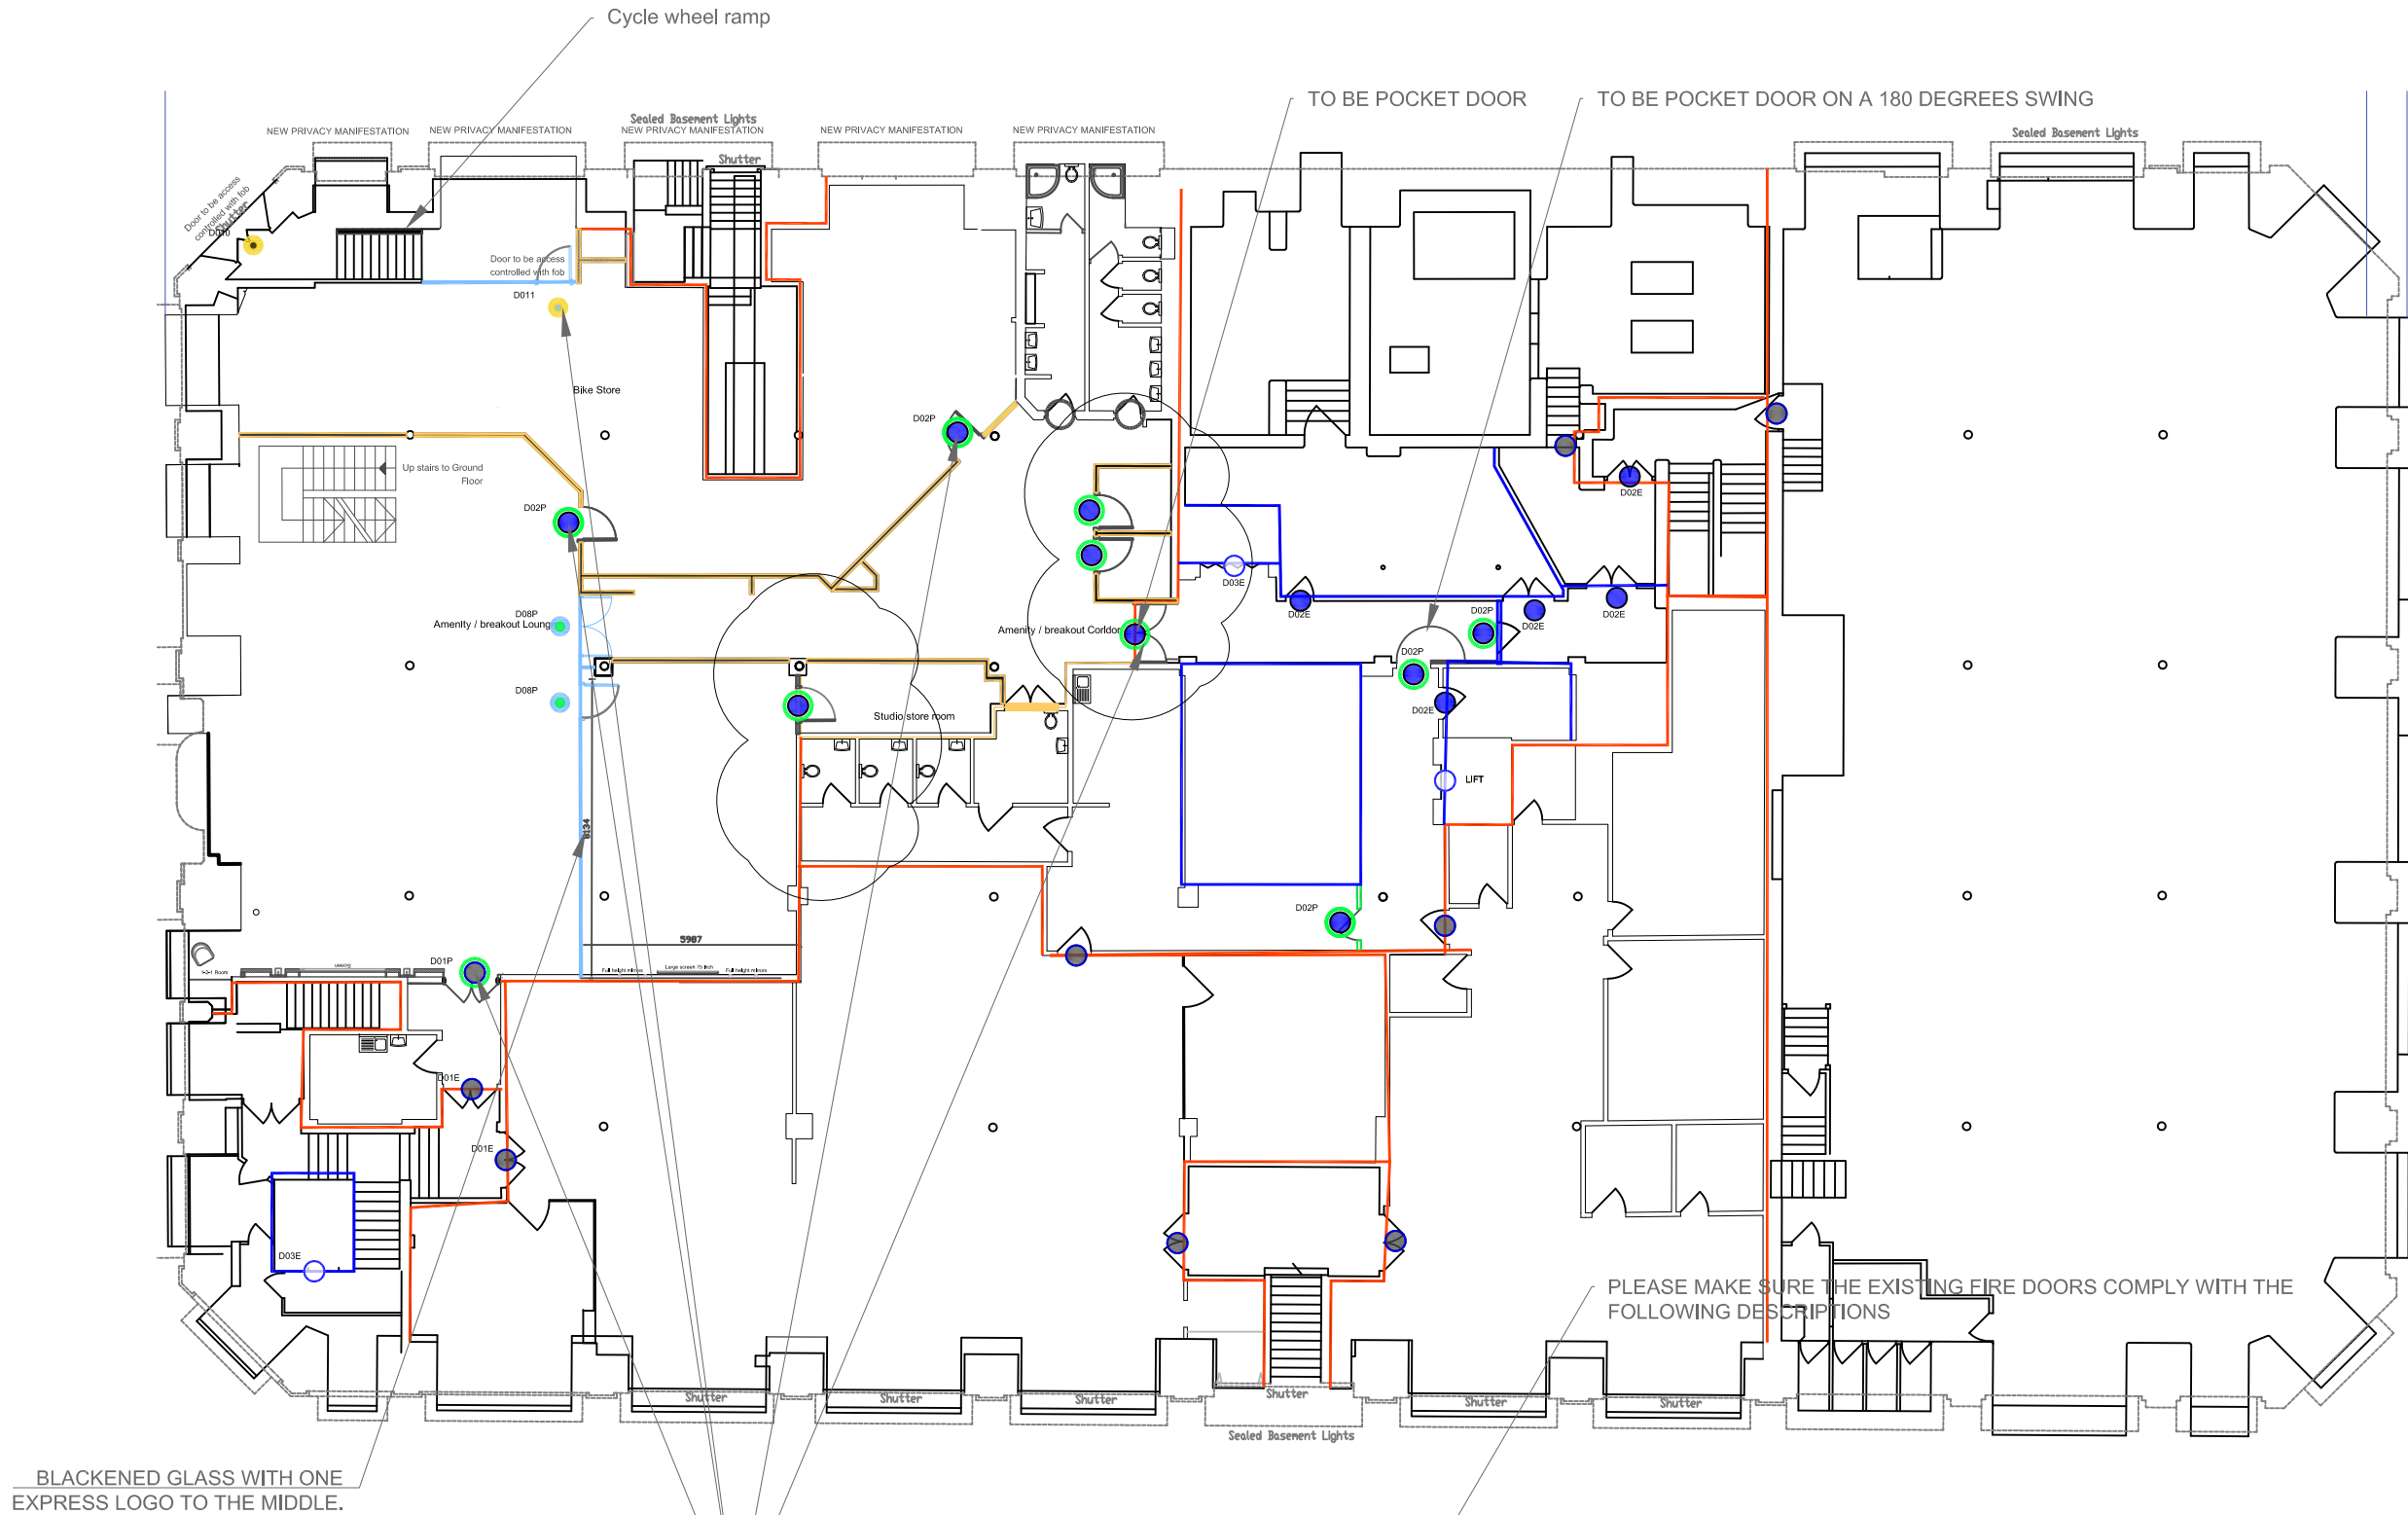

c	updated changing rooms	22/01/24	RG
B	updated	03/11/23	RG
A	updated	15/10/23	RG
-	First issue	26/04/23	RG

REV	DESCRIPTION	DATE	BY	CHK
-----	-------------	------	----	-----

CLIENT NAME

Philip J Davies Holdings plc

PROJECT NAME

Sevendale House

DWG TITLE:

Lower Ground Floor - WallTypes

DWG NO: 16_000

REVISION: -

SCALE 1: 200 @A3

DRAWN: RG

DWG STATUS:

TENDER

© OBI Property Limited
80 Mosley Street, Manchester, M2 3FX
t: 0161 237 1717 e: info@obiproperty.co.uk

OBI



Door Types	Existing Doors	Code	Description
D01P	D01E	FD 605 FIRE DOOR	FD 605 Fire Door
D02P	D02E	FD 305 FIRE DOOR	FD 305 Fire Door
D03P	D03E	FD 30 FIRE DOOR	FD 30 Fire Door
D04P		PROPOSED NEW SLIDING DOOR	Matt Black Finish TBC
	D05E	EXISTING DOOR	Vinyl wrapped - black when applying please make sure doors are prepped and clean to avoid dust and grit getting trapped between the vinyl and doors.
	D06E	EXISTING DOOR	To be painted out in the same colour as the walls finish to be eggshell
	D07E	EXISTING GLASS DOOR	Banding on M3 Tape to achieve critical glazing effect
D08P		PROPOSED NEW GLASS DOOR	Banding on M3 Tape to achieve critical glazing effect
D09		PROPOSED NEW ALUMINIUM SLIDING DOOR	Rollled Aluminium sliding door. Track to be inserted to the floor.
D010		PROPOSED NEW SOLID ACCESS CONTROL DOOR	
D011		PROPOSED NEW GLASS ACCESS CONTROL DOOR	
D012		PROPOSED NEW FINGER GLASS DOOR	Banding on M3 Tape to achieve critical glazing effect

WallTypes	Description
WT01	Solid walls 1 = 12.5mm plasterboard, 75mm stud.
WT02	Solid walls double wall staggered stud 50mm insulated 2 x 12.5 plasterboard
WT03	Single Glazed partitions 125mm toughened glass - allow for black frame to glass and door with bulkhead above Banding on M3 Tape to achieve critical glazing effect Feature glazed screen one piece without any joints
WT04	Add banding to existing glass
WT05	paint existing frame black
WT06	60 Minute Fire Resistance
WT07	Existing walls
WT08	60 Minute Fire Shutter
WT09	Existing walls
WT10	30 Minute Fire Resistance
	Existing railings to be clad in artifical planters