

1. Front - Existing
1 : 100




2. Left Side - Existing
1 : 100




3. Rear - Existing
1 : 100



4. Right Side - Existing
1 : 100

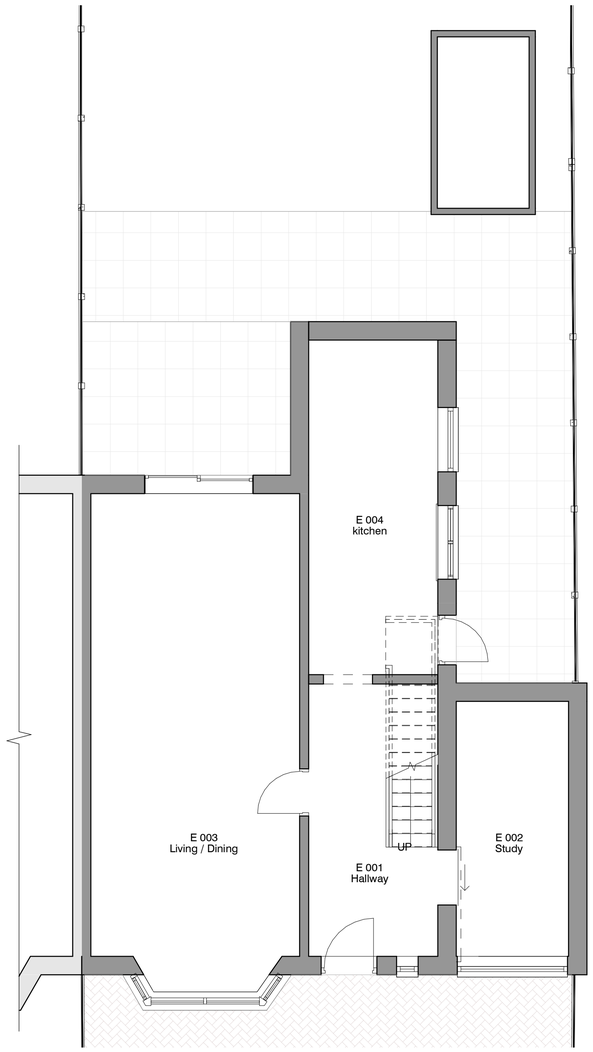

5. Level 0 - Existing
1 : 50

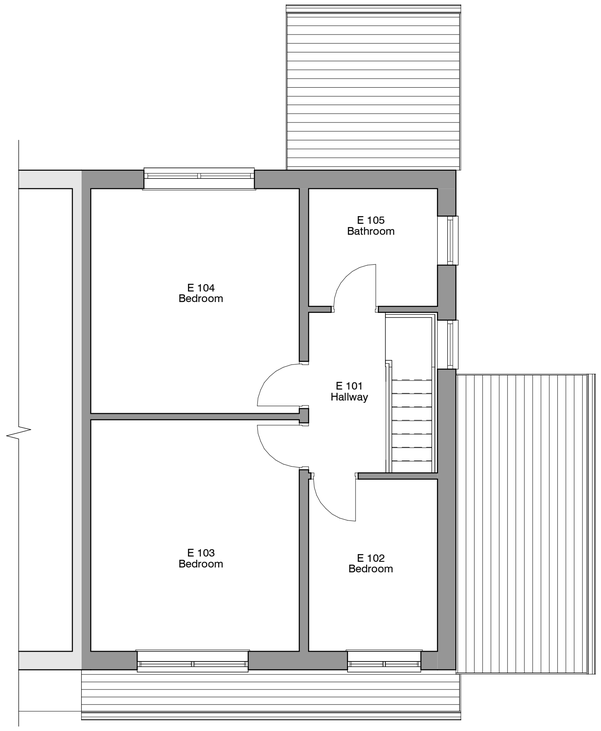

6. Level 1 - Existing
1 : 50

0.5 0 0.5 1 1.5 2 2.5
SCALE 1: 50 m

REV. DESCRIPTION BY DATE

RADNOR ARCHITECTURE PLANNING & DESIGN

office@radnorarchitecture.co.uk

PROJECT
15 Boardman Road

PROJECT NO.	RA24020.
CLIENT	Cohen
DATE	15 AUG 2024
DRAWN BY	ER
TITLE	Existing Plans and Elevations
SHEET NO.	REV.
002.	
SCALE @ A1	As indicated

NOTES

© COPYRIGHT. ALL RIGHTS RESERVED. NO PART OF THIS PUBLICATION MAY BE REPRODUCED, STORED IN ANY RETRIEVAL SYSTEM OR TRANSMITTED IN ANY FORM WITHOUT PERMISSION FROM THE DESIGNER. ALL DIMENSIONS AND SETTING OUT ARE TO BE CHECKED AND CONFIRMED ON SITE BEFORE COMMENCEMENT OF WORK. ANY DISCREPANCIES TO BE REPORTED TO THE DESIGNER BEFORE THE COMMENCEMENT OF ANY WORK. ALL WORK AND MATERIALS TO BE IN ACCORDANCE WITH CURRENT STATUTORY LEGISLATION, RELEVANT CODES OF PRACTICE AND BRITISH STANDARDS. ALL DIMENSIONS ON THIS DRAWING ARE IN MILLIMETRES UNLESS STATED OTHERWISE.