



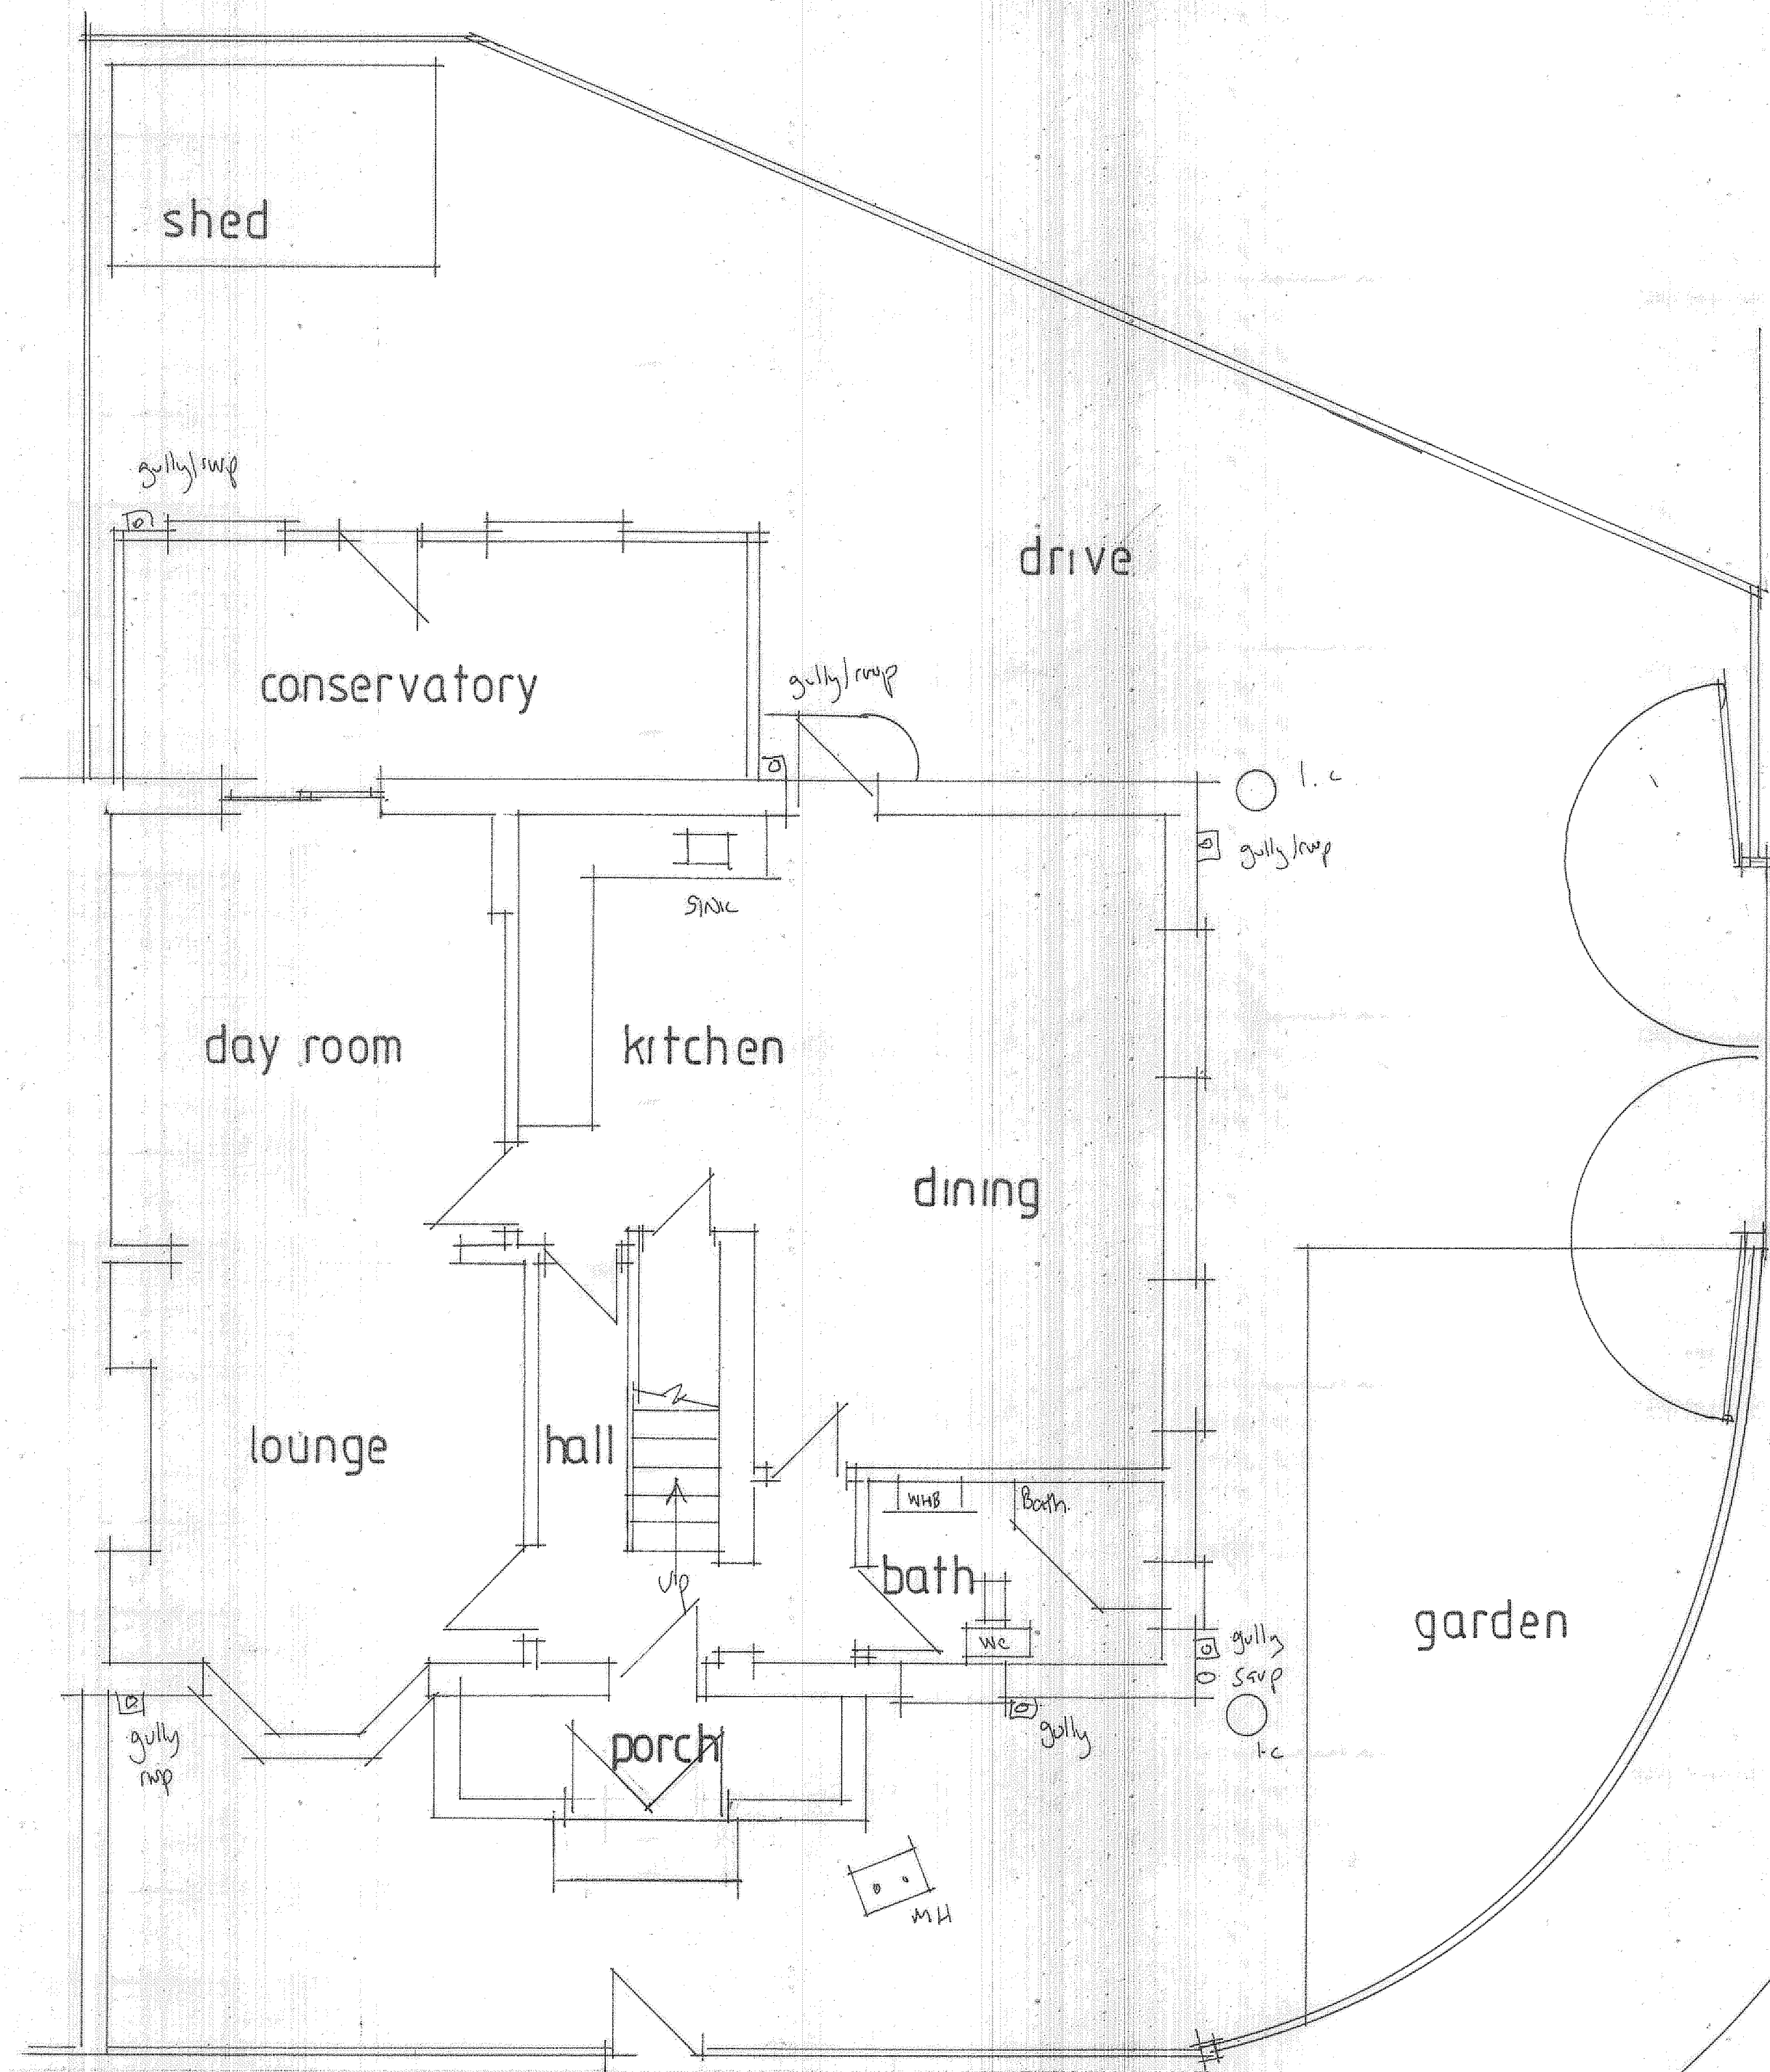


GROUND FLOOR

guildford rd

norley dr

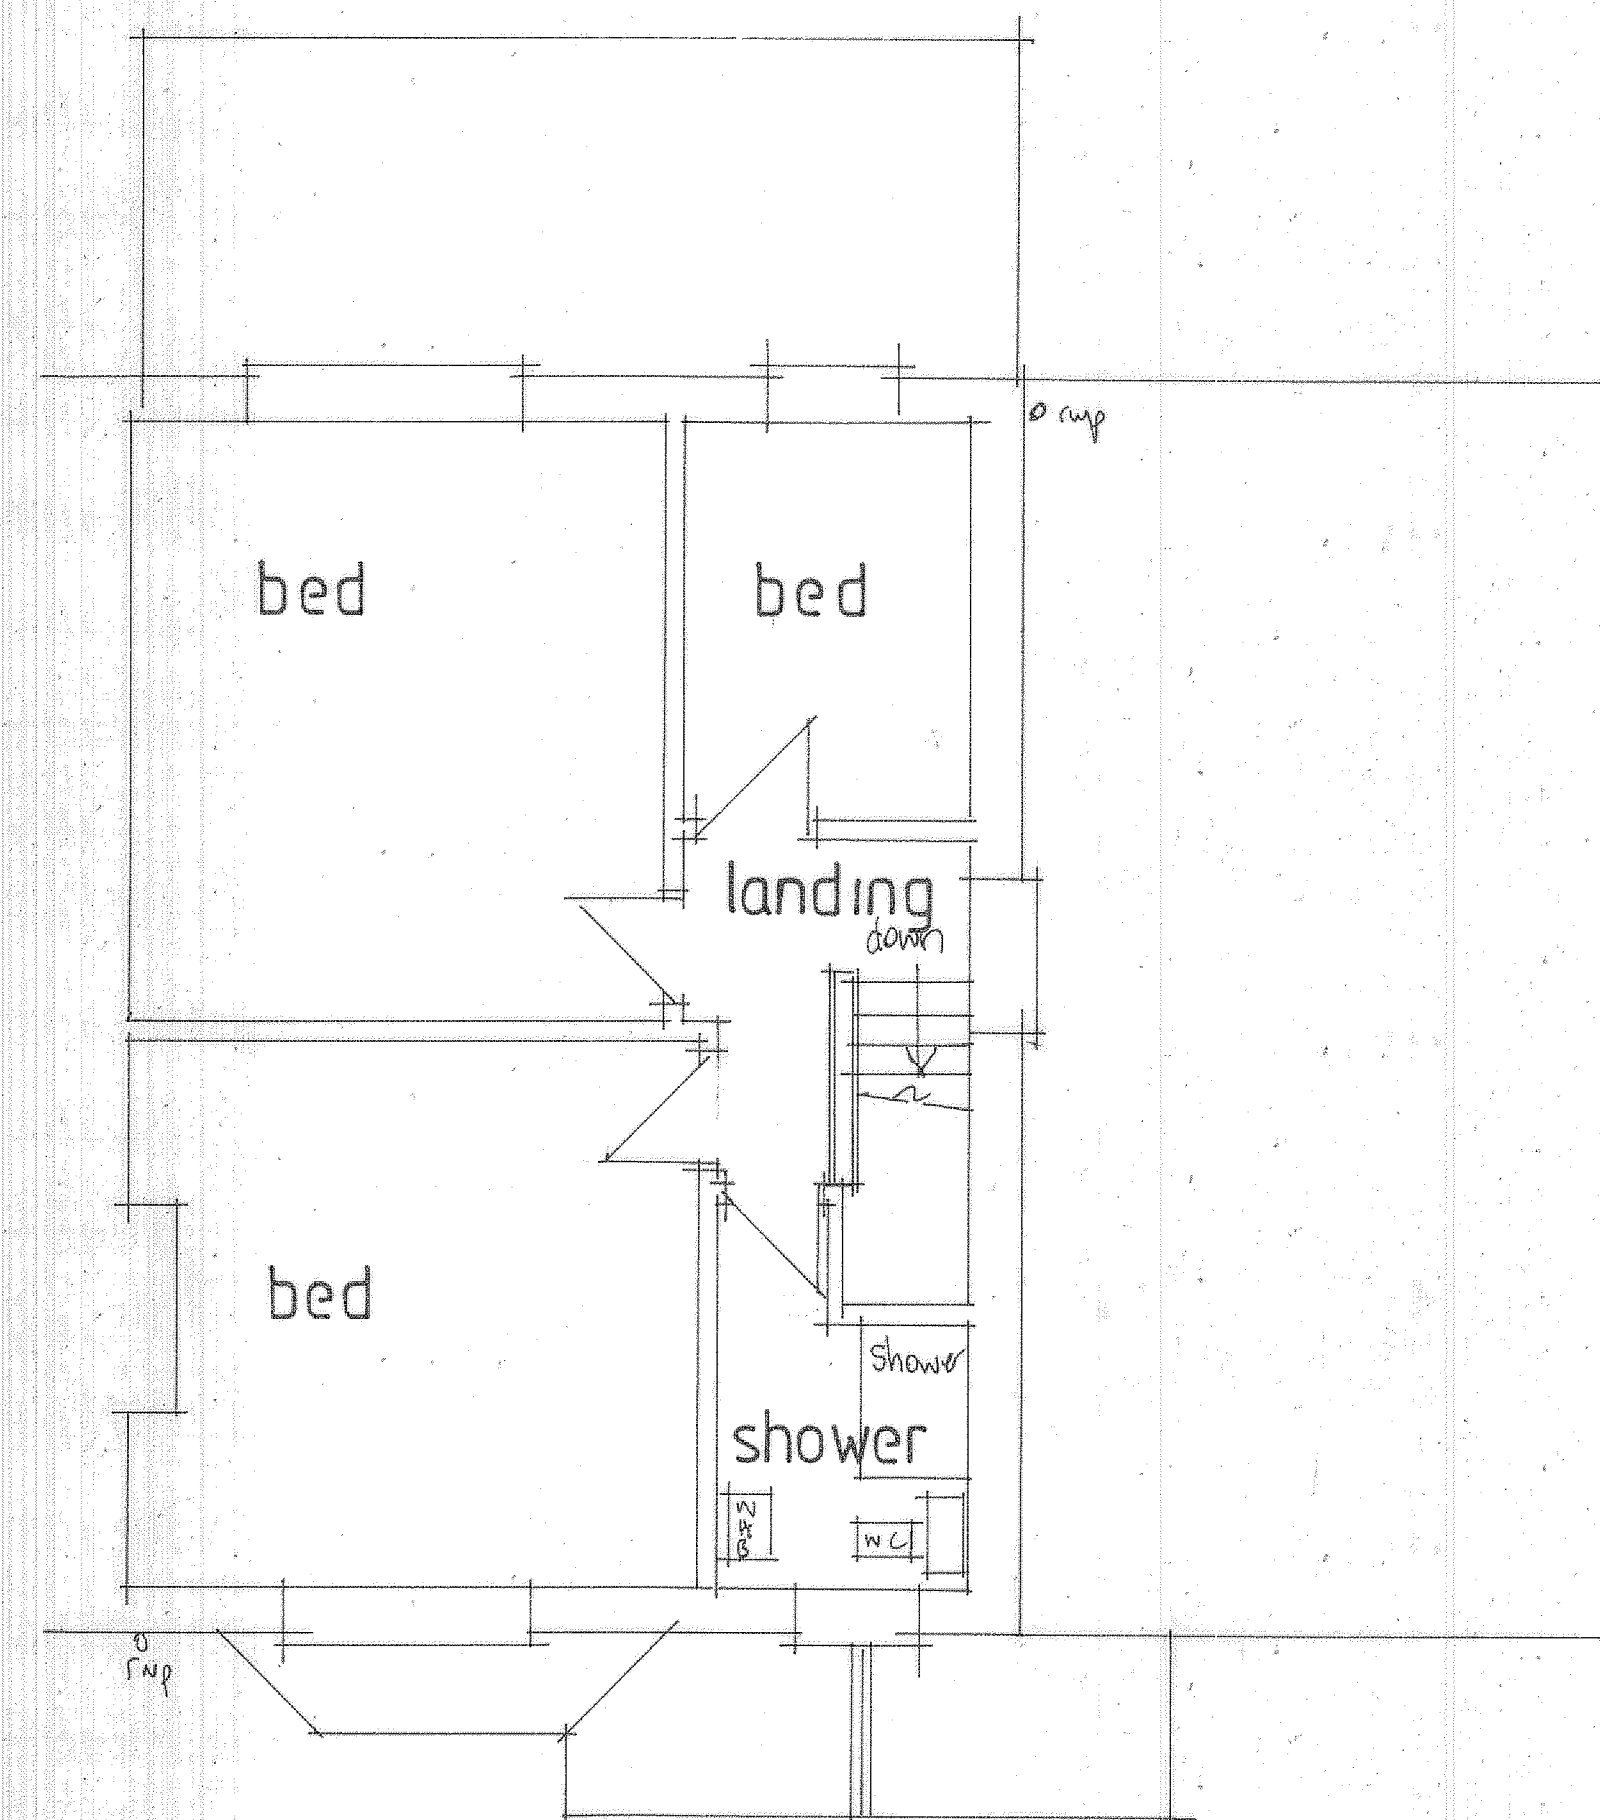

FIRST FLOOR

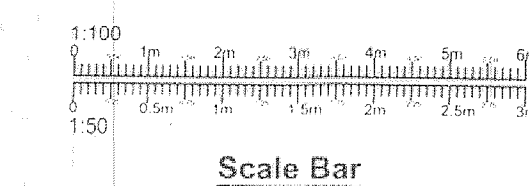

PROJECT  
PROPOSED FIRST FLOOR  
SIDE EXTENSION.  
DRAWING TITLE  
EXISTING LAYOUTS.  
CLIENT  
MS. P. ANWAR.  
ADDRESS  
71, GUILDFORD ROAD,  
LEVENSHULME, MANCHESTER.  
M19 3ER.  
SCALE  
SCALE 1:50@A1  
DRAWING No  
CL 09245911/1.  
DATE  
SEPT 2024.