

COPYRIGHT


THIS DRAWING IS PROTECTED UNDER COPYRIGHT.
COPYRIGHT REMAINS THE PROPERTY OF BRAWN DESIGN
LTD UNLESS OTHERWISE ASSIGNED.

STRUCTURAL WORKS

ANY STRUCTURAL INFORMATION ON THIS DRAWING IS
INDICATIVE ONLY. NO STRUCTURAL DETAILS TO BE
TAKEN FROM THIS DRAWING. ALL STRUCTURAL DETAILS
TO BE REFERRED TO A STRUCTURAL ENGINEER.


ALL DIMENSIONS

FIGURED DIMENSIONS ONLY TO BE TAKEN FROM THIS DRAWING. DO NOT SCALE. ALL DIMENSIONS TO BE
VERIFIED ON SITE PRIOR TO THE COMMENCEMENT OF WORK. ALL CONTRACTORS MUST VISIT THE SITE
AND BE RESPONSIBLE FOR CHECKING ALL SETTING OUT DIMENSIONS. NOTIFY BRAWN DESIGN LTD OF
ANY DISCREPANCIES PRIOR TO ANY MANUFACTURE OR CONSTRUCTION WORKS.

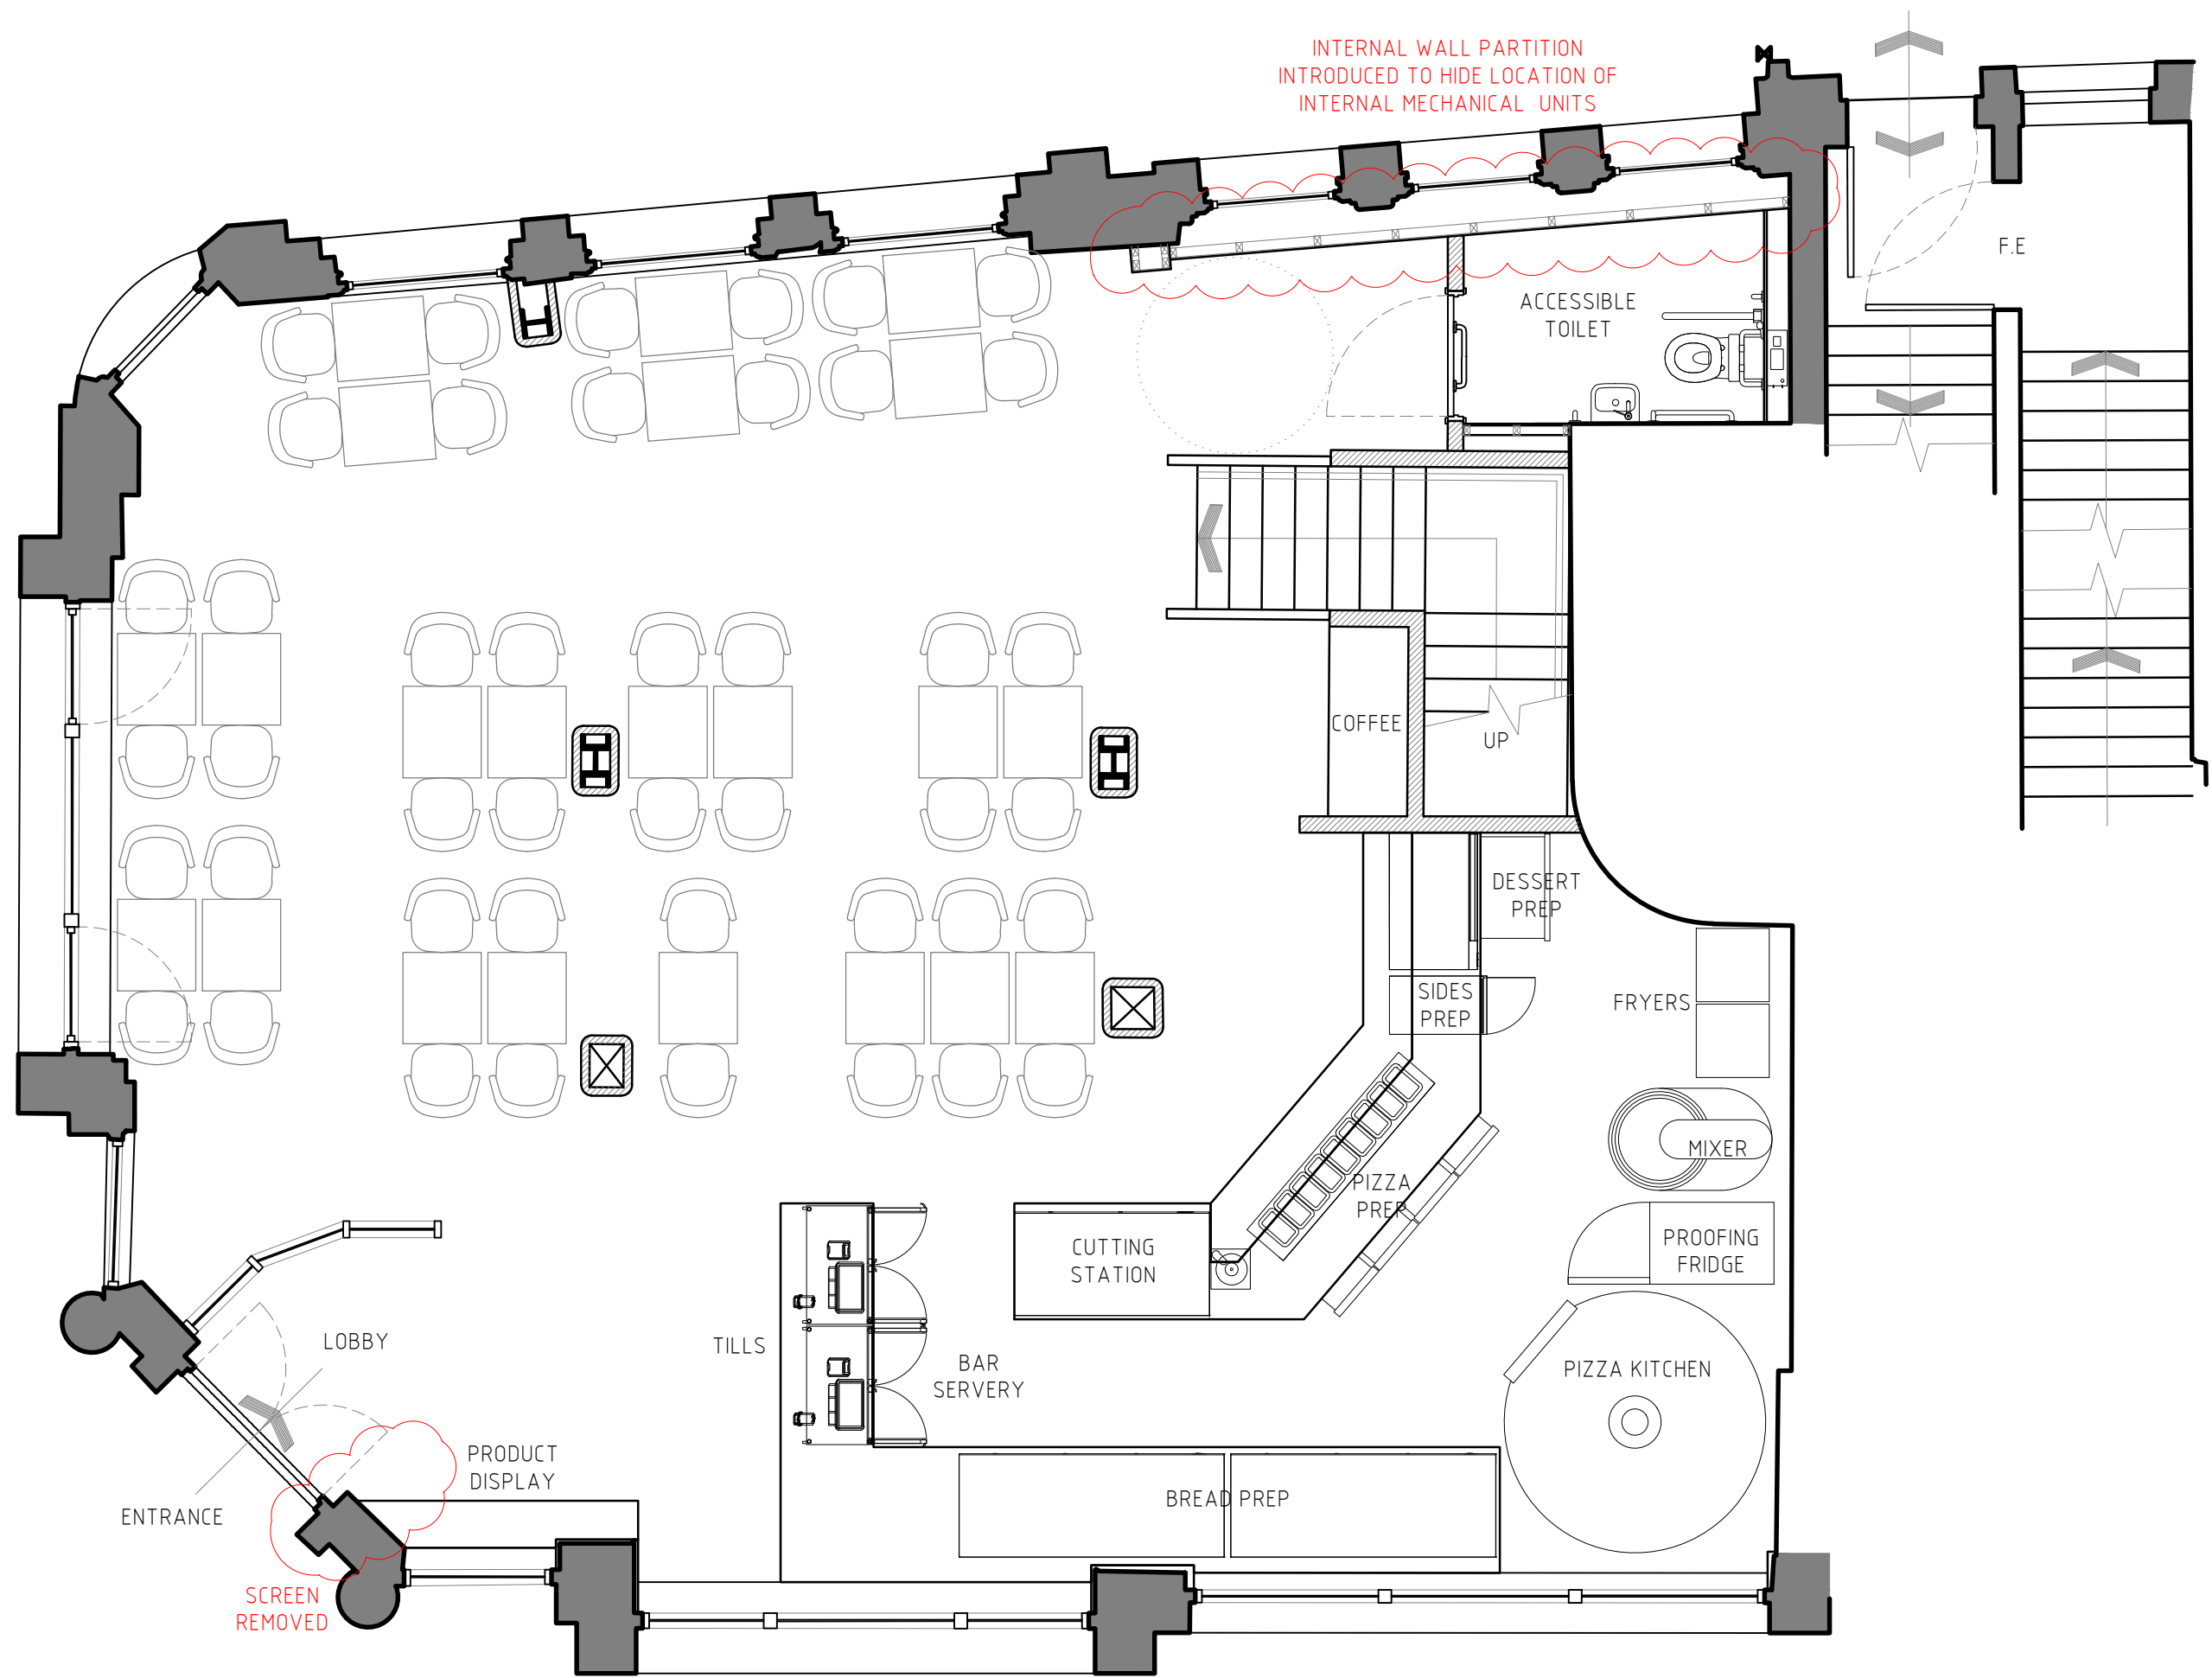


GROUND FLOOR
GENERAL ARRANGEMENT
SCALE 1:50

COVERS
GROUND FLOOR - 44
BASEMENT FLOOR - 36
TOTAL - 80

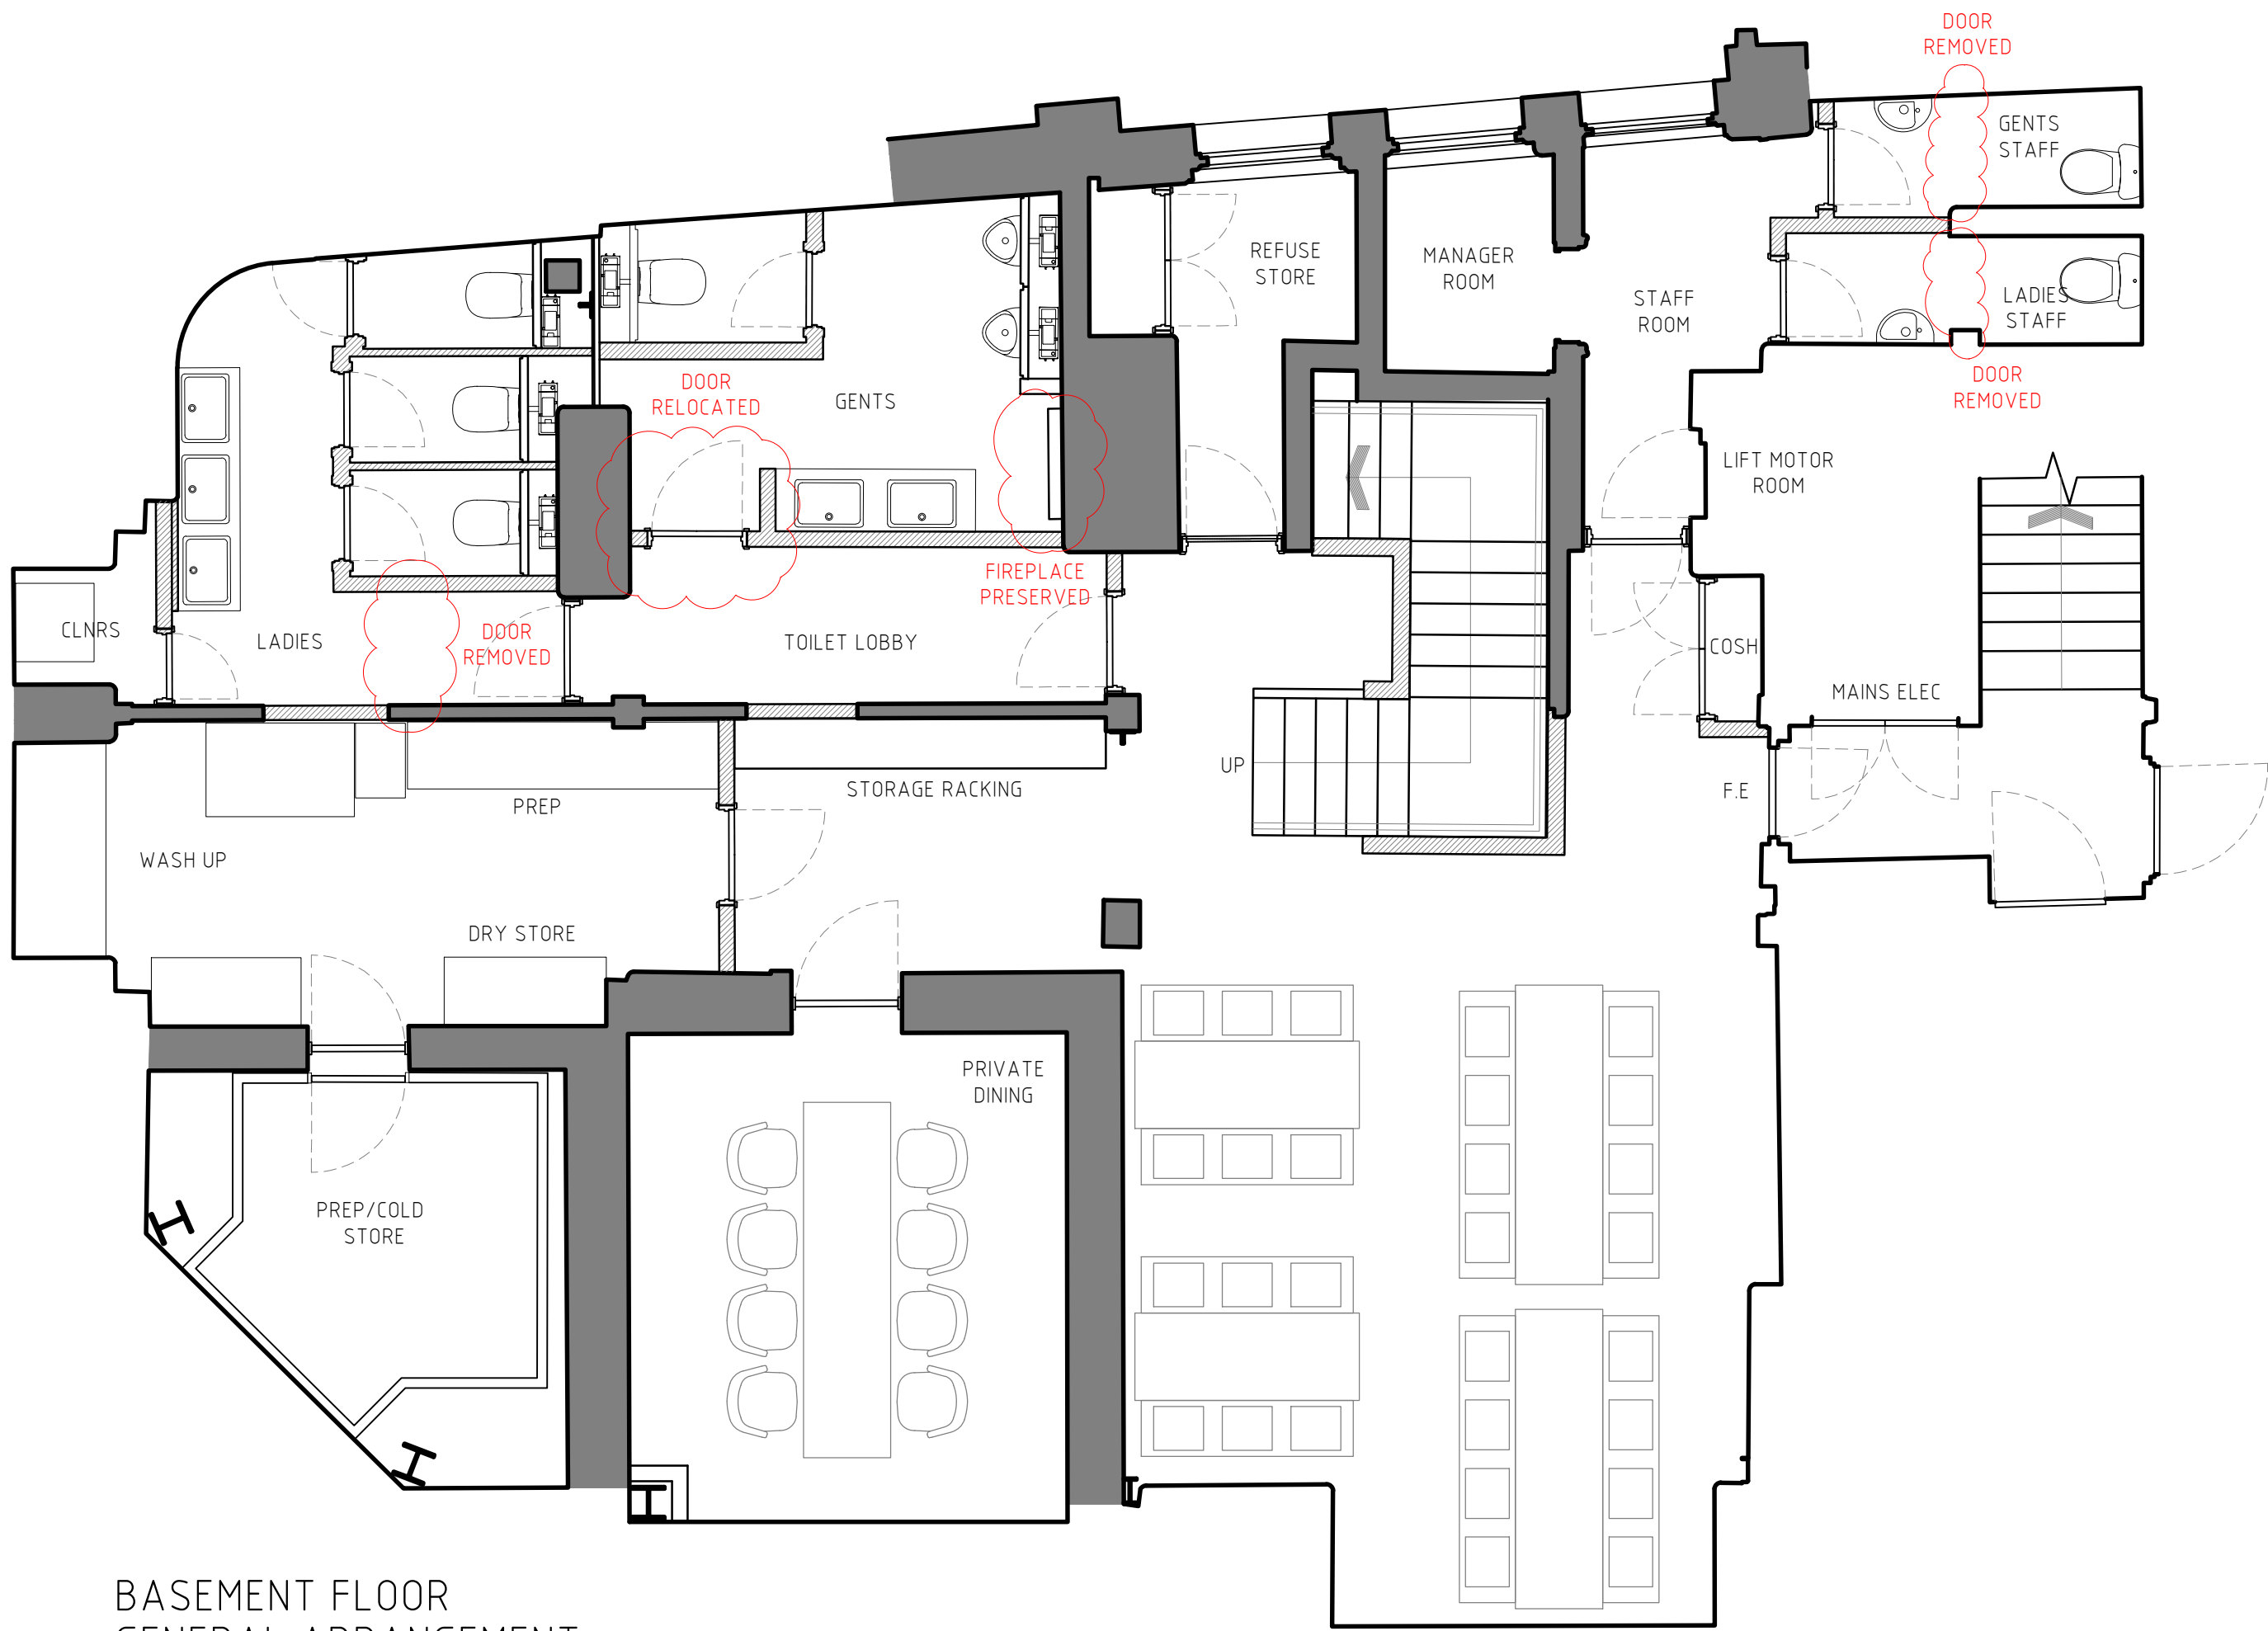

BASEMENT FLOOR
GENERAL ARRANGEMENT
SCALE 1:50

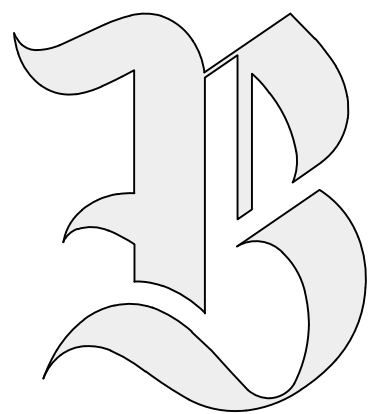

BRAWN DESIGN LIMITED.

BIZ HUB, ROOM G01, MELTON COURT, GIBSON LN,
NORTH FERRIBY, HU14 3HH
EMAIL: RICHARD@BRAWNDESIGN.CO.UK
MOBILE: 07985 344636

CLIENT

INDIVIDUAL RESTAURANTS
FORBICI

PROJECT

MANCHESTER
CROSS ST

DRAWING TITLE

PROPOSED
GA PLAN

JOB NUMBER

2405

DRAWING No

201

REVISION

C3

SCALE

1:50

DRAWN BY

RCN

APPROVED BY

DIRECTOR

REV

DATE

C1 18-07-24

C2 28-08-24

C3 18-09-24

NOTES

DRAWING ISSUED FOR CONSTRUCTION
STAIRCASE DETAIL ADDED.
PLANNING REQUIRED AMENDS INTRODUCED

BY

RCN

RCN

SCALE BAR

1:50

1:100

