


Front Elevation

Exg materials:
concrete tile roof
upvc gutters and doownpipes
painted brickwork
upvc windows

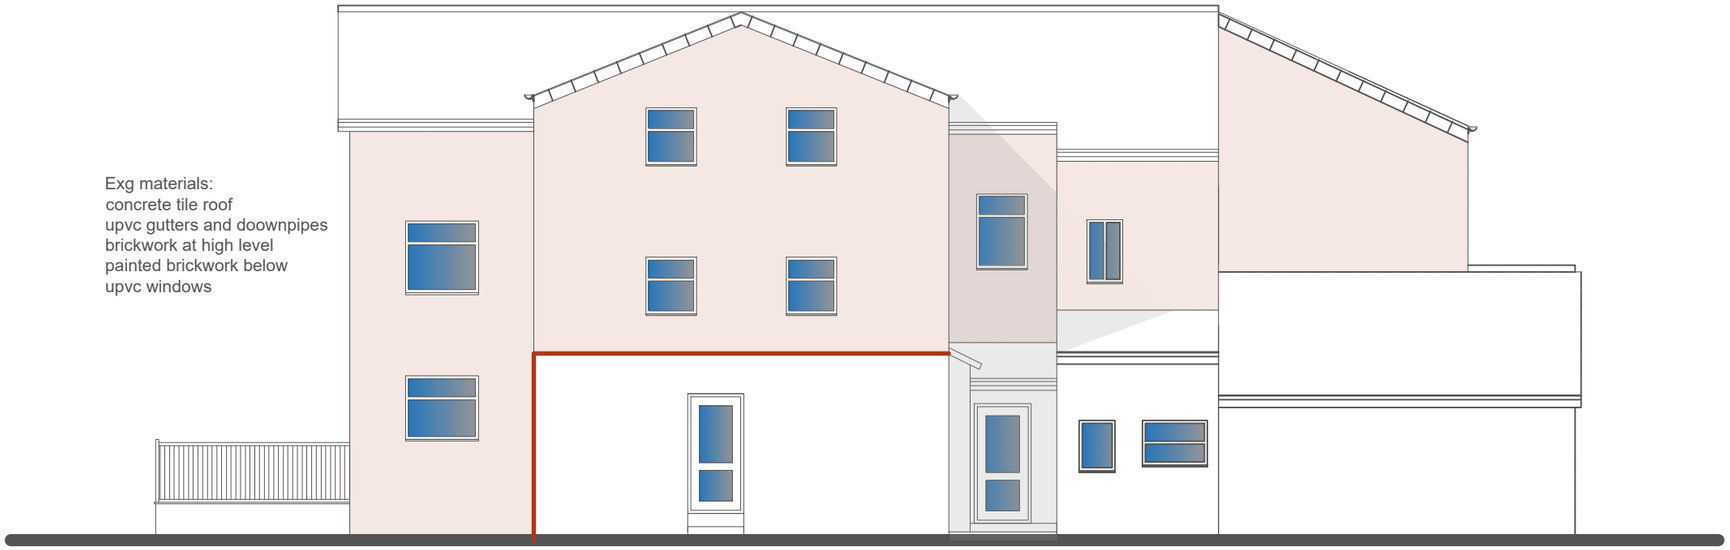

Exg materials:
concrete tile roof
upvc gutters and doownpipes
brickwork at high level
painted brickwork below
upvc windows

Rear Elevation

-1.0 0 1.0 2.0 3.0 4.0m

Sedgeborough House Manchester Existing Elevations East and West

DATE: 2 Sept 24 JA SCALE @ A3: 1:100

Jeff Atkins Architect Tel: 07825 755689 4 Acacia Drive Altrincham Cheshire WA15 8QZ

P2431 D07 REV: -

jeff atkins architect