

All dimensions are in millimetres unless stated otherwise. No dimensions to be scaled from drawings. All dimensions to be checked on site prior to construction.

Any discrepancies between drawings and site conditions are to be reported to the contract manager.


This drawing is to be read in conjunction with all relevant Structural Specifications and Mechanical & Electrical Engineers drawings and specifications.

© COPYRIGHT - This drawing is issued in OBi Property Ltd and no licence or assignment of any kind has been, or is, granted to any third party whether by provision of copies or originals of the drawings or otherwise unless otherwise agreed in writing.

Ceiling Finishes	
Lighting ceiling to remain	

Ceiling Finishes	
CR01 Dulux Matt Colour Tbc	119 m2
CR02 Dulux Matt Colour Tbc	634 m2
CR03 Dulux Matt Colour Tbc	77 m2

Ceiling Finishes	
CR04 SATS Matt ceiling 6mm	QTY 23
CR05 SATS Matt ceiling 6mm	QTY 7
CR06 Matt ceiling 6mm	0

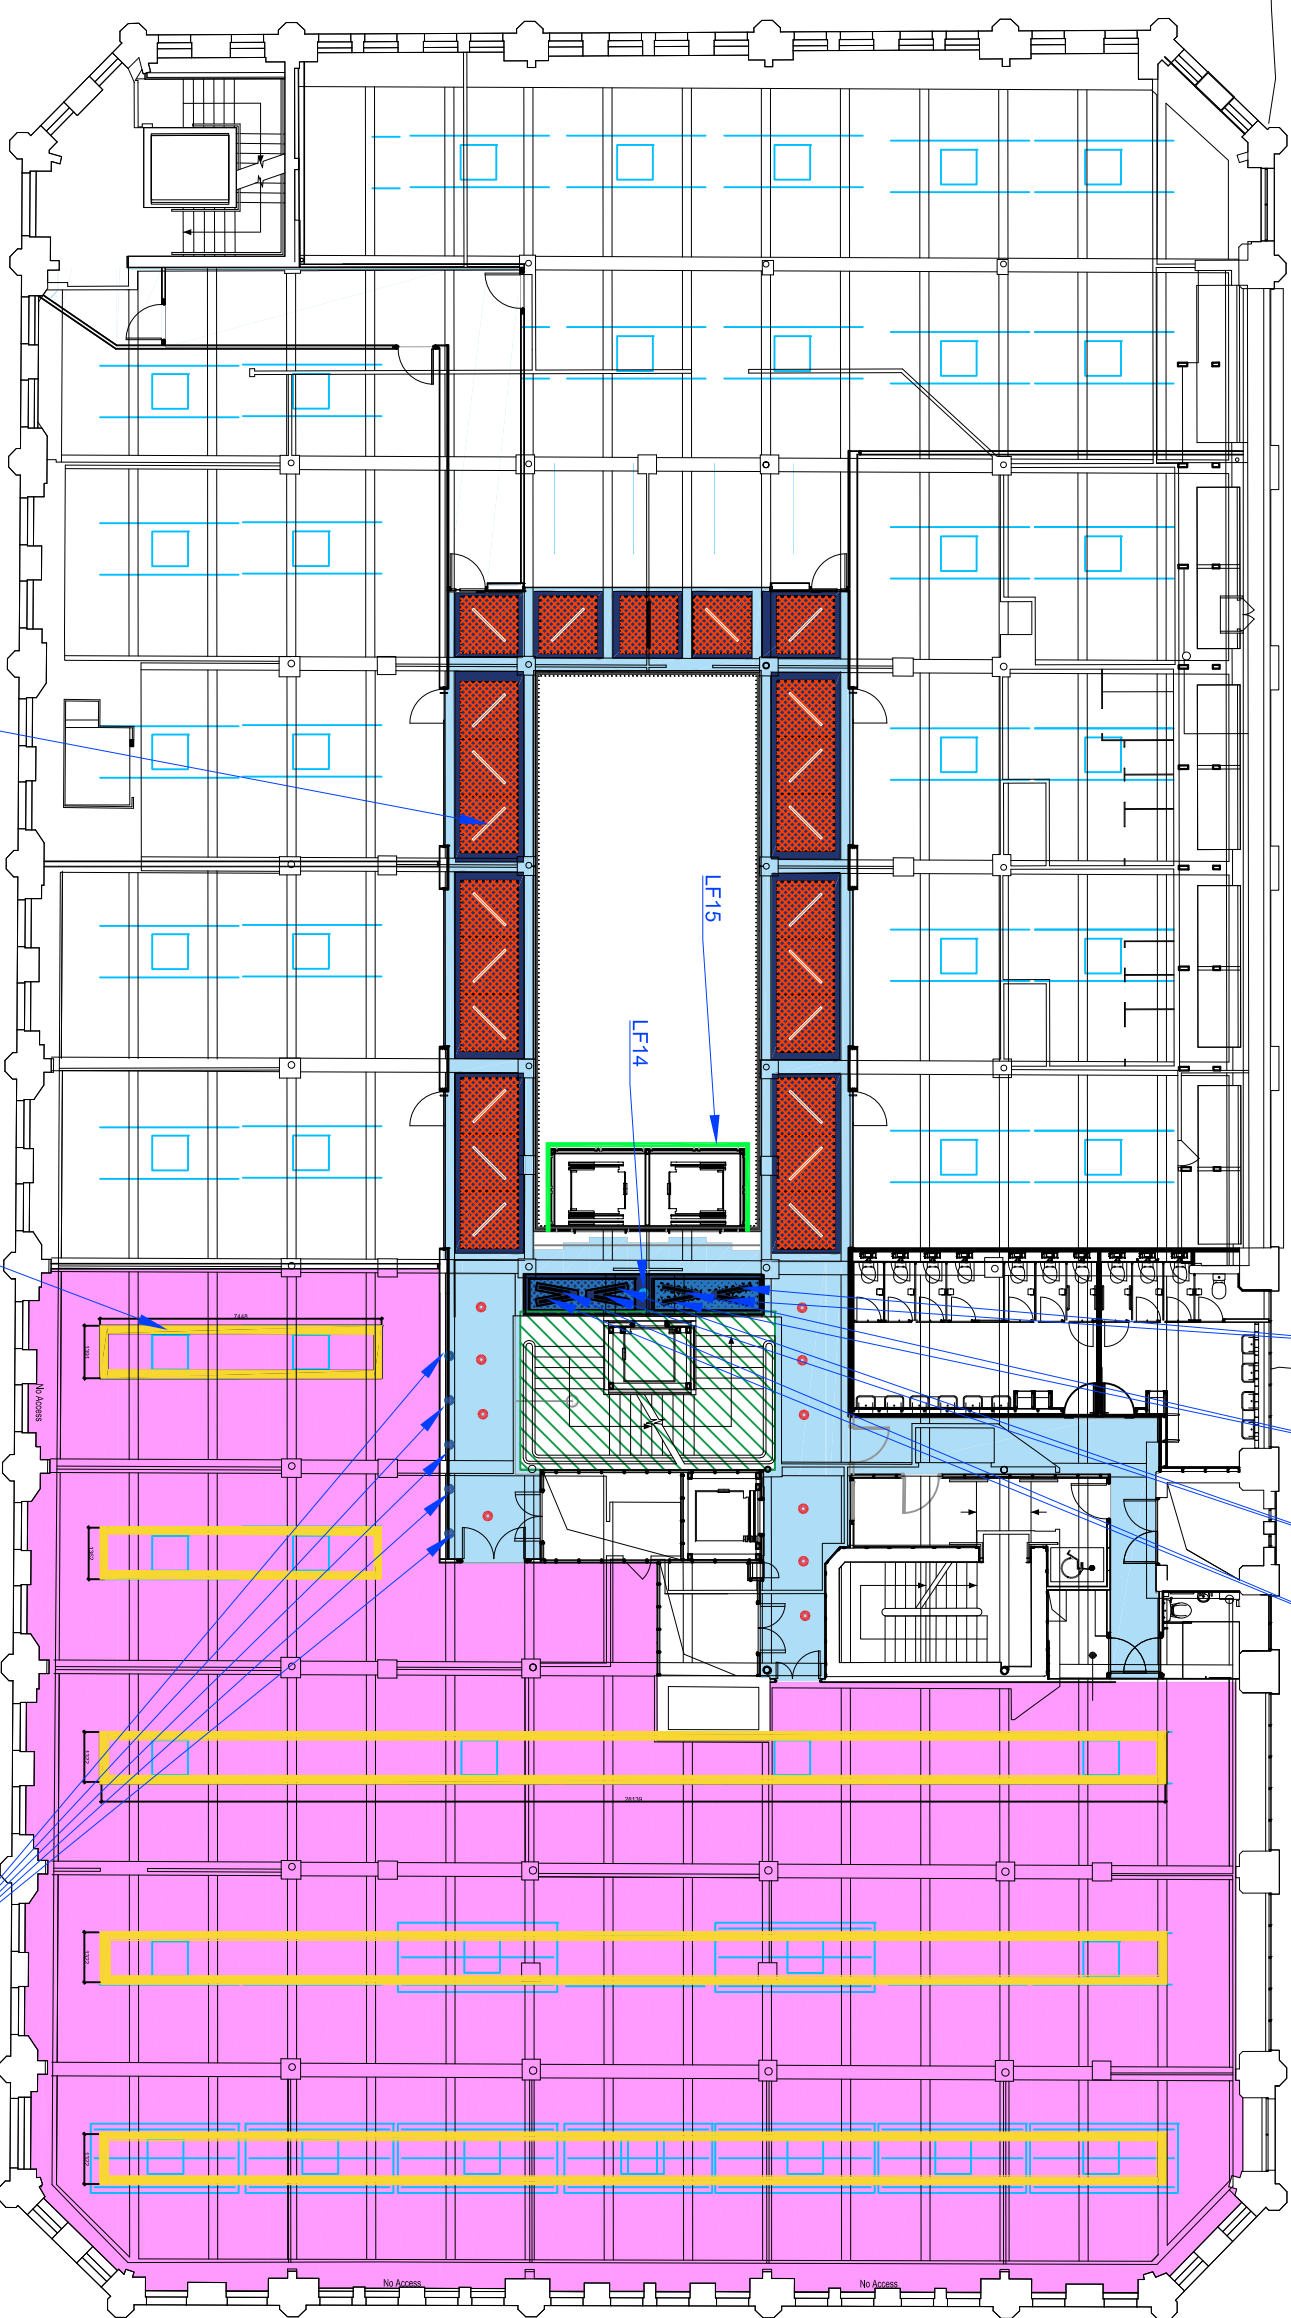

Lighting

Lighting	
LF01 TBC - 1200L tubes lights	QTY 23
LF02 TBC - 800L tube lights	QTY 8
LF03 Black linear light continuous length	QTY 0
LF04 Black linear light 1200L	QTY 0
LF05 Blue Coloured light TBC	QTY 0
LF06 White Coloured light TBC	QTY 0

Feature Pendants


Feature Pendants	
LF07 Butler and Punch Heavy Metal Cross Steel with crystal TUBE bulbs	QTY 0
LF08 Butler and Punch Heavy Metal Linear Burnt Steel with crystal	QTY 0
LF09 Butler and Punch Heavy Metal Cross Block with crystal TUBE bulbs	QTY 0
LF10 Butler and Punch caged with	QTY 0
LF11 Butler and Punch without crystal TUBE bulbs	QTY 0
LF12 Butler and Punch without Crystal burnt steel	QTY 0
LF13 Butler and Punch caged wall	QTY 0

Wall Lights

Wall Lights	
LF14 Butler and Punch hooked wall	QTY 0
LF15 Butler and Punch hooked wall / tube graphite / smoked bronze	QTY 0
LF16 up down wall lights	QTY 3
LF17 up down wall lights products - strand OD-STM-G	QTY TBC
LF18 up down wall lights products - mayfair OD-MAY-G	

Projector	
LF19 Projected number (3)	QTY 1

Lin Lights	
LF20 Linear strip light	QTY 1
LF21 BLACK aluminium extrusion u profile for LED Profile Edge Strip light for the glass wall to be located within	QTY 0

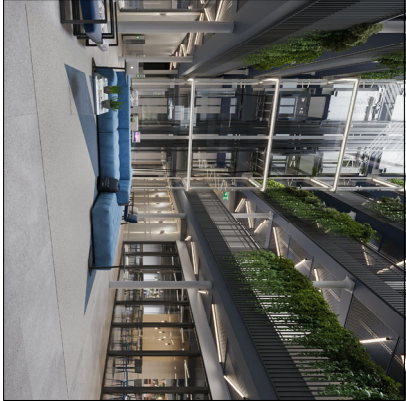

Philip J Davies Holdings plc

PROJECT NAME

Sevendale House

DWG TITLE:
Third Floor - Reflective Ceiling Plan

DWG NO: 14_301

SCALE: 1:200 @A3

DWG STATUS: TENDER

© OBi Property Limited
60 Mosley Street, Manchester, M2 3PX
T: 0161 237 1717 E: info@obiproperty.co.uk